




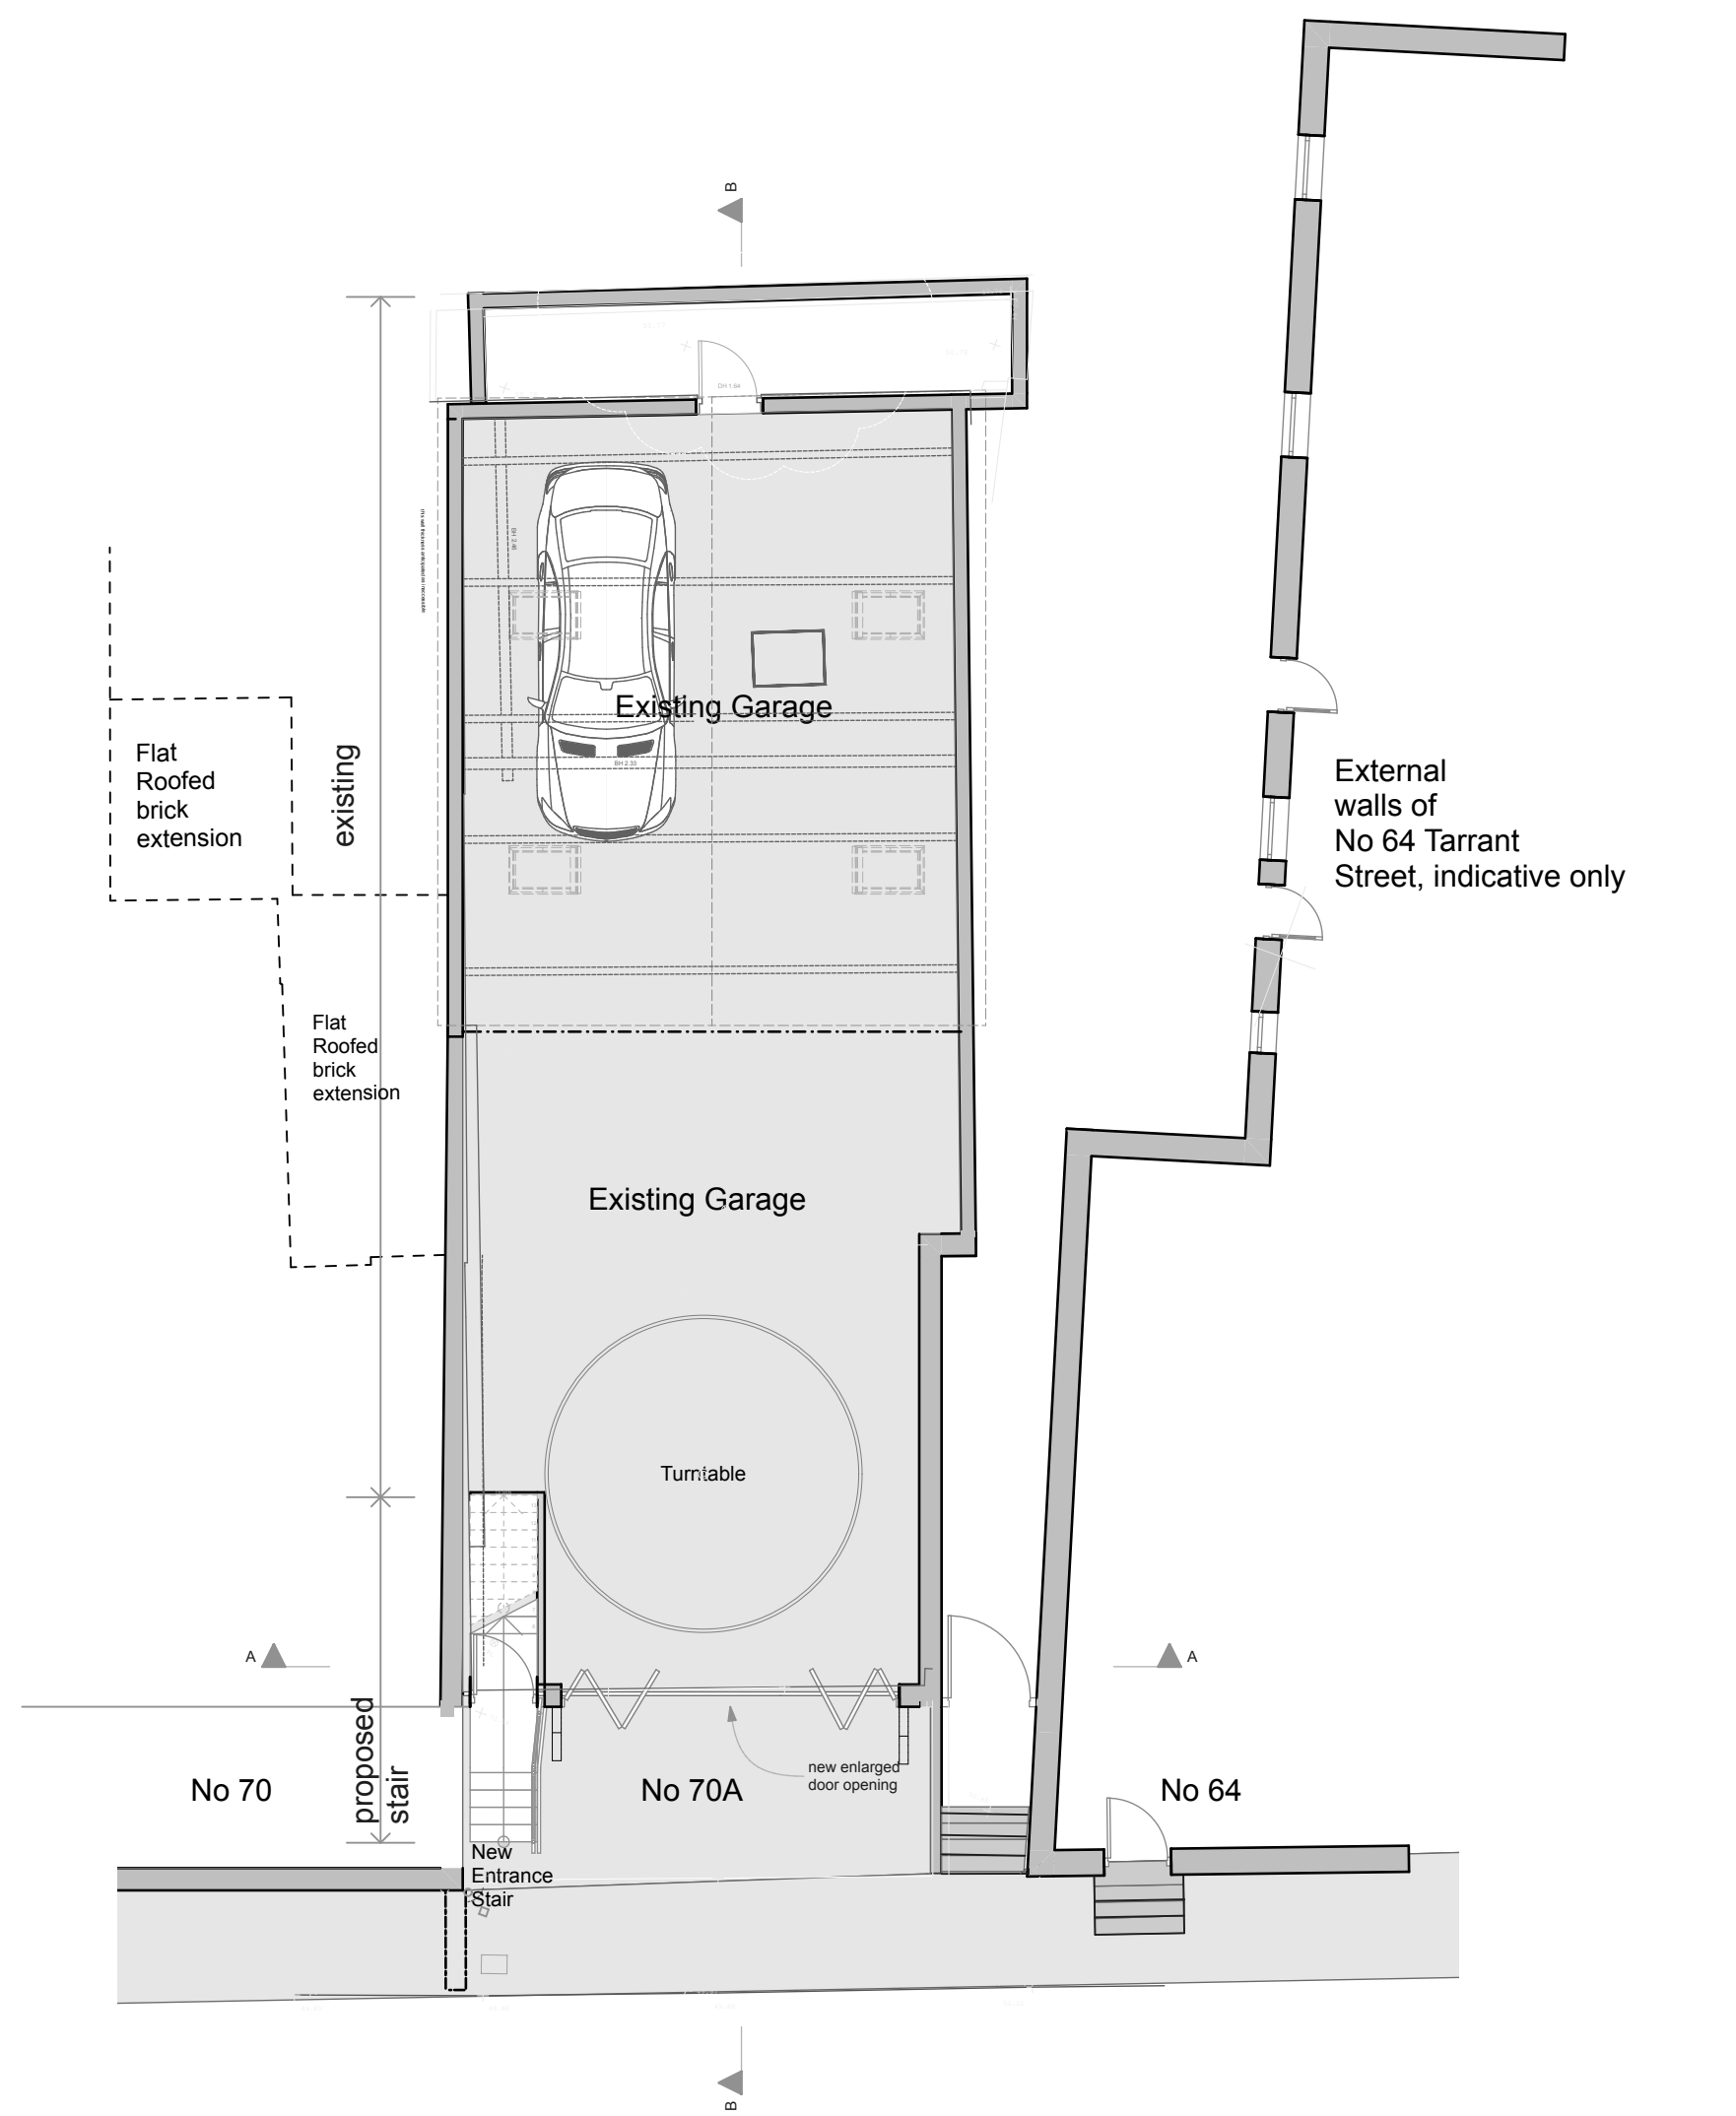

Ground Floor - Proposed

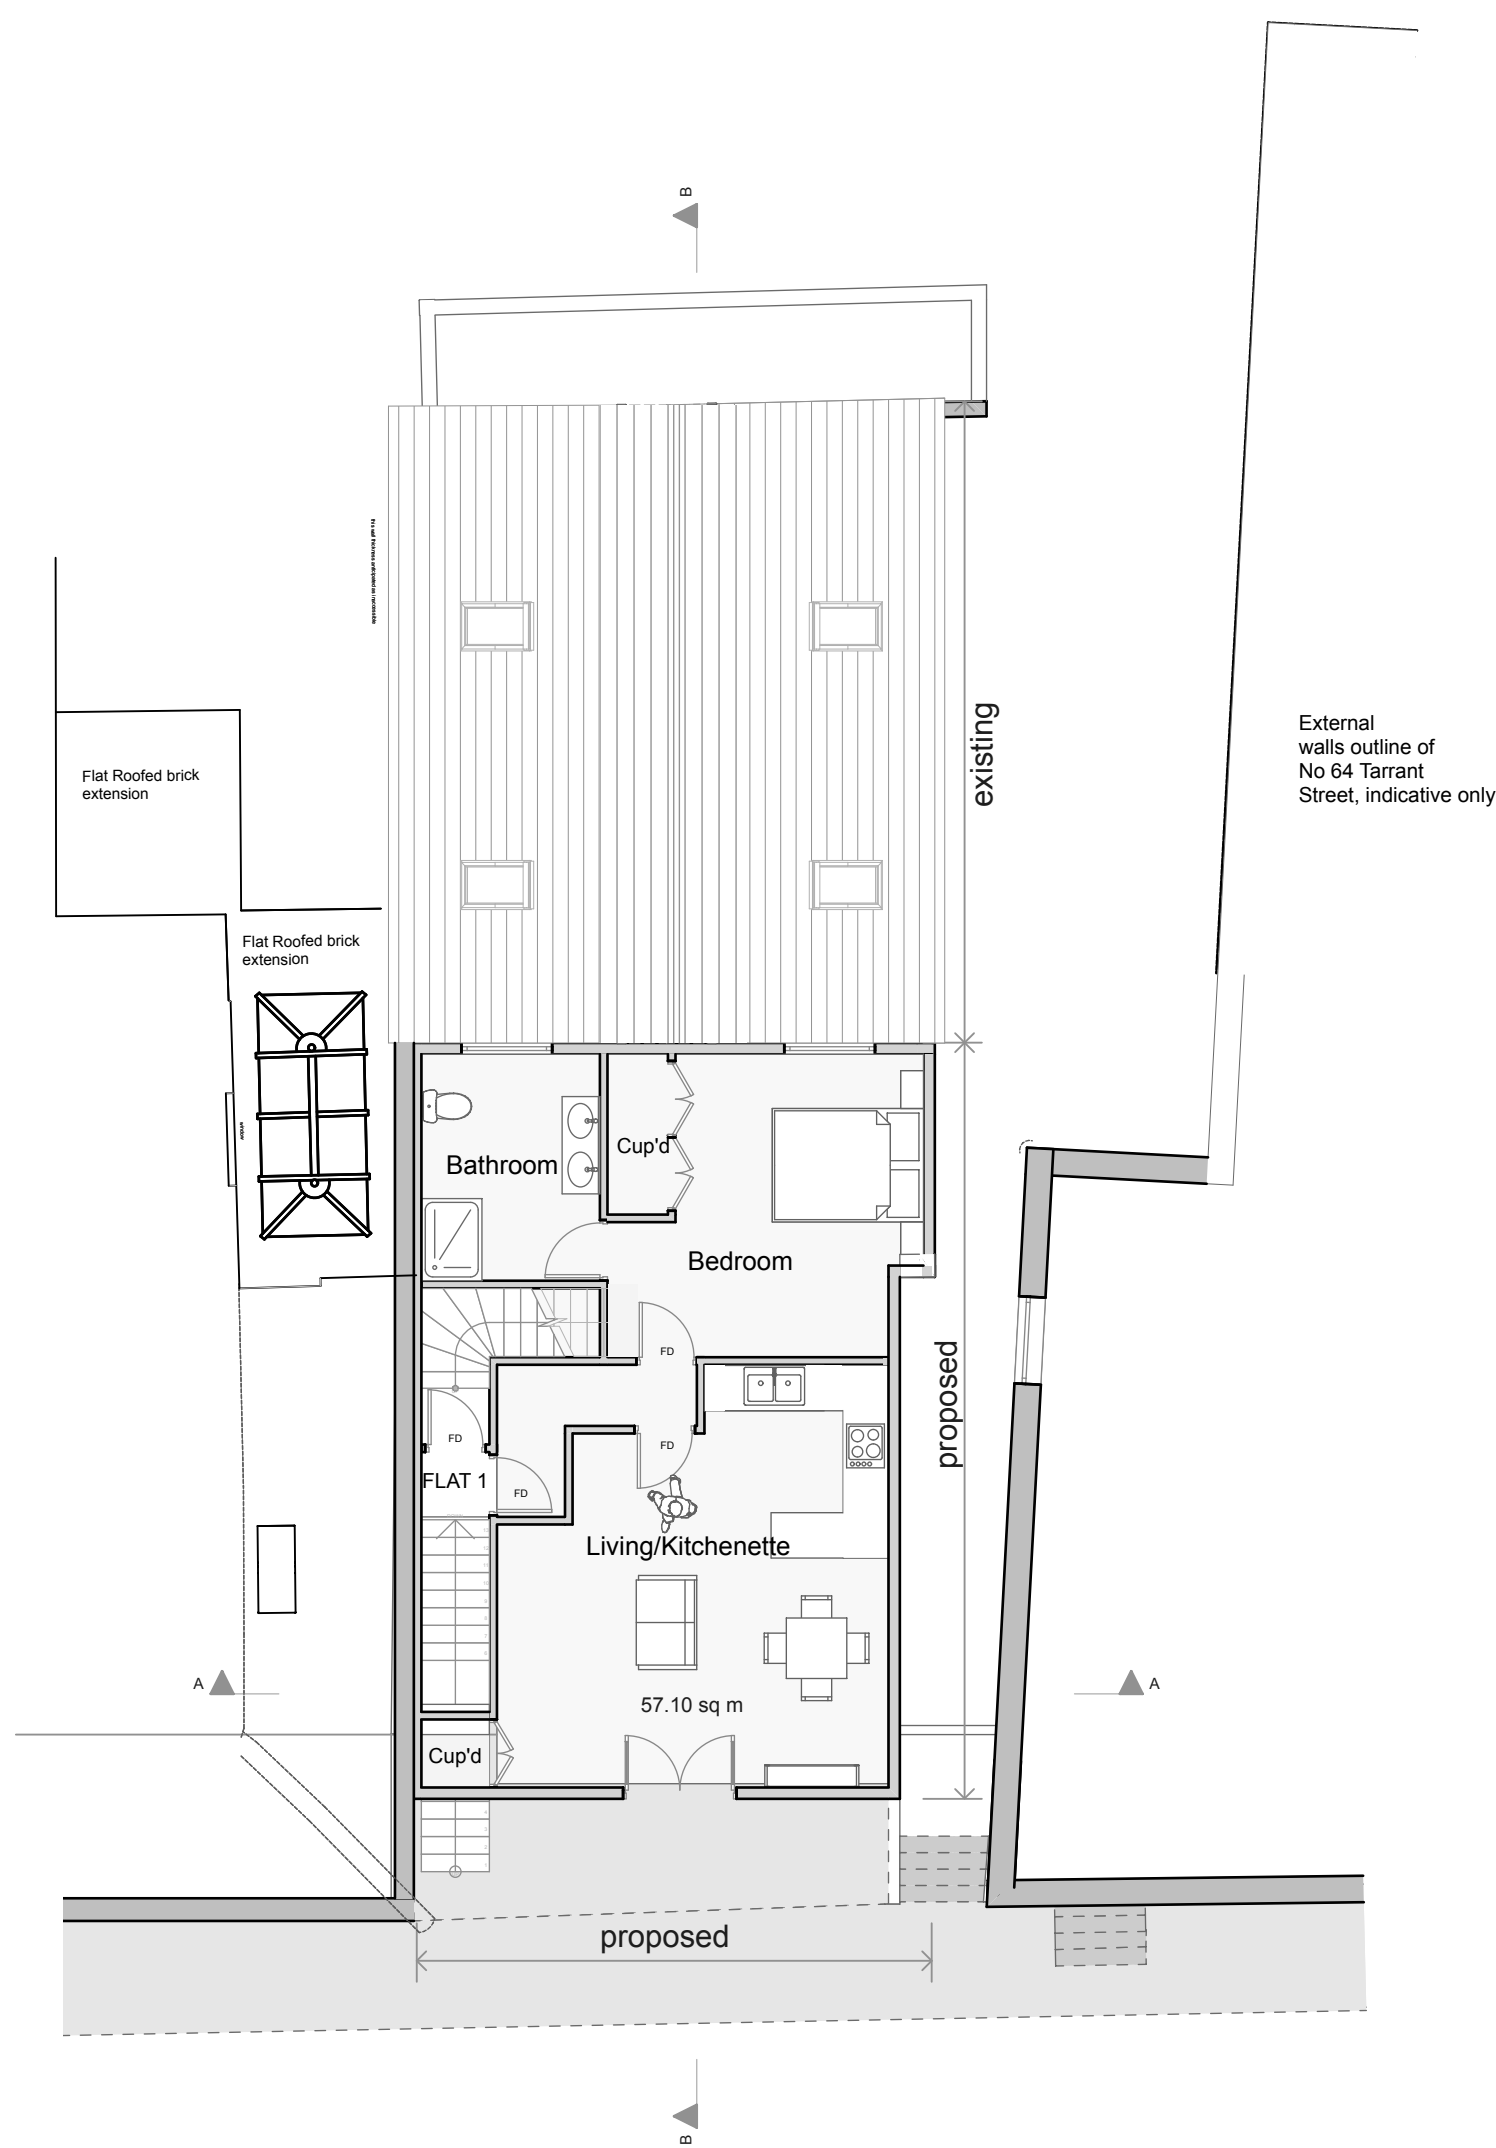

First Floor - Proposed

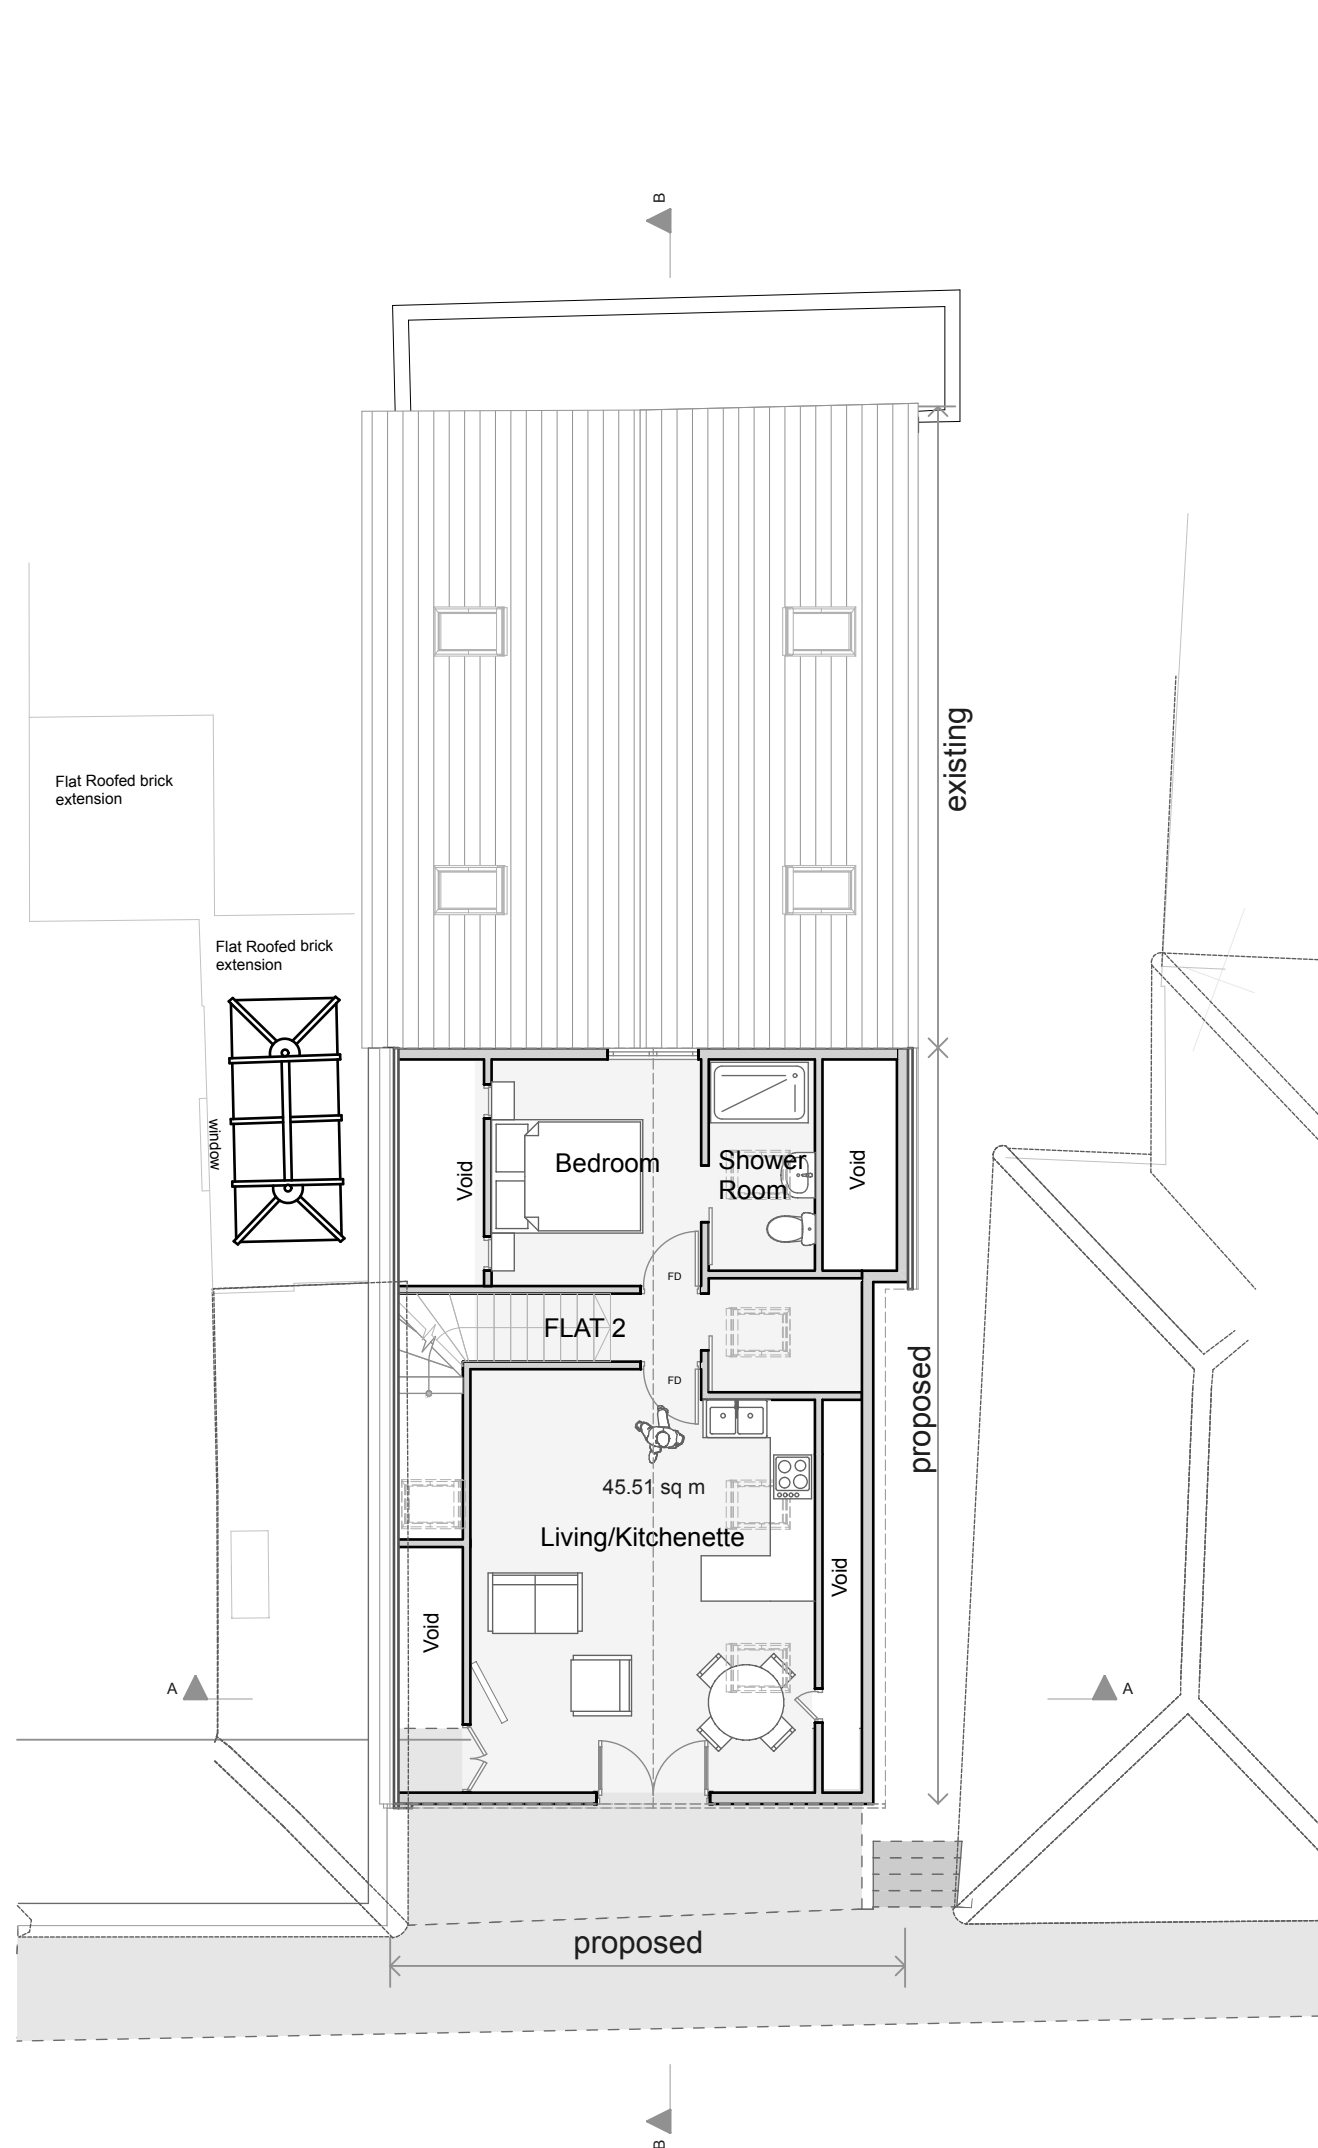

Second Floor - Proposed

FULLER
ASSOCIATES

Chartered Surveyors • Architectural Design

tel: 01903 885444 email: info@fuller-associates.co.uk
www.fuller-associates.co.uk
39b Tarrant Street, Arundel, West Sussex, BN18 8DG



Job Title
**70A Tarrant Street
Proposed Apartments**
Client
Mr A Batty

Drawing Name
Plans - proposed

Drawing Status
Planning

Drawn by
AF Date
08.20
Checked by
Date

Drawing Scale
1:100 at A1

Drawing No
181390/ 03 Status Revision

This drawing is the property of Fuller Associates and is not to be copied reproduced, retained or disclosed to any unauthorised person either wholly or in part without prior consent. Do not scale from this drawing except for Planning purposes. Use all figured dimensions only. All figured dimensions to be checked on site prior to construction. All discrepancies, errors and omissions to be reported to Fuller Associates prior to construction. Layout and dimensions of existing building to be checked on site.