


SOUTH ELEVATION

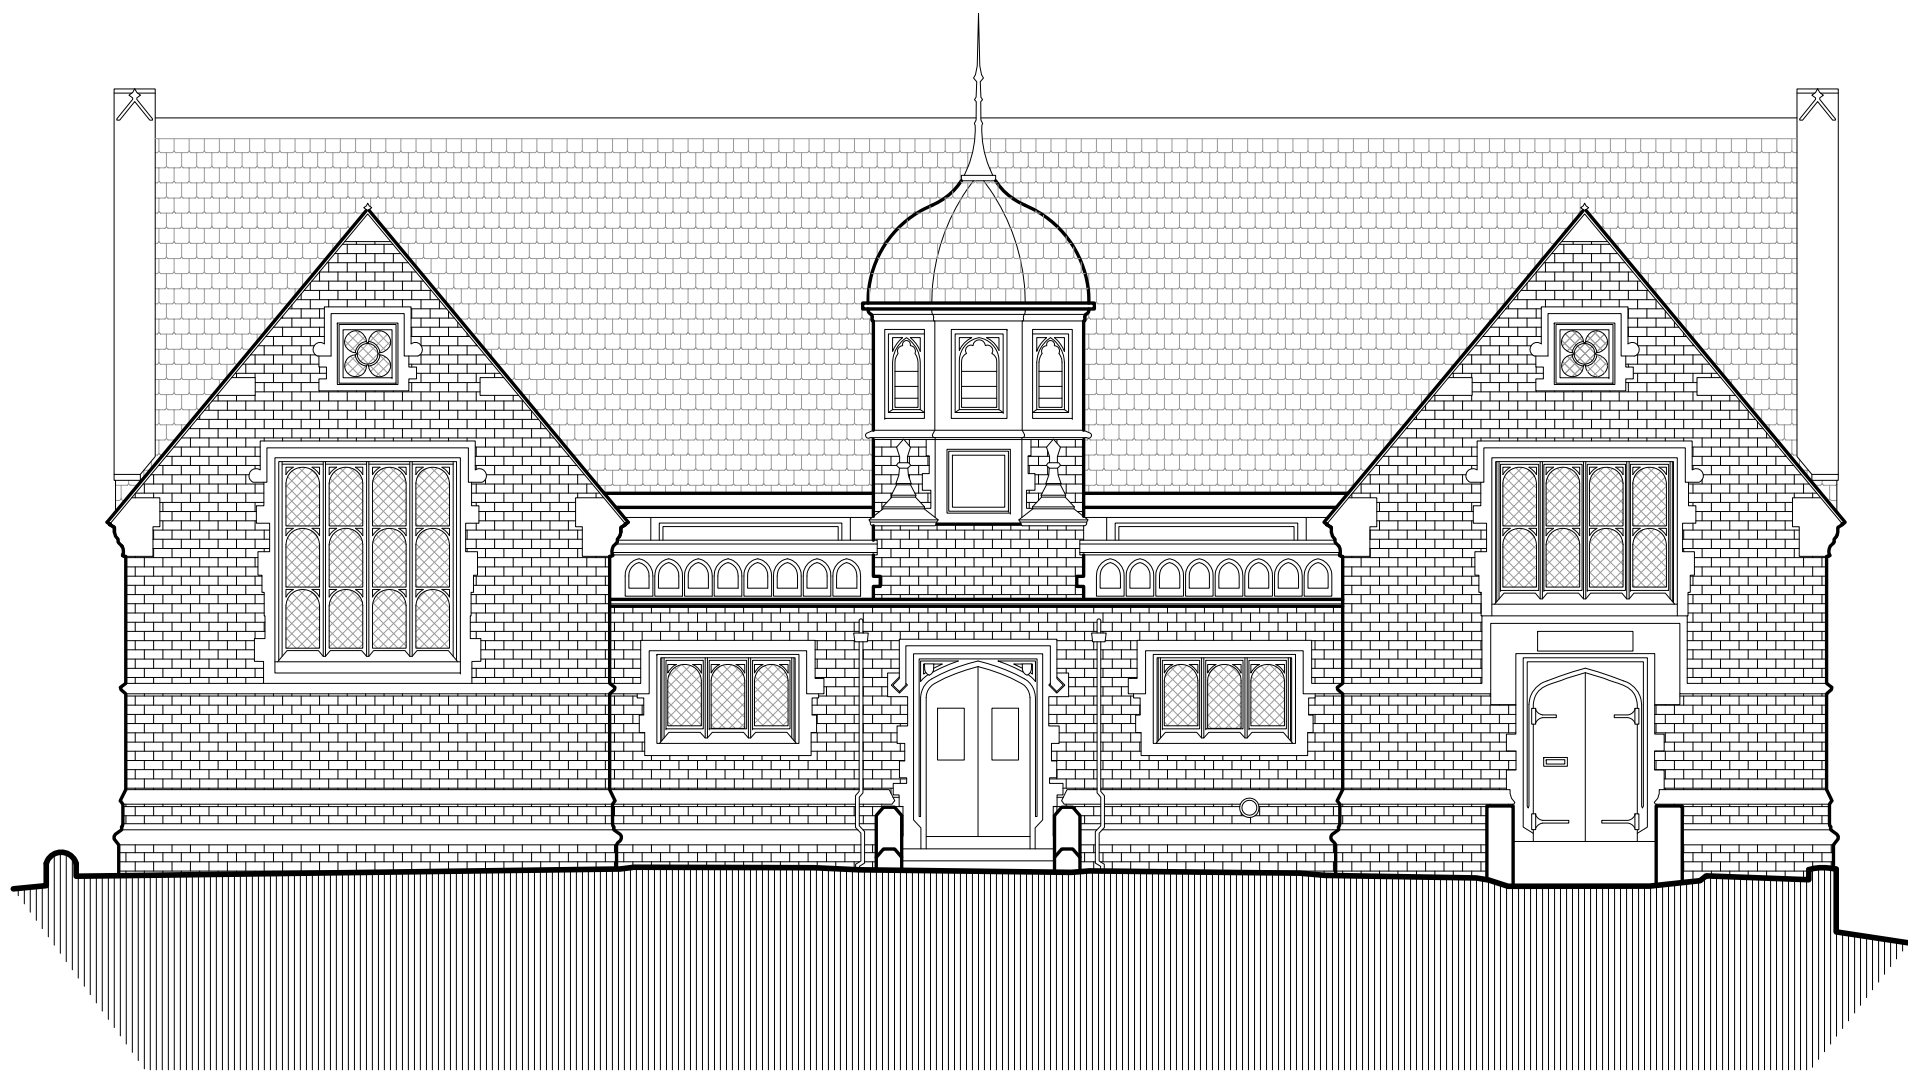

EAST ELEVATION



© This drawing may not be reproduced without the prior knowledge and consent of St Anns Gate Architects LLP