


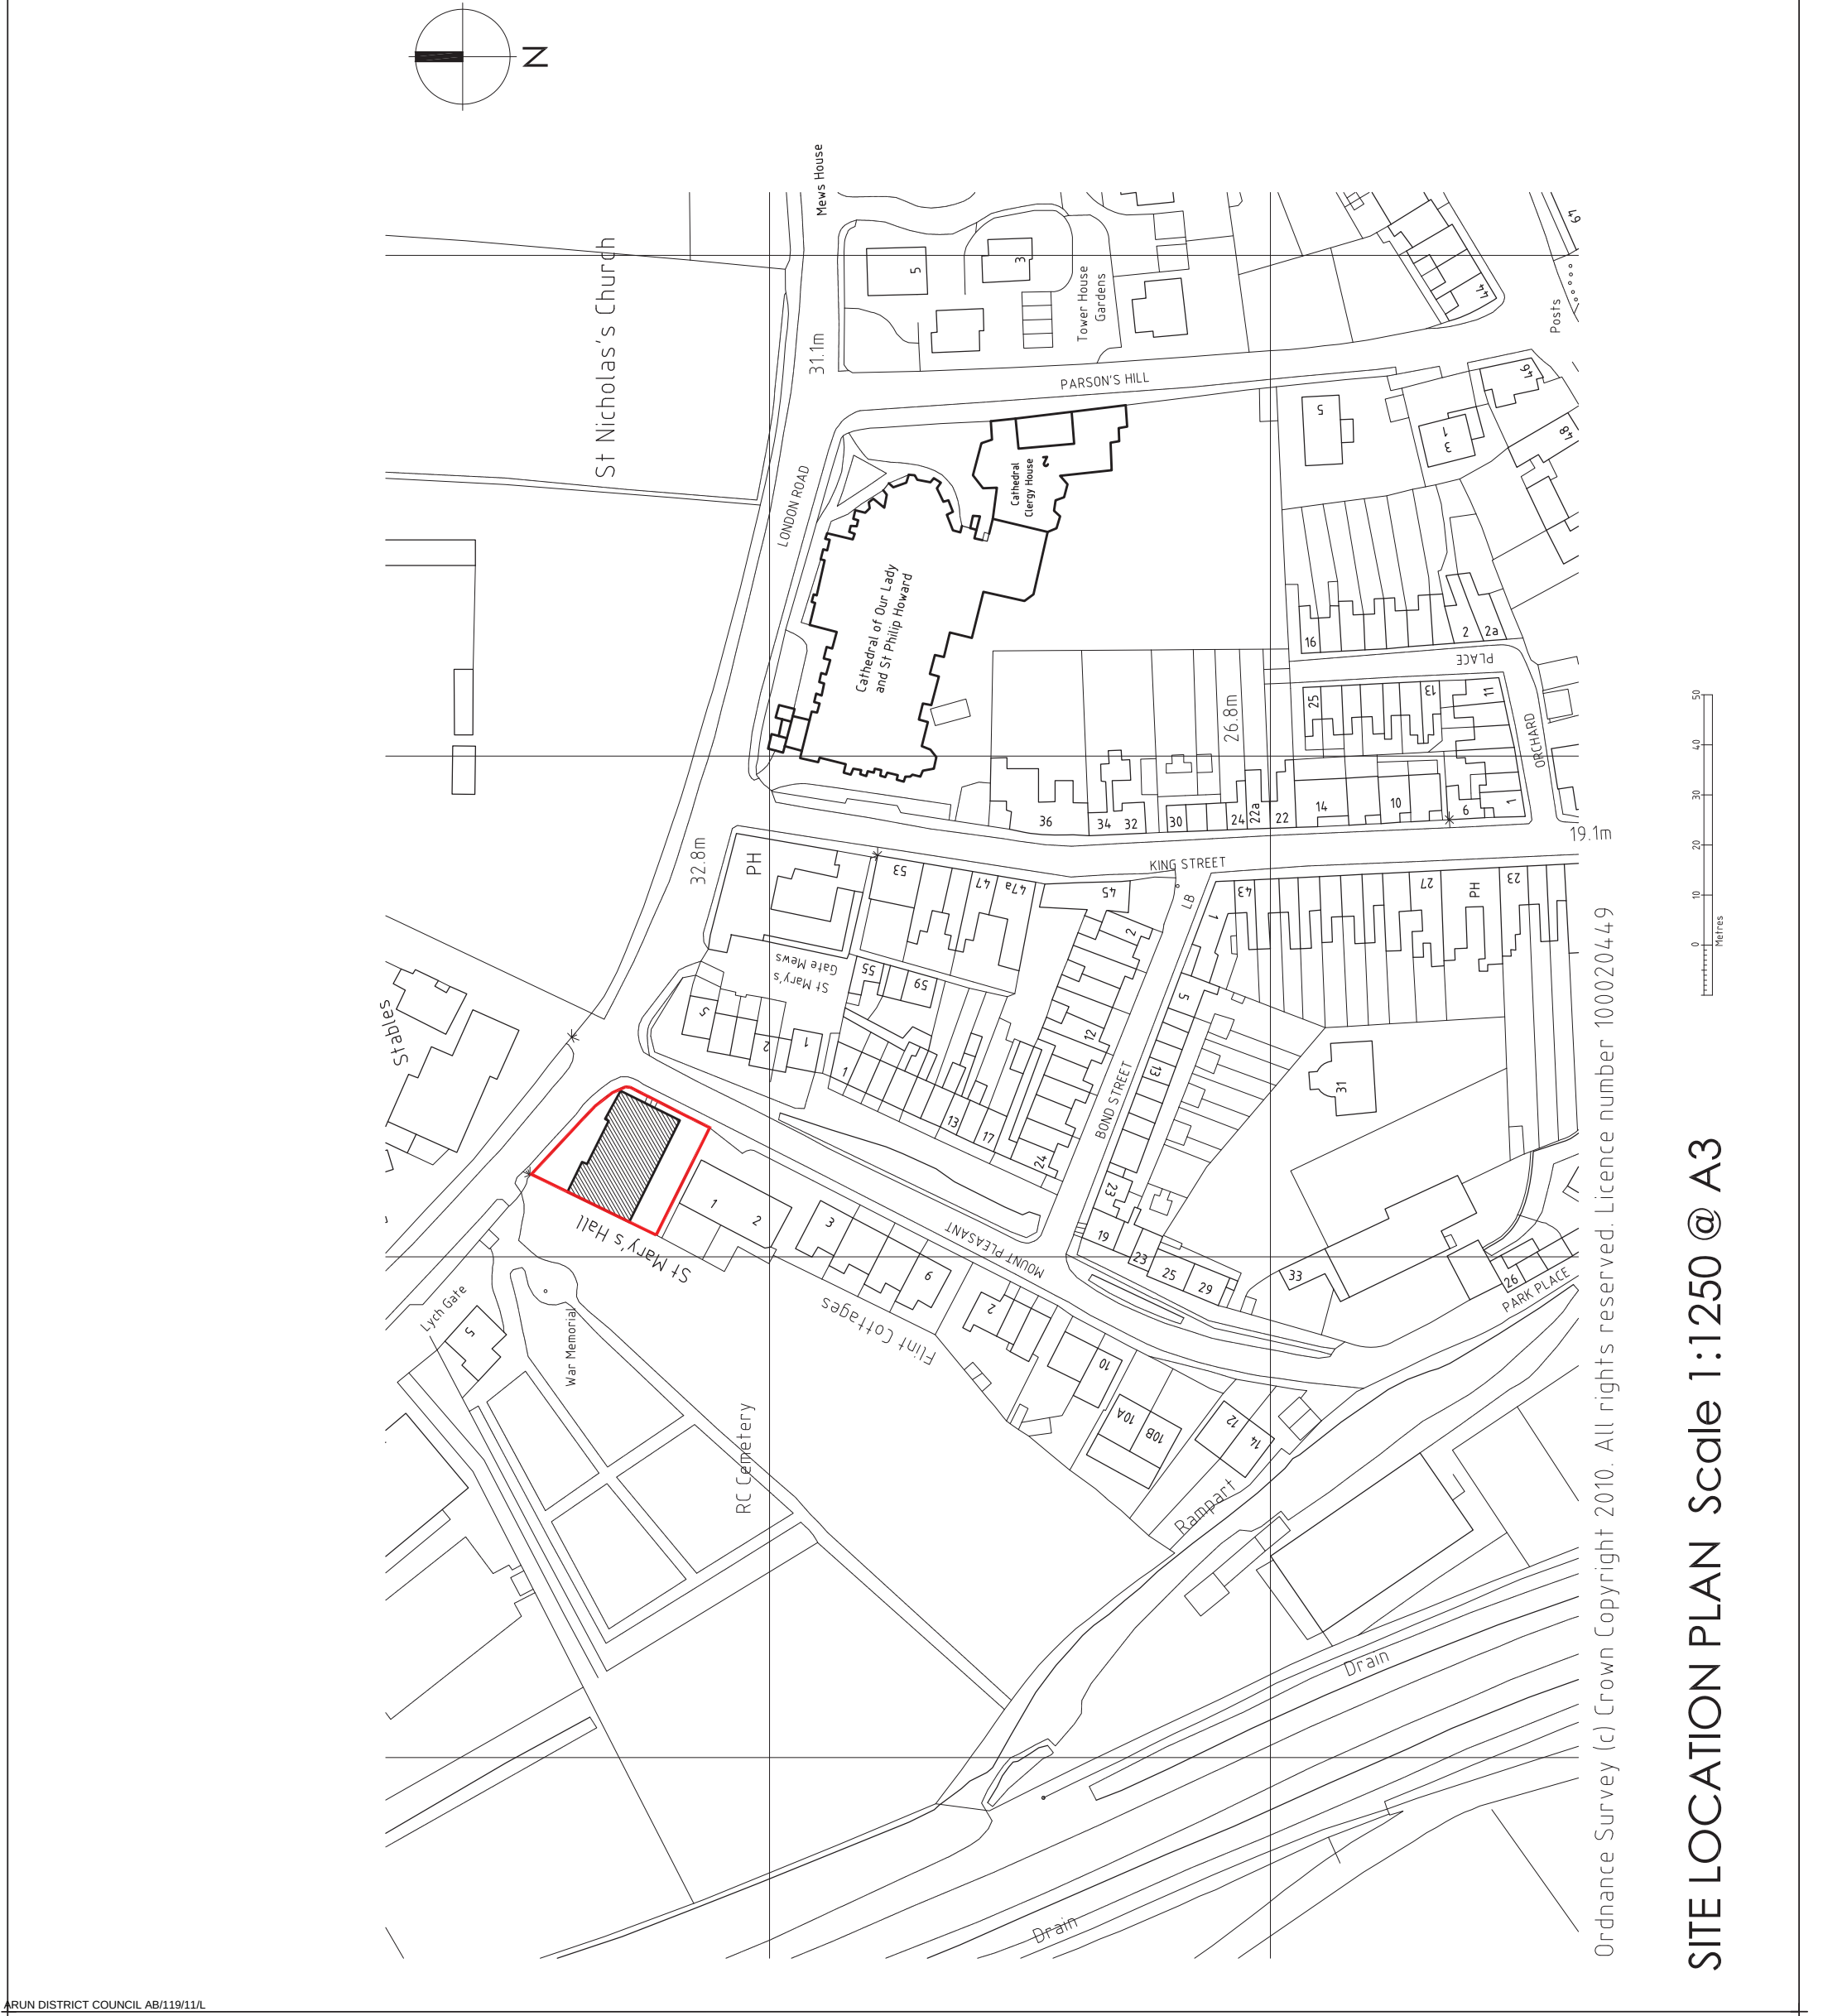

GENERAL NOTES		Revisions:		ARUNDEL CATHEDRAL	
SCALING OFF THIS DRAWING SHOULD NOT BE RELIED UPON				ST. MARY'S HALL Refurbishment	
NEW WORK OR ANY EXISTING WORK AFFECTED IS SHOWN HATCHED ON DRAWINGS				SITE LOCATION PLAN	
This drawing is to be read in conjunction with Structural Engineer's calculations.				ST. ANN'S GATE ARCHITECTS LLP	
Please inform Architect or Drawing Originator of any discrepancy immediately.				The Close, Salisbury, SP1 2EB	
				Tel: 01722 555200	
				Fax: 01722 555201	
				e: admin@stannsgate.com	
				w: www.stannsgate.com	
				Scale: 1:1250 @ A3	
				Date: FEB 2011	
				Drawn: ML	
				© This drawing may not be reproduced without the prior knowledge and consent of St Ann's Gate Architects LLP	

Ordnance Survey (c) Crown Copyright 2010. All rights reserved. Licence number 100020449

SITE LOCATION PLAN Scale 1:1250 @ A3

