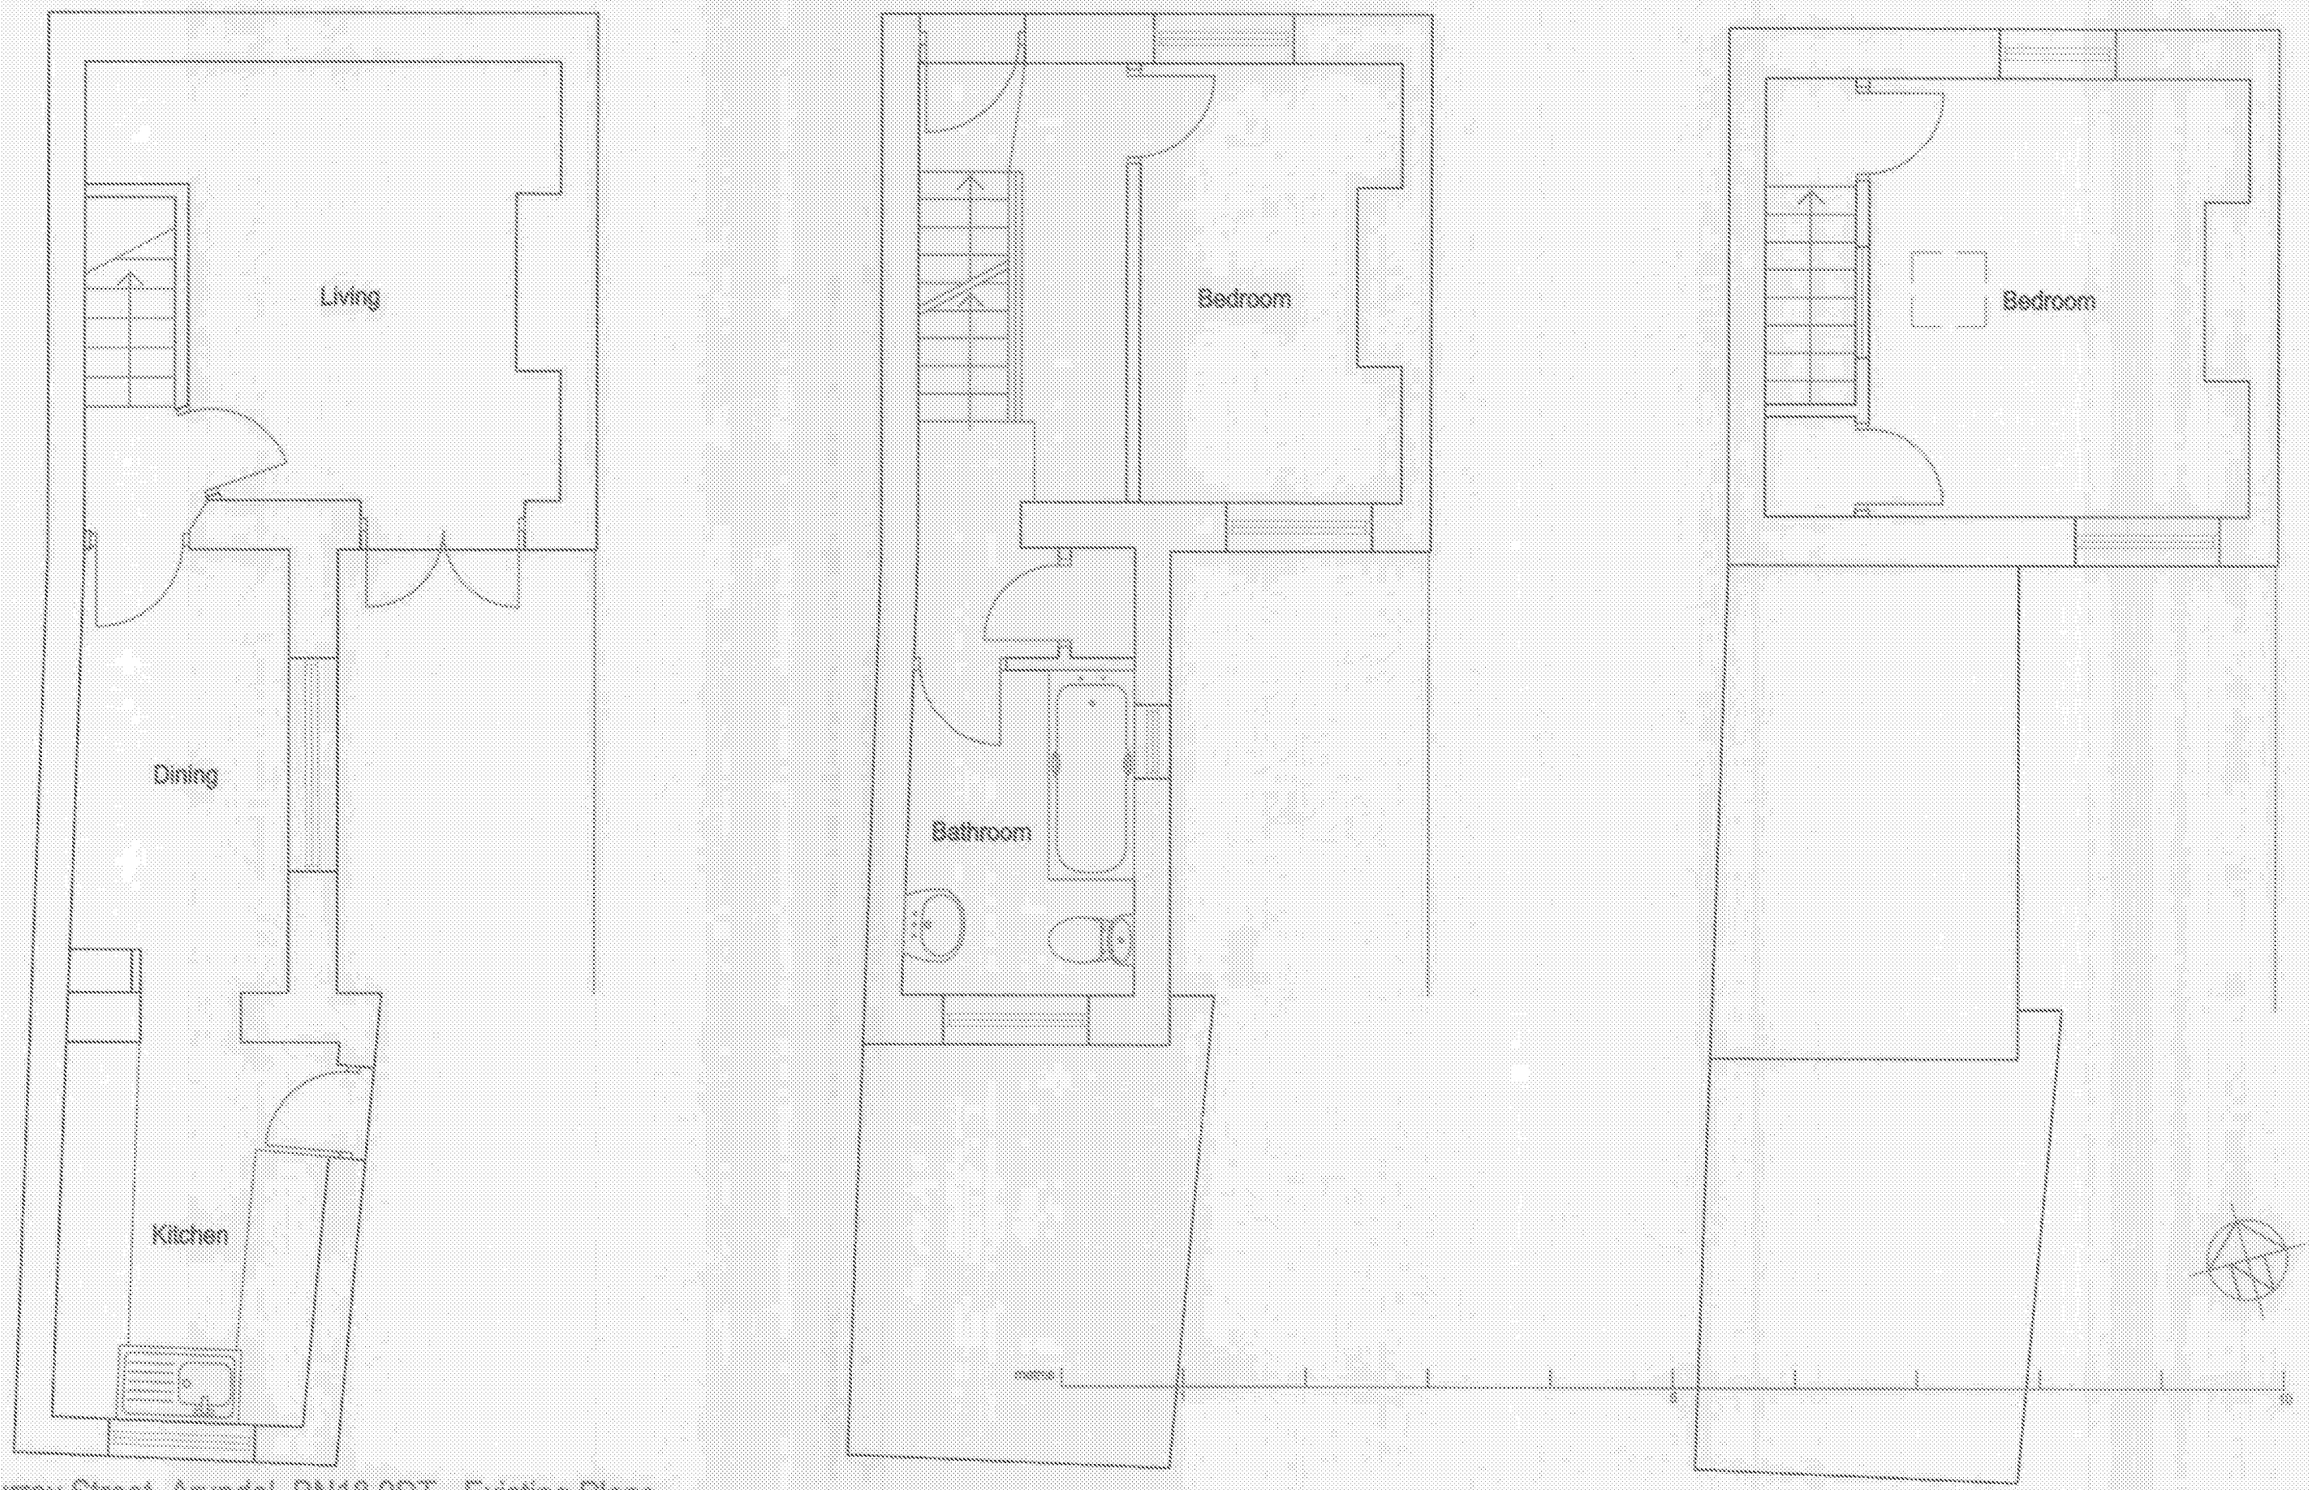

23 Surrey Street, Arundel, BN18 9DT - Existing Plans

© THE CONTRACTOR SHOULD CHECK ALL DIMENSIONS ON SITE. NO DIMENSIONS TO BE SCALED FROM THIS DRAWING.
NO PART OF THIS DRAWING IS TO BE COPIED OR REPRODUCED WITHOUT THE PRIOR CONSENT OF THE ARCHITECT.
IT IS THE CONTRACTORS RESPONSIBILITY TO ENSURE COMPLIANCE WITH THE BUILDING REGULATIONS.
ALL WORKS TO BE CARRIED IN ACCORDANCE WITH THE CURRENT VERSIONS AND AMENDMENTS OF THE LOCAL AUTHORITY, BSI AND CODES.

No.	Title	Date	Amendment	Date

Client: Jonathan White	Job: 23 Surrey Street Arundel	Job No: A1614/02	No:
Drawing: Existing Plans		Scale: @A3 1:50	Date: Dec 2014	Drawn: J Wright

ANDREW BORLEY Architect
44 New Road
Shoreham-by-Sea
BN43 6RA

[redacted]