


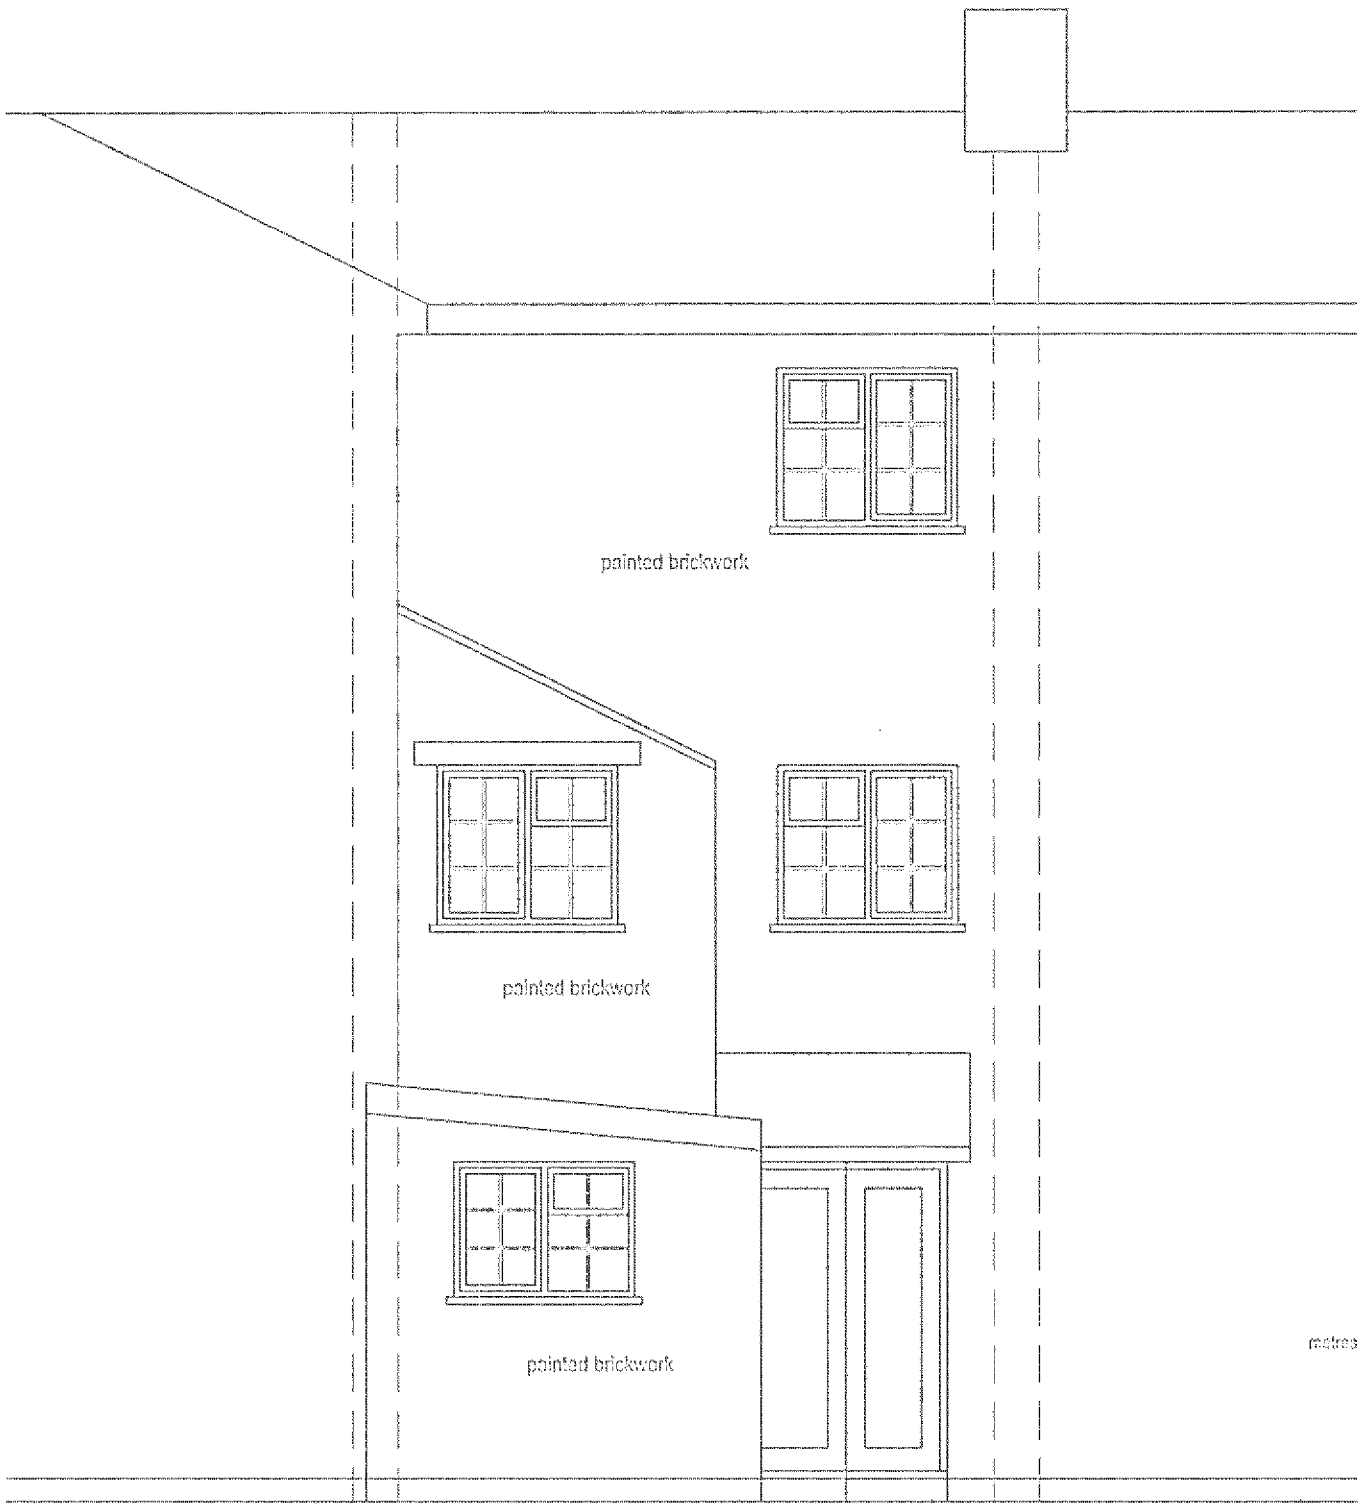

23 Surrey Street, Arundel, BN18 9DT - Existing Elevations

O	rev.			date	amendment	chkd.	rev.			date	amendment	chkd.
	THE CONTRACTOR SHOULD CHECK ALL DIMENSIONS ON SITE. NO DIMENSIONS TO BE SCALED FROM THIS DRAWING.											
	NO PART OF THIS DRAWING IS TO BE COPIED OR REPRODUCED WITHOUT THE PRIOR CONSENT OF THE ARCHITECT.											
	IT IS THE CONTRACTORS RESPONSIBILITY TO ENSURE COMPLIANCE WITH THE BUILDING REGULATIONS.											
	ALL RIGHTS DESCRIBED IN CHAPTER IV OF THE COPYRIGHT, DESIGNS AND PATENTS ACT 1988 HAVE GENERALLY BEEN ASSERTED.											
drg status.												

client	Jonathan White	project	23 Surrey Street Arundel	drg no	A1514/03	rev	
drawn by	Existing Elevations	drawn	pcb	date	Dec 2014	scale	1:50 2/3

ANDREW BORLEY Architect
44 New Road
Shorham-by-Sea
BN43 6RA

