


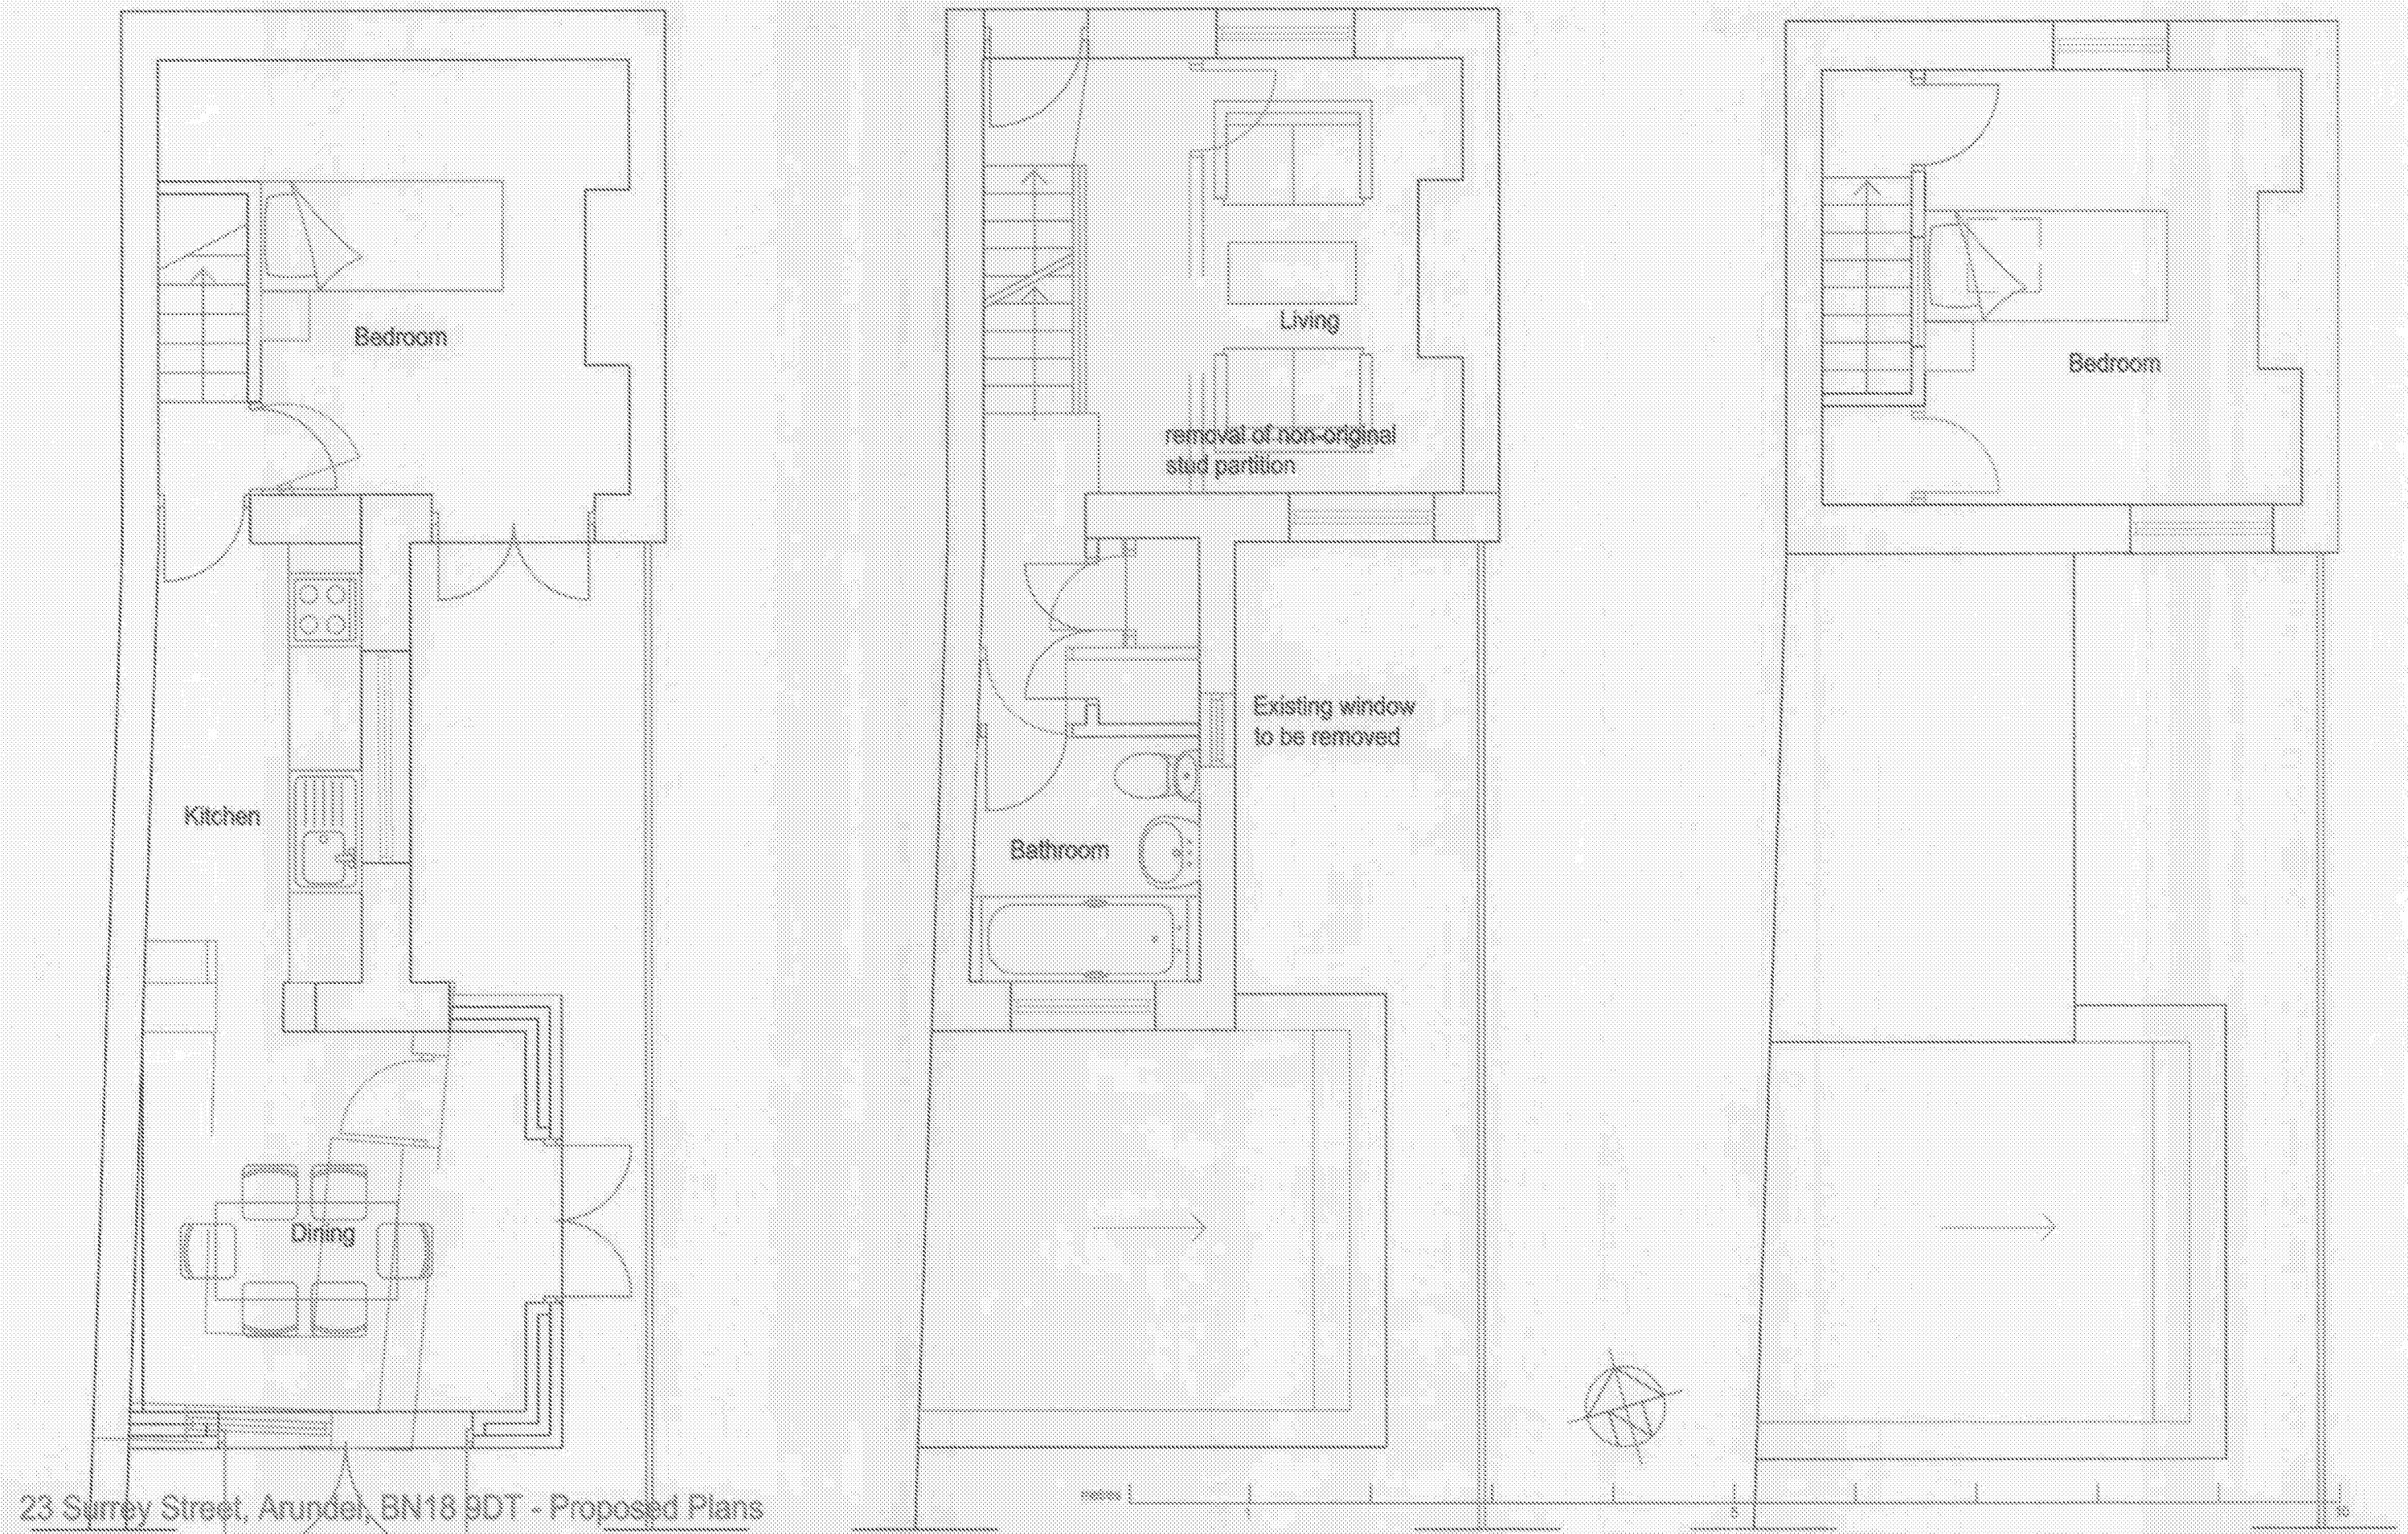

©

THE CONTRACTOR SPECIALLY ORDER ALL DIMENSIONS ON SITE AND MAKE SURE TO BE REALITY FROM THE DRAWING.

NO PART OF THIS DRAWING IS TO BE REPRODUCED OR TRANSMITTED IN ANY FORM OR BY ANY MEANS WITHOUT THE PRIOR WRITTEN CONSENT OF THE ARCHITECT.

IT IS THE CONTRACTOR'S RESPONSIBILITY TO ENSURE COMPLIANCE WITH THE BUILDING REGULATIONS.

ALL RIGHTS RESERVED BY COPYRIGHT OF THE ARCHITECT, DESIGNER AND PATENT ACT 1988 BY THE ARCHITECT'S DESIGN OFFICE.

Rev. Date. Description.

Rev.

Rev. Date. Description.

Rev.

Client	Jonathan Webb	Project	23 Surrey Street Arundel	Ref	A1514/05	Rev	D
Drawing	Proposed Plans	Scale	1:50	Date	1 Nov 2014	Drawn	AB

ANDREW BORLEY Architect
44 New Road
Shoreham-by-Sea
BN43 6RA

