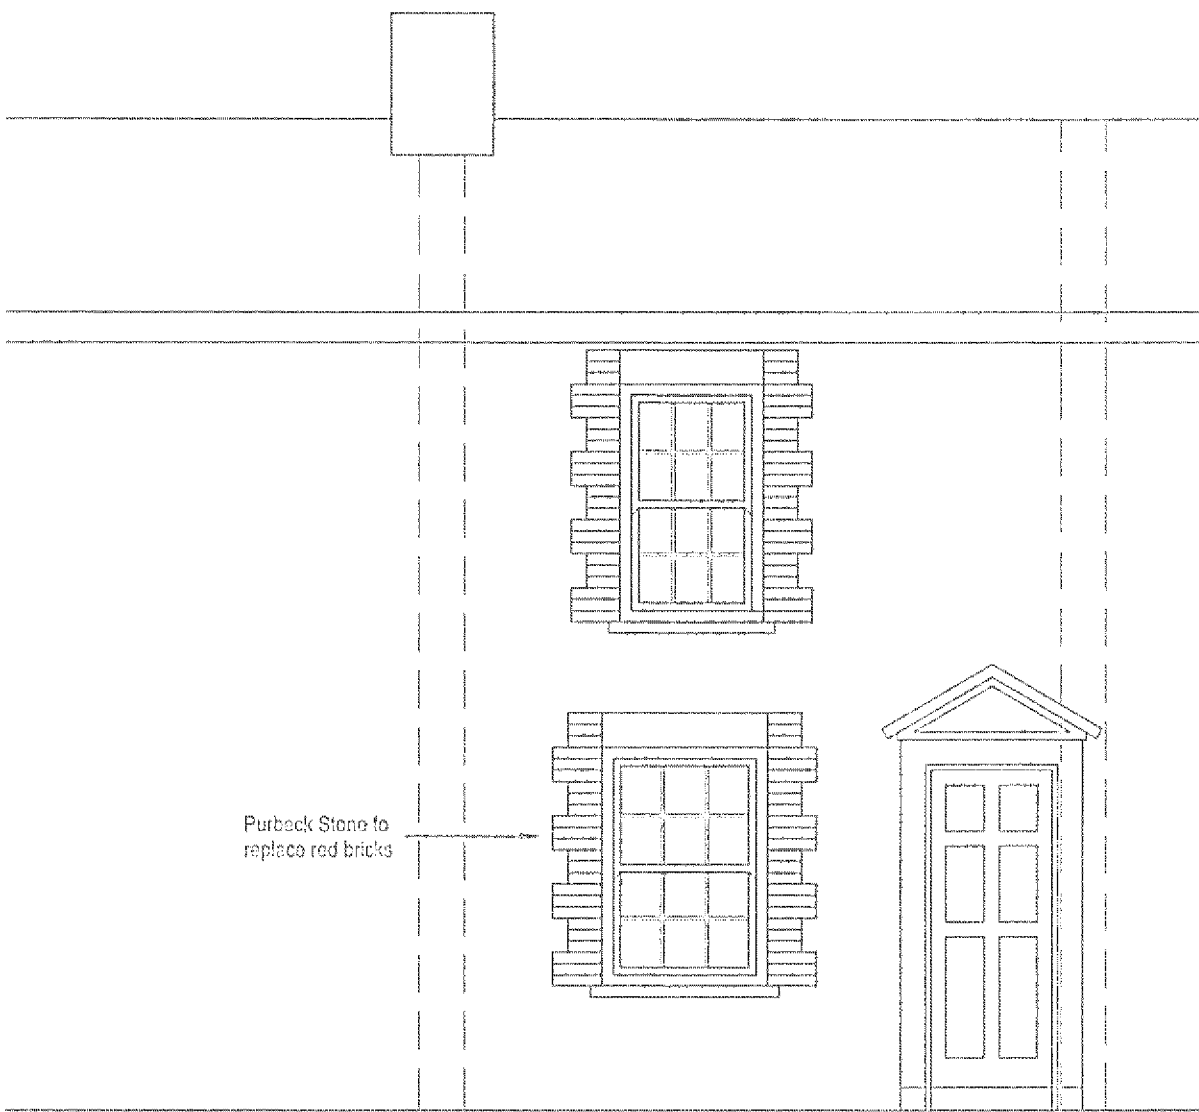


23 Surrey Street, Arundel, BN18 9DT - Proposed Elevations

O			rev.	date	amendment	chkd.	rev.	date	amendment	chkd.
	THE CONTRACTOR SHOULD CHECK ALL DIMENSIONS ON SITE. NO DIMENSIONS TO BE SCALED FROM THIS DRAWING.									
	NO PART OF THIS DRAWING IS TO BE COPIED OR REPRODUCED WITHOUT THE PRIOR CONSENT OF THE ARCHITECT.									
	IT IS THE CONTRACTOR'S RESPONSIBILITY TO ENSURE COMPLIANCE WITH THE BUILDING REGULATIONS.									
	ALL RIGHTS DESCRIBED IN CHAPTER IV OF THE COPYRIGHT, DESIGNS AND PATENTS ACT 1988 HAVE GENERALLY BEEN ASSERTED.									
	drg status									

client Jonathan White	project 23 Surrey Street Arundel	drg no A1514/05	rev B
drawing Proposed Elevations	drawn by AB	date Dec 2014	scale 1:500 A3
ANDREW BORLEY Architect 44 New Road Shoreham-by-Sea BN43 6RA			