


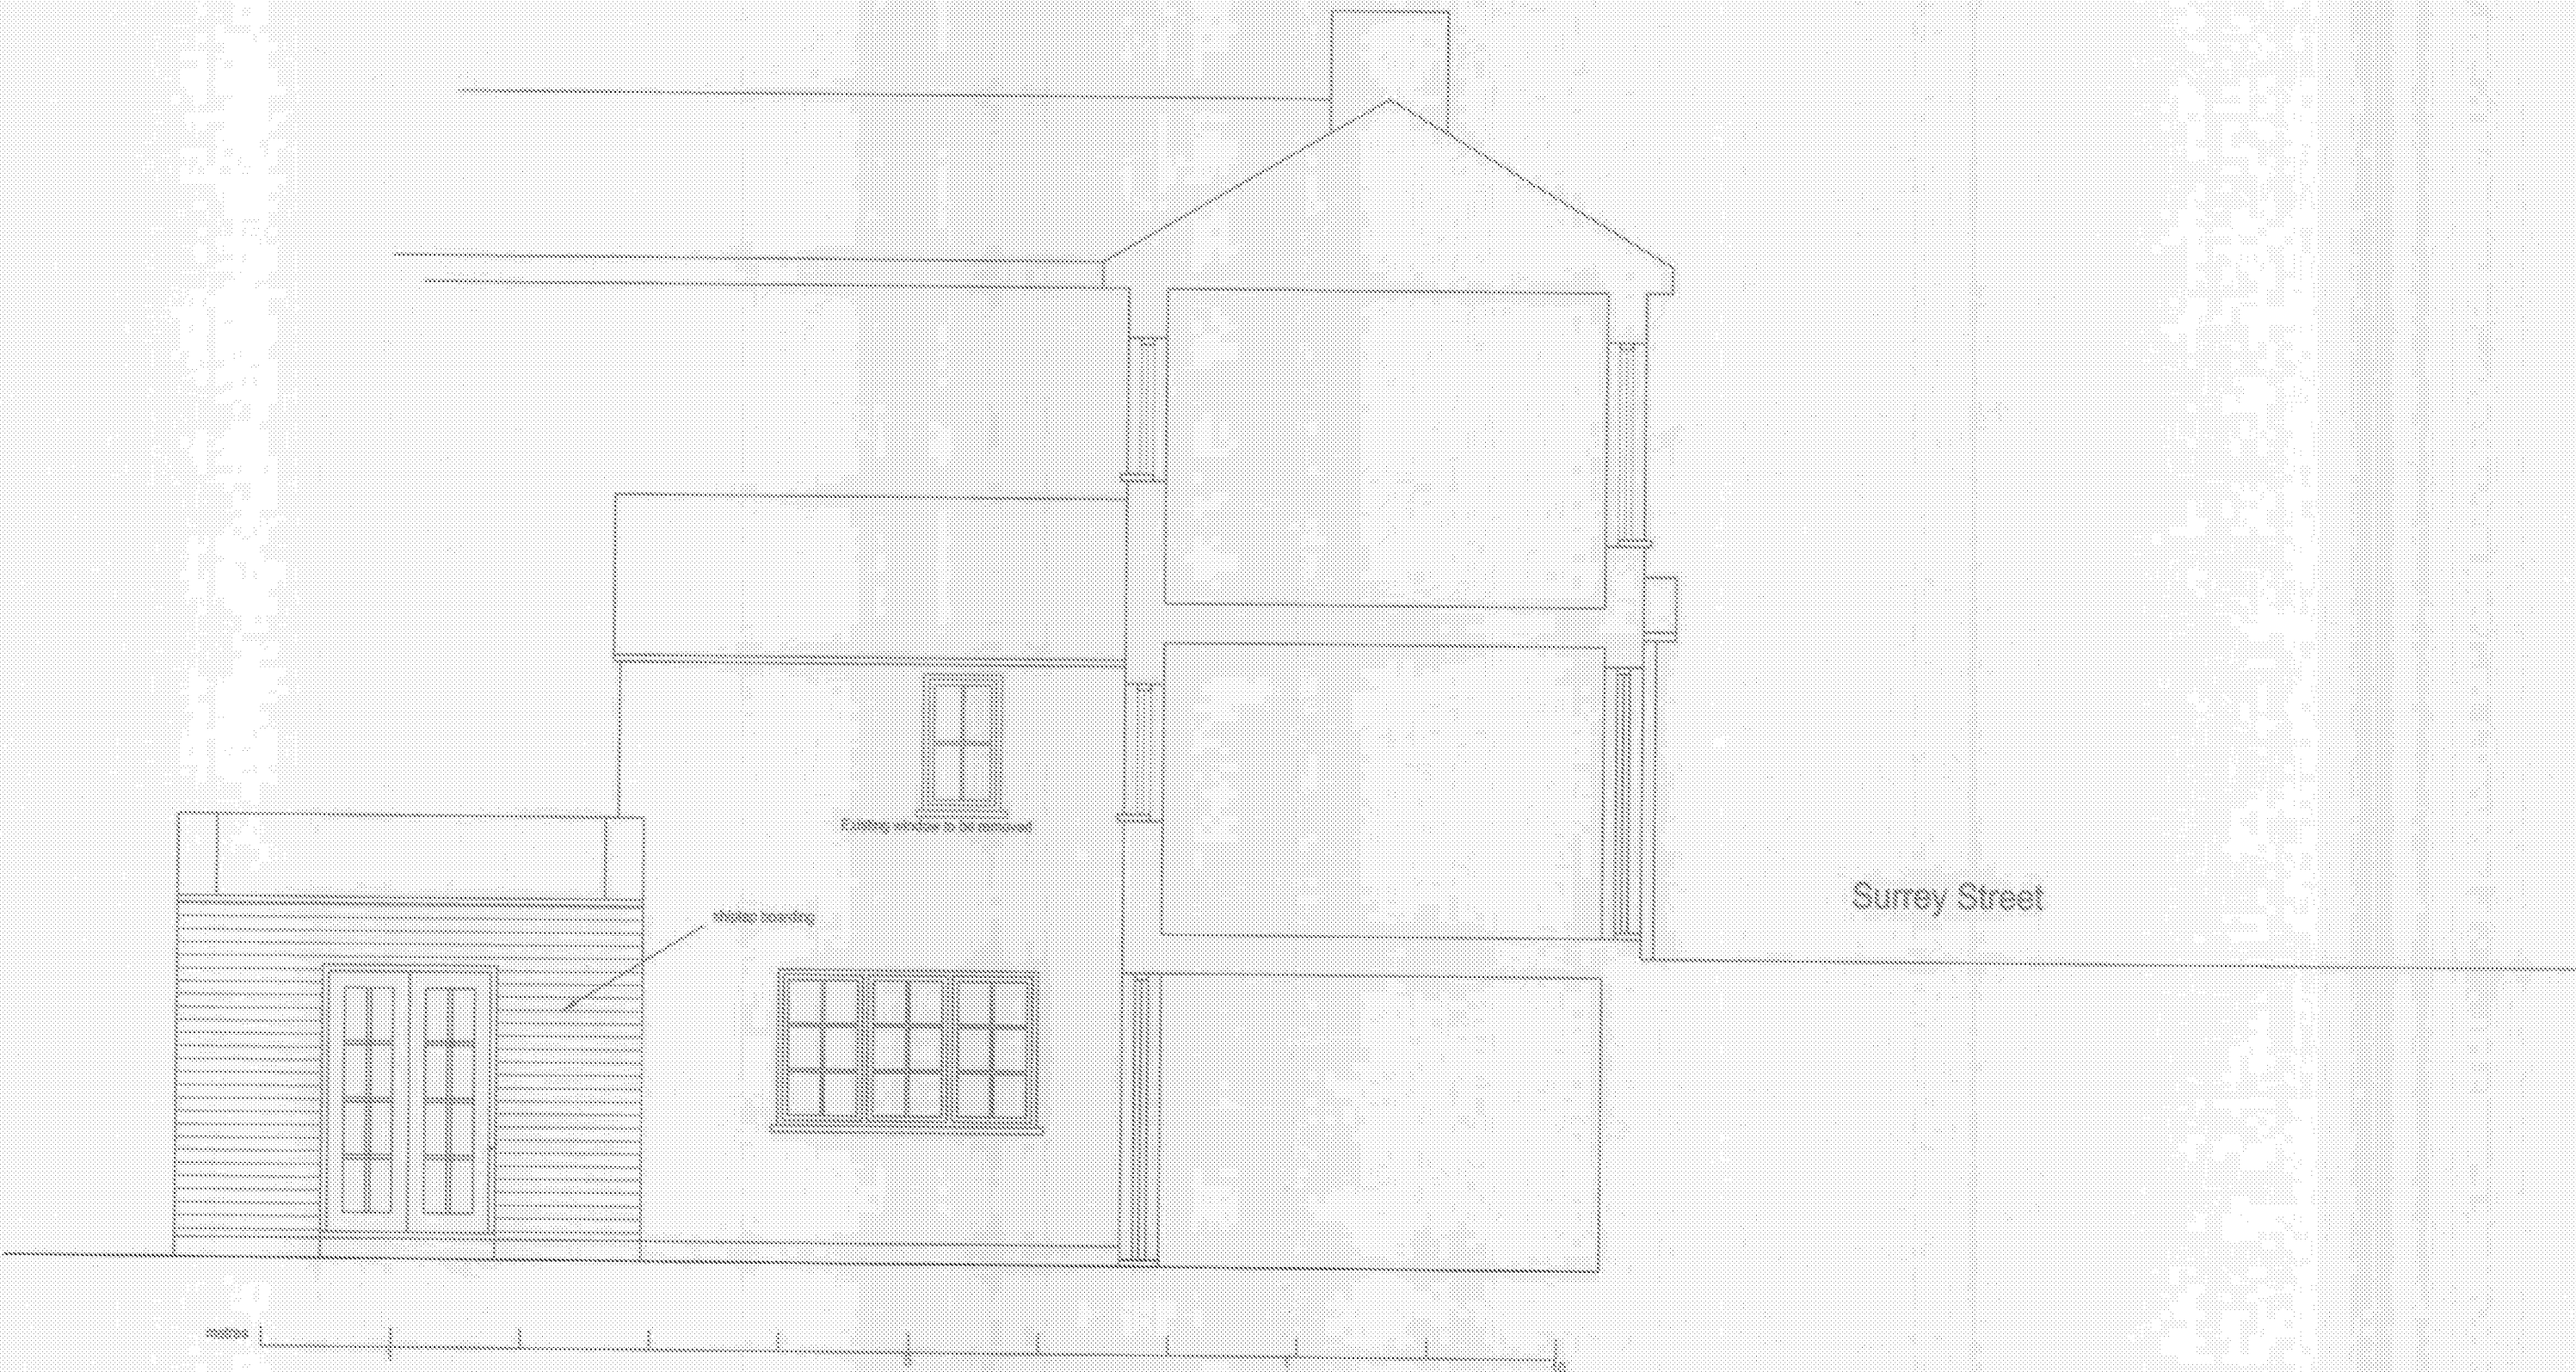

23 Surrey Street, Arundel, BN18 9DT - Proposed Section/Elevation

©	THE CONTRACTOR SHOULD CHECK ALL DIMENSIONS ON SITE, AND DIMENSIONS TO BE SHOWN ON THIS DRAWING.			
	NO PART OF THIS DRAWING IS TO BE COPIED OR REPRODUCED WITHOUT THE WRITTEN CONSENT OF THE ARCHITECT.			
	IT IS THE CONTRACTOR'S RESPONSIBILITY TO ENSURE COMPLIANCE WITH THE BUILDING REGULATIONS.			
	ALL RIGHTS RESERVED IN CHAPTER IV OF THE COPYRIGHT, DESIGN AND PATENTS ACT 1988 HAVE BEEN FULLY AND EXHAUSTIVELY ASSERTED.			

Client	Project	Page No.	Rev
Jonathan White	23 Surrey Street Arundel	A1514/037	3
Drawing		Scale	Date
Proposed Elevations		1:500	10/01/2014

ANDREW BORLEY Architect
64 New Road
Shoreham-by-Sea
BN43 6FA

