


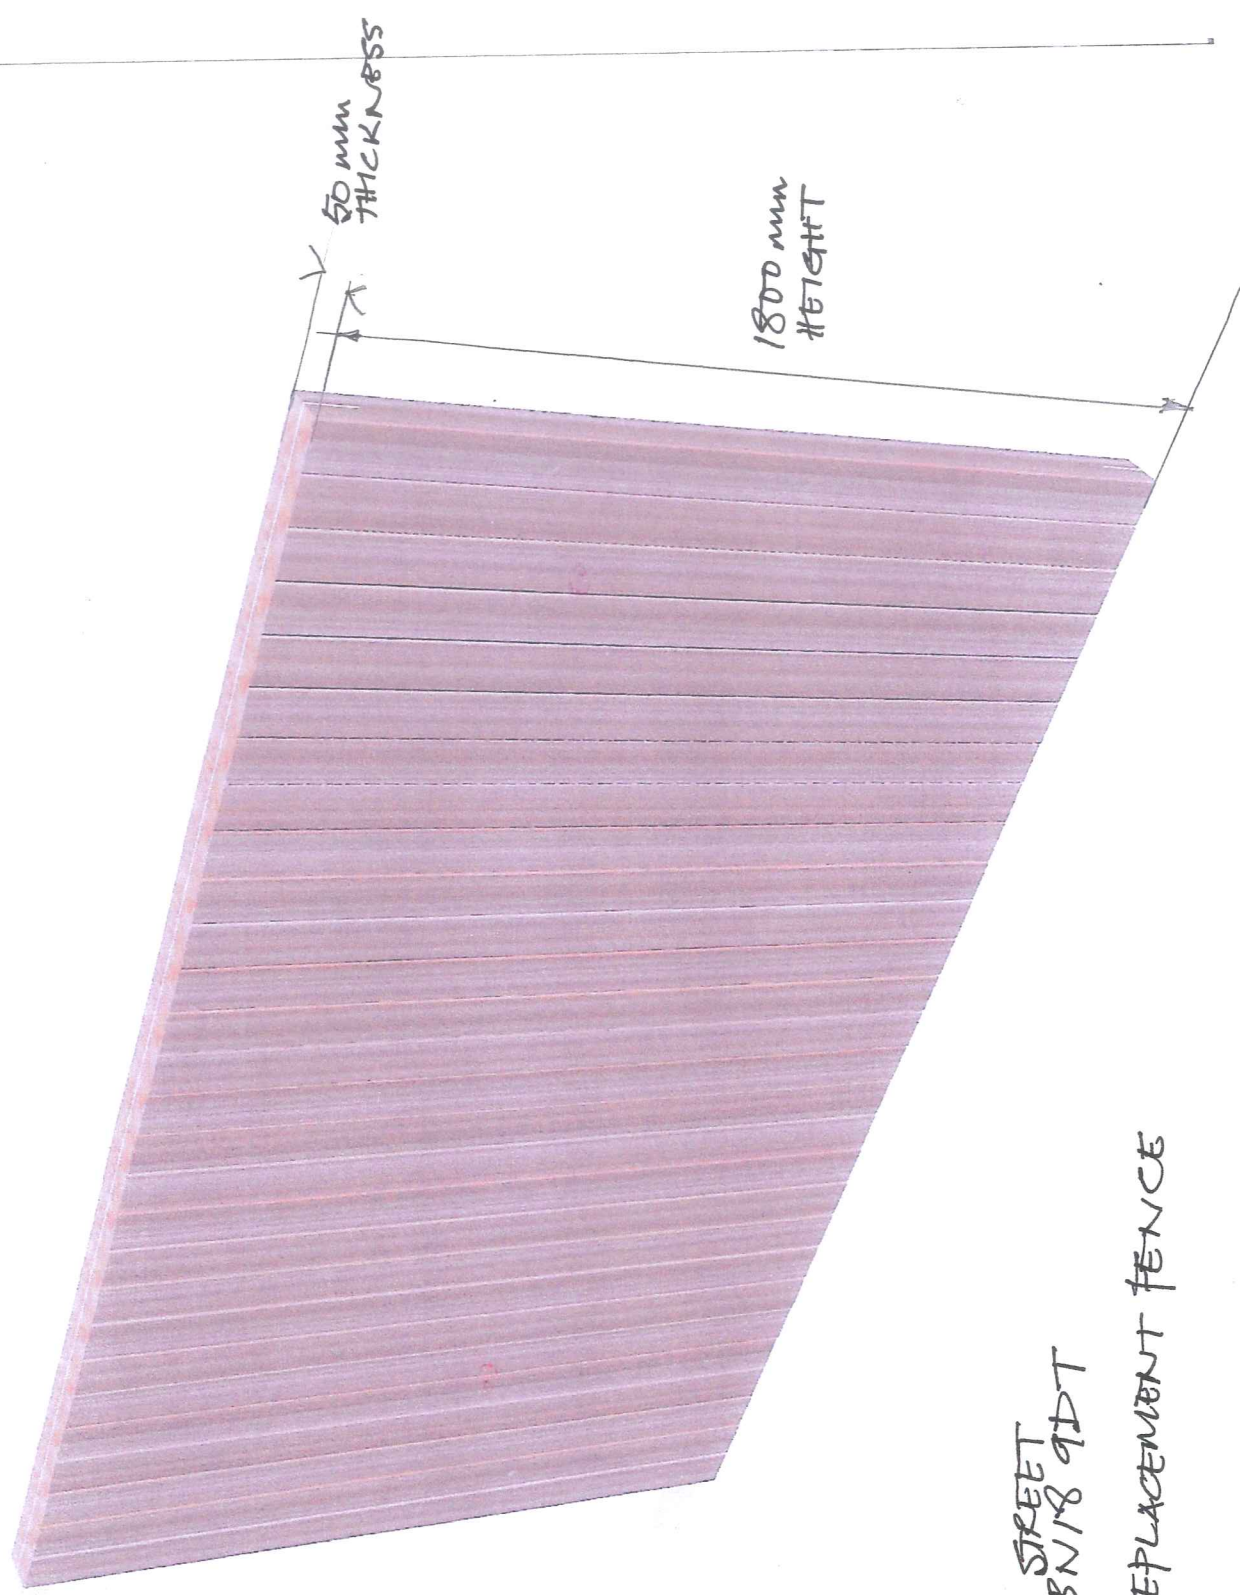

23 SURREY STREET
ARUNDEL, BN18 9DT
PROPOSED REPLACEMENT FENCE