


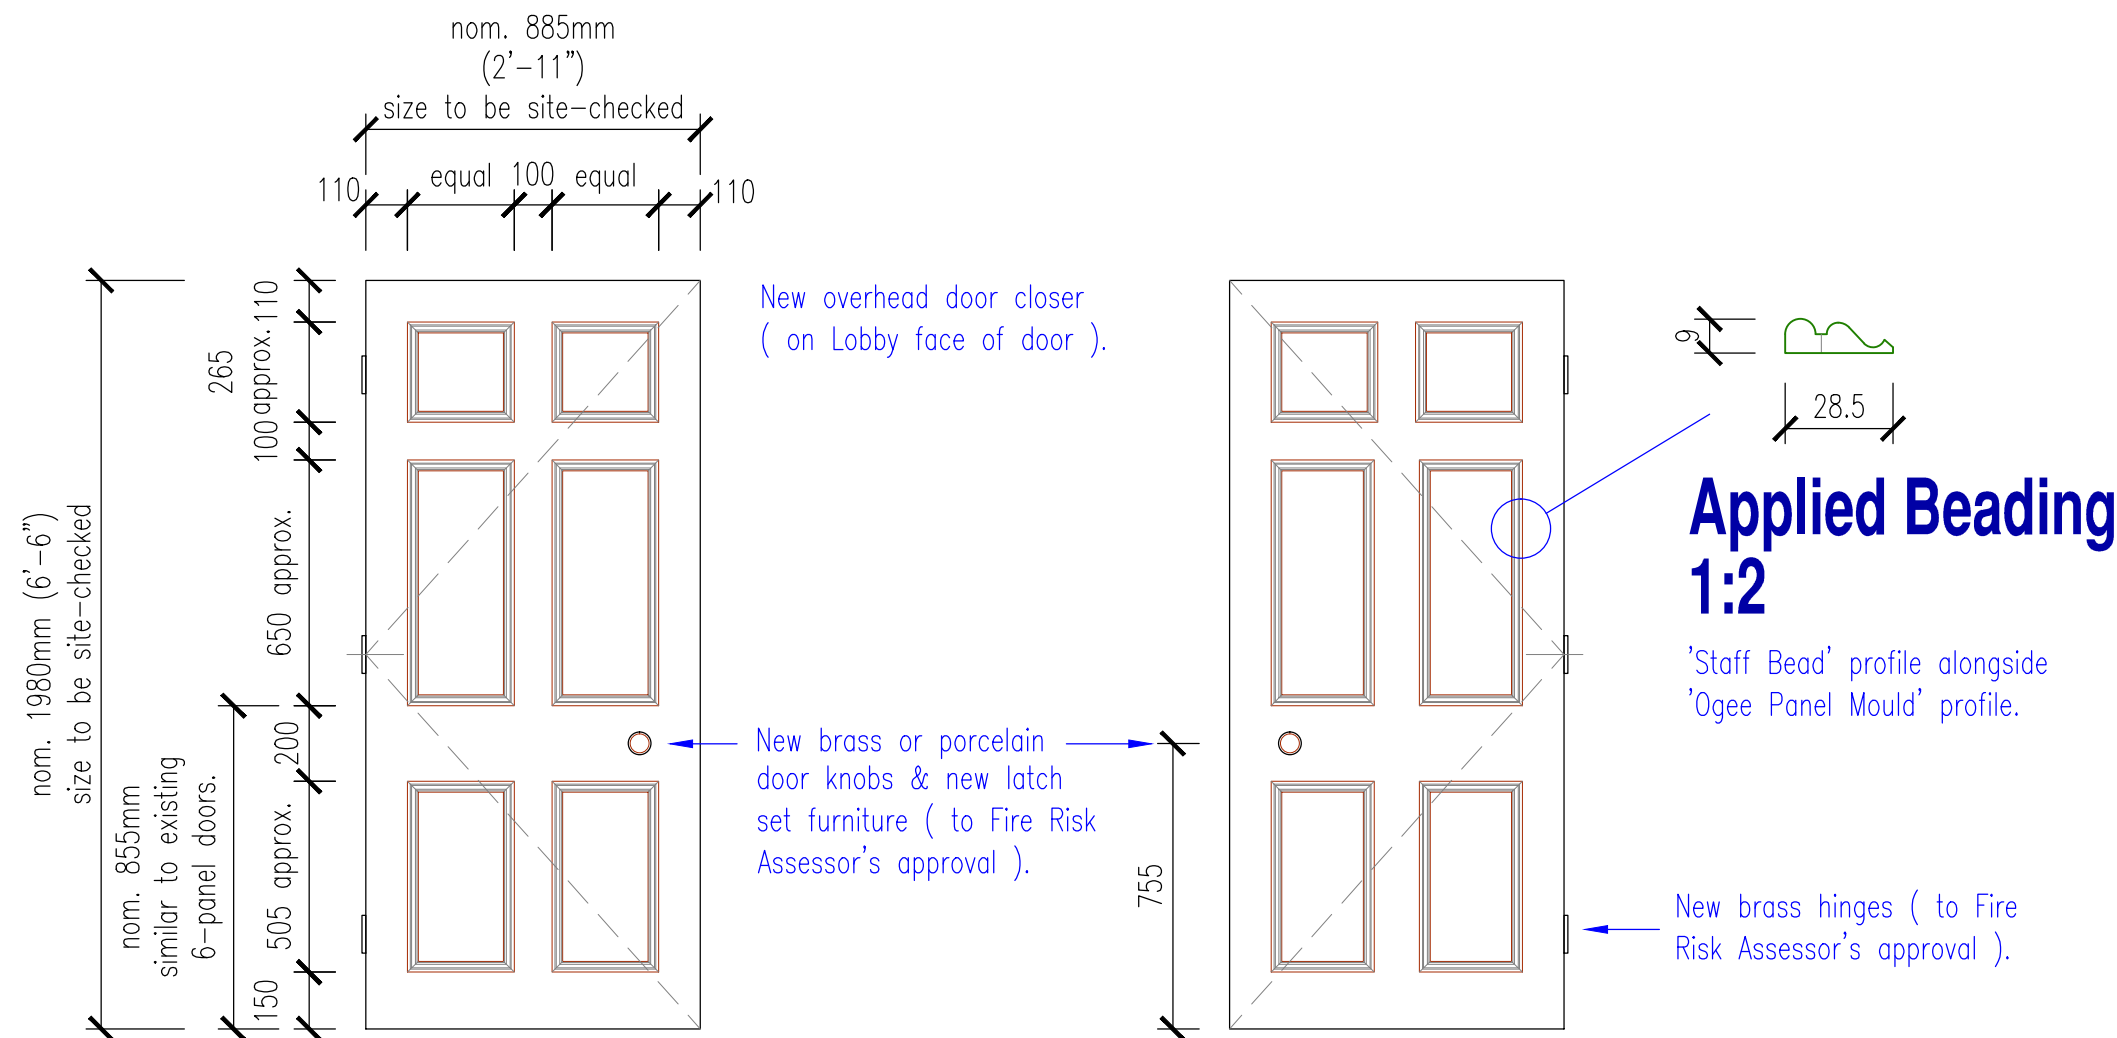

Lobby Elevation. 1:20

Corridor Elevation. 1:20

FULL PLANNING and LISTED BUILDINGS APPROVALS ref: AB/77/18/PL and AB/78/18/L INCLUDED FOR PROVISION OF NEW BEDROOMS LOBBY DOOR, TO MATCH PATTERN OF EXISTING BEDROOM 17 DOOR.

New proprietary 30-mins. rated fire-resistant door & frame, with combined intumescent strips & smoke-seal brushes fully rebated into door leaf edges – door frame to replace existing, fully recessed into existing opening reveals (all to suit existing structural opening size).
Flush-faced door 'blank', cut to size to suit as required.
All with applied moulded hardwood beads on both faces of door, to resemble appearance of original 6-panel door to existing Room 17 (see adjacent Room 17 door photograph).
Applied beading to match existing Bedroom doors elsewhere, installed previously (see adjacent Room 21 door photograph).
All with gloss-paint spec. finish, to match existing doors colour elsewhere in hotel.

1no. NEW BEDROOMS LOBBY DOOR TOTAL, APPLICABLE TO:-
LOBBY SERVING GUEST BEDROOMS 17 and 18.


NEW THIRD FLOOR DOOR Corridor / Lobby Door (17/18)



Existing Bedroom 17
6-panel Door.



Existing Bedroom 21
Door with applied beading.

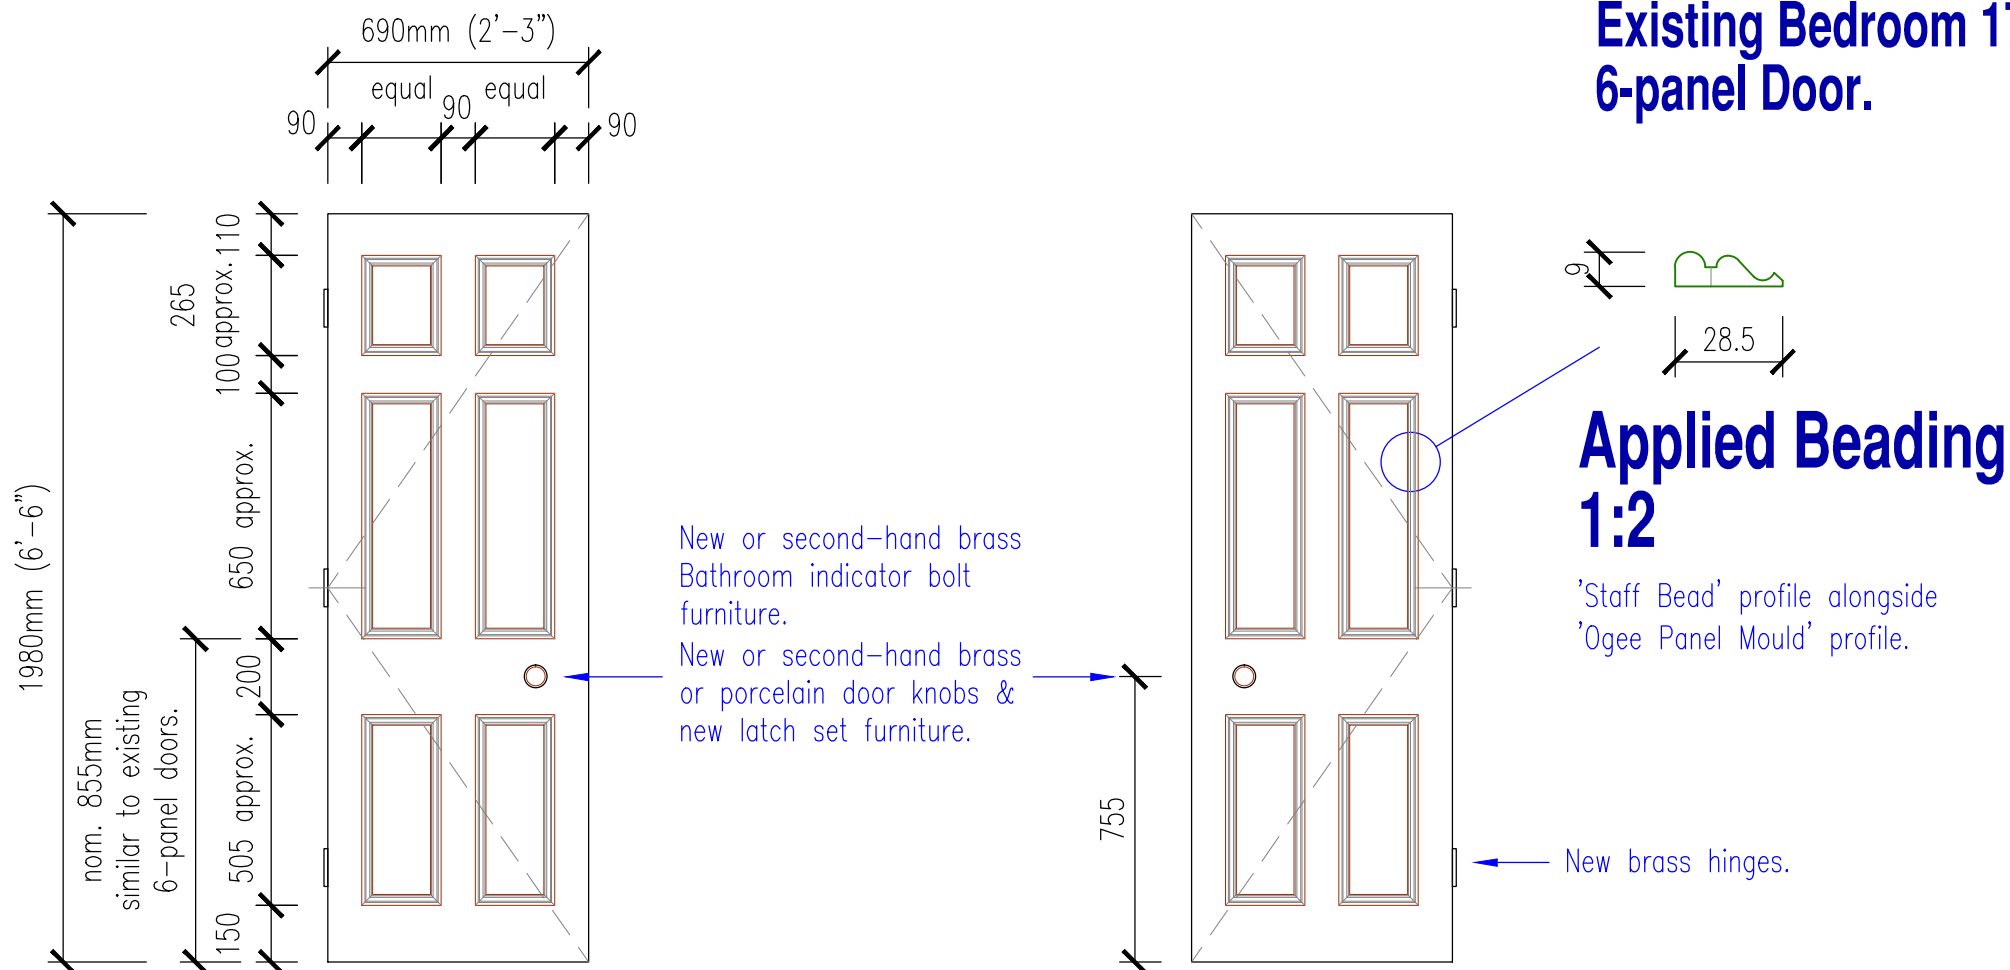

Bedroom Elevation. 1:20

En-Suite Elevation. 1:20



FULL PLANNING and LISTED BUILDINGS APPROVALS ref: AB/77/18/PL and AB/78/18/L INCLUDED FOR PROVISION OF NEW EN-SUITE DOORS, TO MATCH EXISTING BEDROOMS DOORS.

New non FR-rated proprietary timber door & new frame to new En-Suite.
Flush-faced door 'blank', cut to size to suit as required.
All with applied moulded hardwood beads on both faces of door, to resemble appearance of original 6-panel door to existing Room 17 (see adjacent Room 17 door photograph).
Applied beading to match existing Bedroom doors elsewhere, installed previously (see adjacent Room 21 door photograph).
All with gloss-paint spec. finish, to match existing doors colour elsewhere in hotel.

1no. NEW BEDROOM EN-SUITE DOORS TOTAL, APPLICABLE TO:-
EN-SUITE to GUEST BEDROOM 17.

NEW THIRD FLOOR DOOR En-Suite Door (17En)

NEW DOORS ELEVATIONS PROPOSED 1:20.

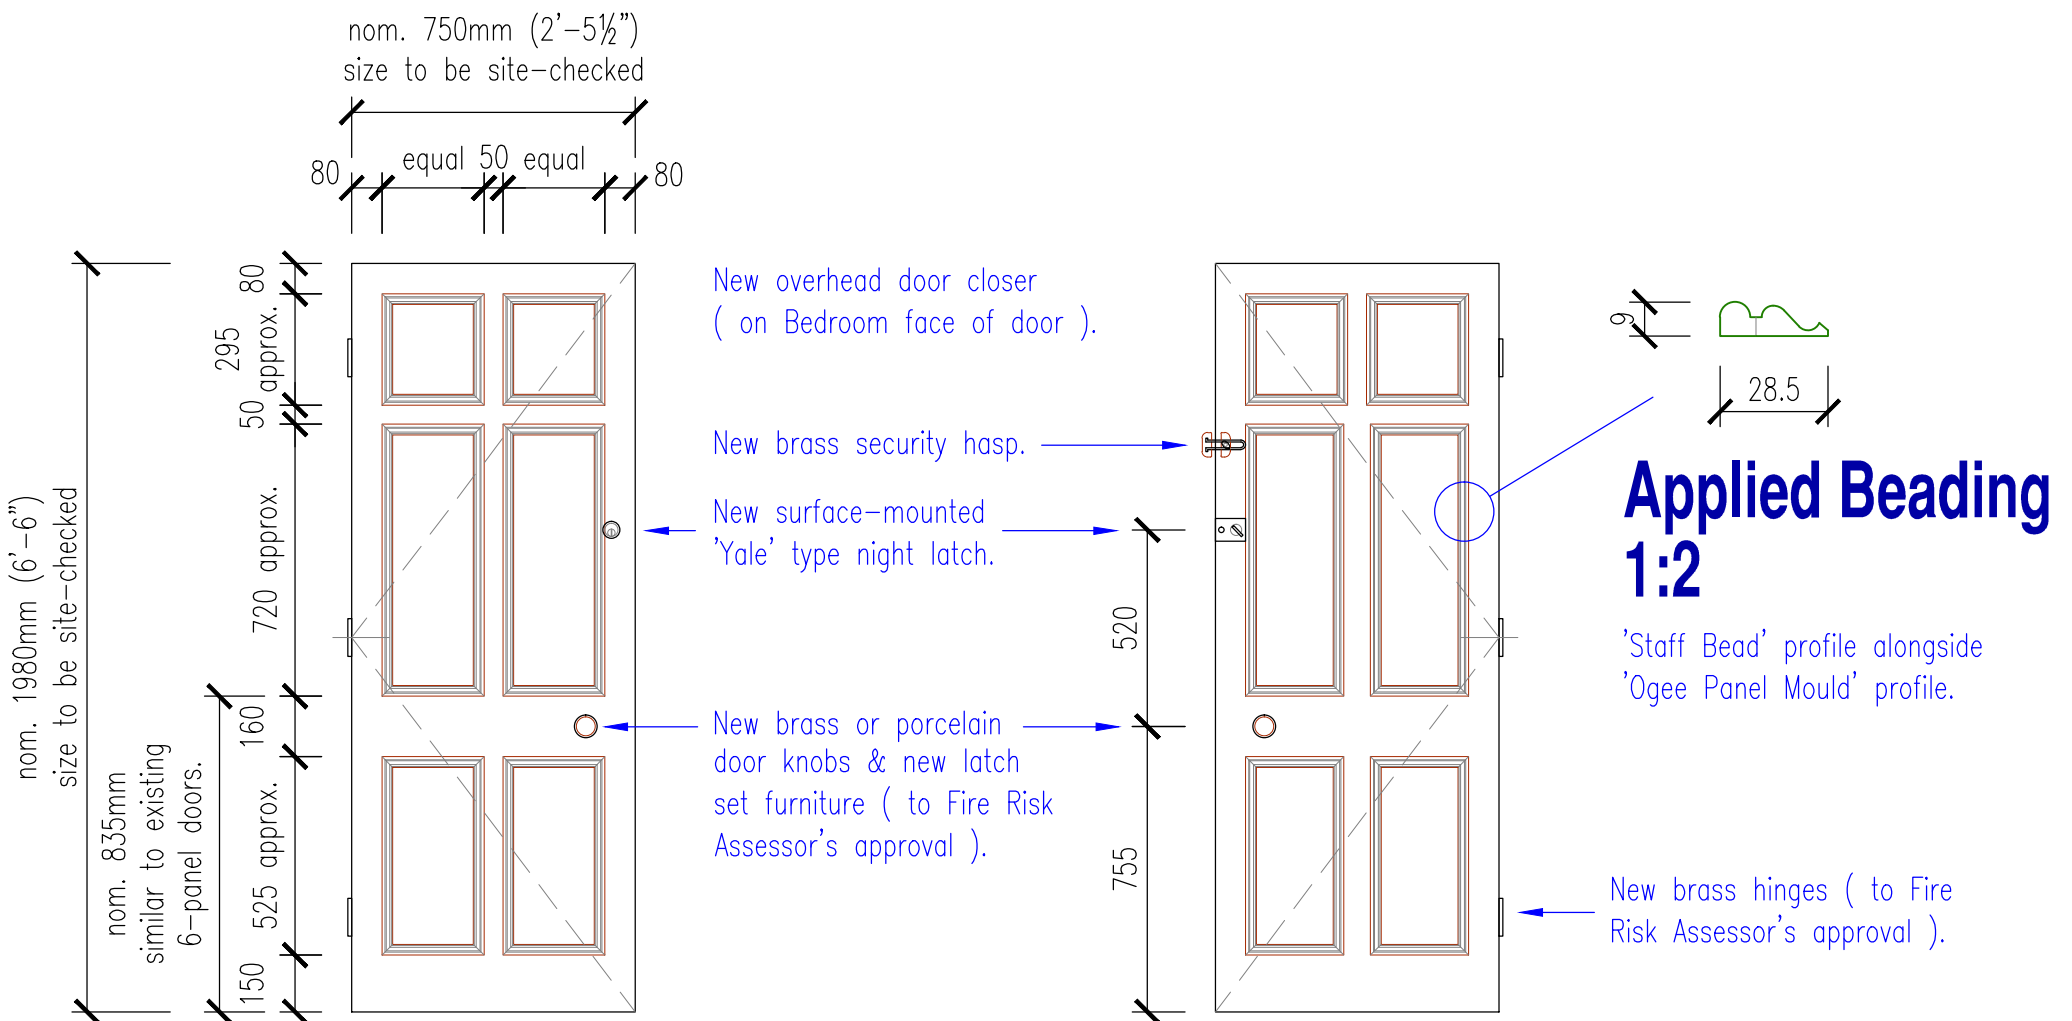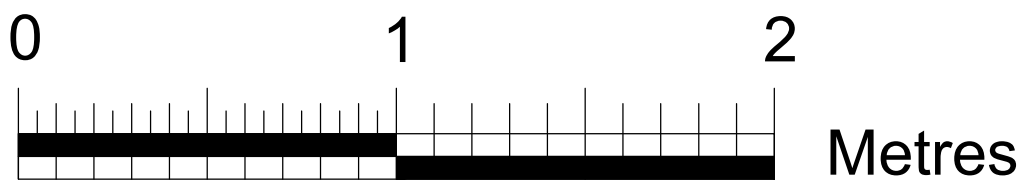

Corridor Elevation. 1:20

Bedroom Elevation. 1:20

FULL PLANNING and LISTED BUILDINGS APPROVALS ref: AB/77/18/PL and AB/78/18/L INCLUDED FOR PROVISION OF REPLACEMENT DOOR TO NEW GUEST BEDROOM 3a, TO MATCH PATTERN OF EXISTING BEDROOM DOORS ELSEWHERE.


New proprietary 30-mins. rated fire-resistant door & frame, with combined intumescent strips & smoke-seal brushes fully rebated into door leaf edges – door frame to replace existing, fully recessed into existing opening reveals (all to suit existing structural opening size).
Flush-faced door 'blank', cut to size to suit as required.
All with applied moulded hardwood beads on both faces of door, to resemble appearance of original 6-panel doors to existing Bedrooms 1, 2 and 4 (see adjacent Room 2 door photograph).
Applied beading to match existing Bedroom doors elsewhere, installed previously (see adjacent Room 21 door photograph).
All with gloss-paint spec. finish, to match existing doors colour elsewhere in hotel.

1no. REPLACEMENT GUEST BEDROOM DOOR TOTAL, APPLICABLE TO:-
GUEST BEDROOM 3a.

REPLACEMENT FIRST FLOOR DOOR Bedroom Door (3a)



Existing Bedroom 2
6-panel Door.

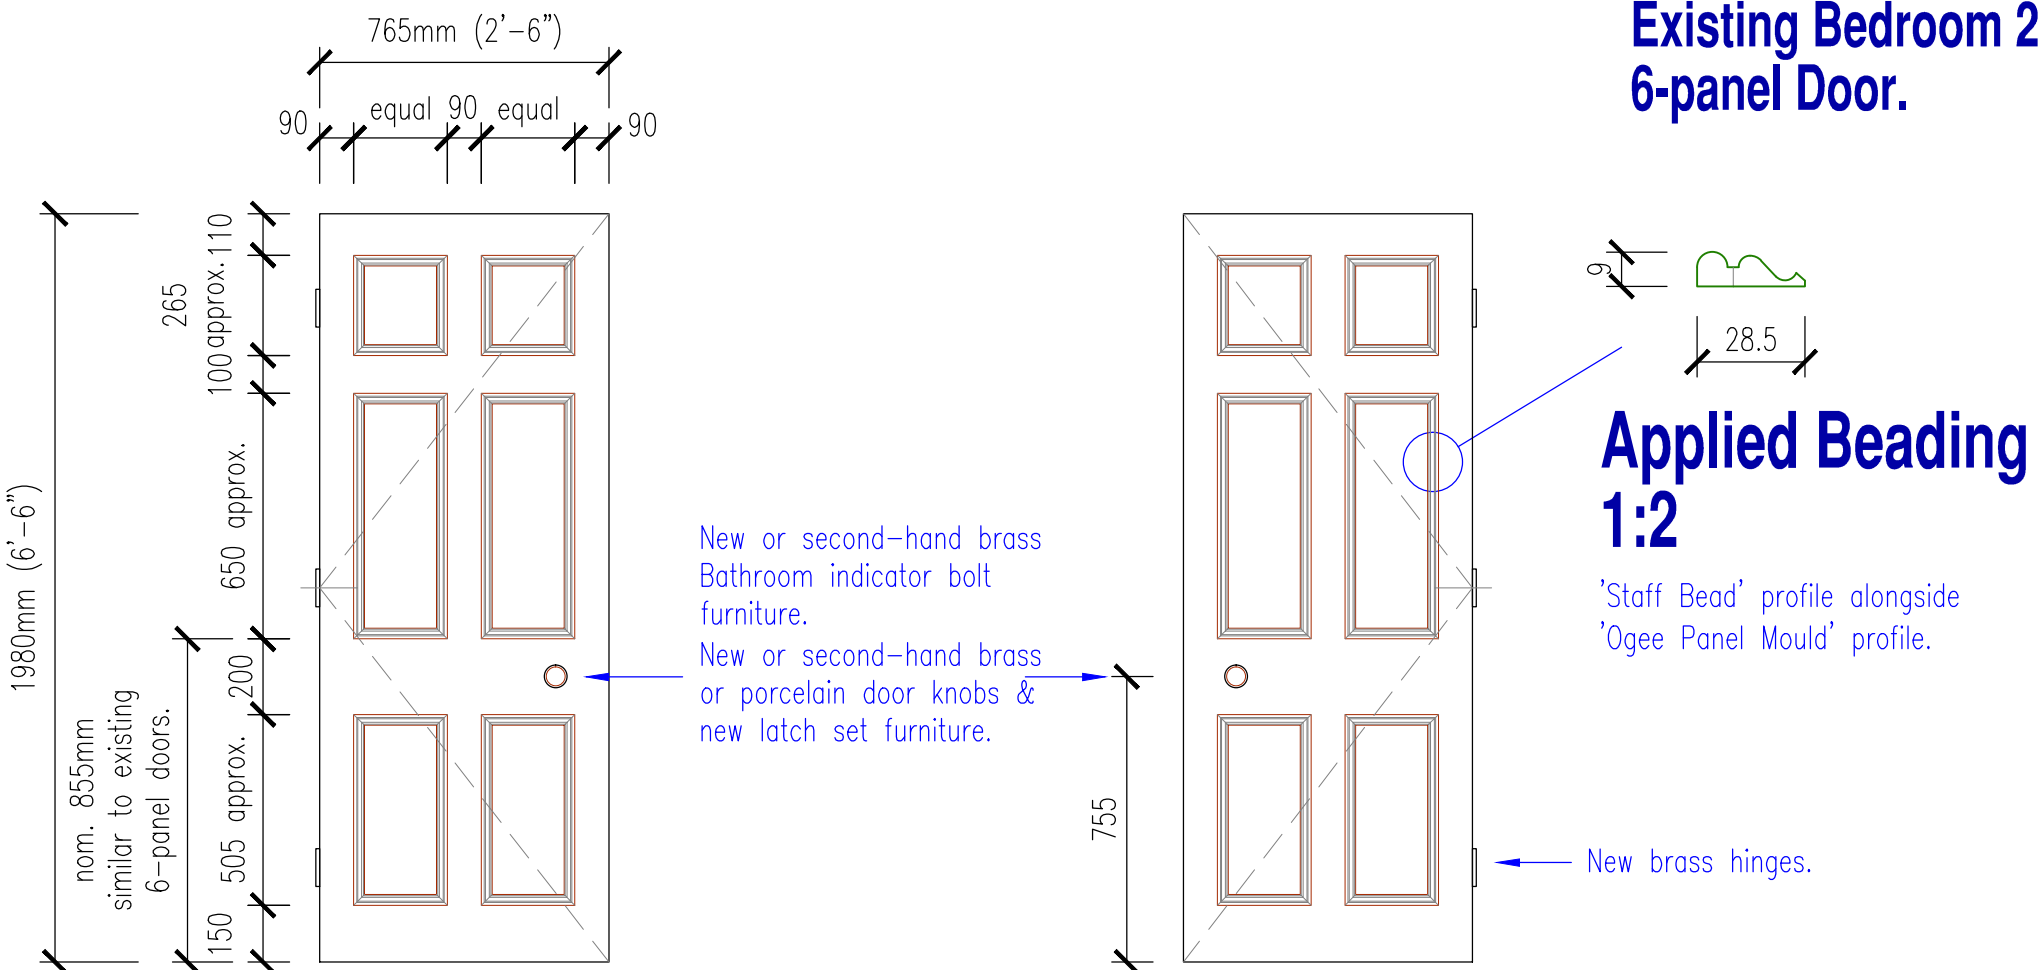

Bedroom Elevation. 1:20

En-Suite Elevation. 1:20

FULL PLANNING and LISTED BUILDINGS APPROVALS ref: AB/77/18/PL and AB/78/18/L INCLUDED FOR PROVISION OF NEW EN-SUITE DOORS, TO MATCH EXISTING BEDROOMS DOORS.

New non FR-rated proprietary timber door & new frame to new En-Suite.
Flush-faced door 'blank', cut to size to suit as required.
All with applied moulded hardwood beads on both faces of door, to resemble appearance of original 6-panel door to existing Room 3 (similar to adjacent Room 17 door photograph).
Applied beading to match existing Bedroom doors elsewhere, installed previously (see adjacent Room 21 door photograph).
All with gloss-paint spec. finish, to match existing doors colour elsewhere in hotel.

1no. NEW BEDROOM EN-SUITE DOOR TOTAL, APPLICABLE TO:-
EN-SUITE to GUEST BEDROOM 3.

NEW FIRST FLOOR DOOR En-Suite Door (3En)

REVISION/DATE:
Proposed Internal Refurbishments & Conversion of Staff Rooms to Bedrooms 'The Norfolk Arms' Hotel, Arundel.
for
The Norfolk Arms Hotel

PROPOSED - FIRST & THIRD FLOORS
New & Replacement Doors Elevations

DRAWING:
a.e. chubb ltd.
architectural services
106 Laverstock Road, Salisbury, Wiltshire. SP1 2SA
tel: 01722 323942
e-mail: tony.chubb@aol.com
company no. 4434685

DATE: FEB. 2020
SCALE: 1:20 @ A1
DRAWING: AEC
REVISION: 397/21
THIS DRAWING IS COPYRIGHT & MUST NOT BE USED/REPRODUCED WITHOUT PERMISSION. FIGURED DIMENSIONS TO BE USED ONLY. DO NOT SCALE. SITE DIMENSIONS TO BE CHECKED/VERIFIED BEFORE WORK IS COMMENCED.