
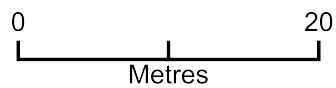


17 Nineveh Shipyard Arundel

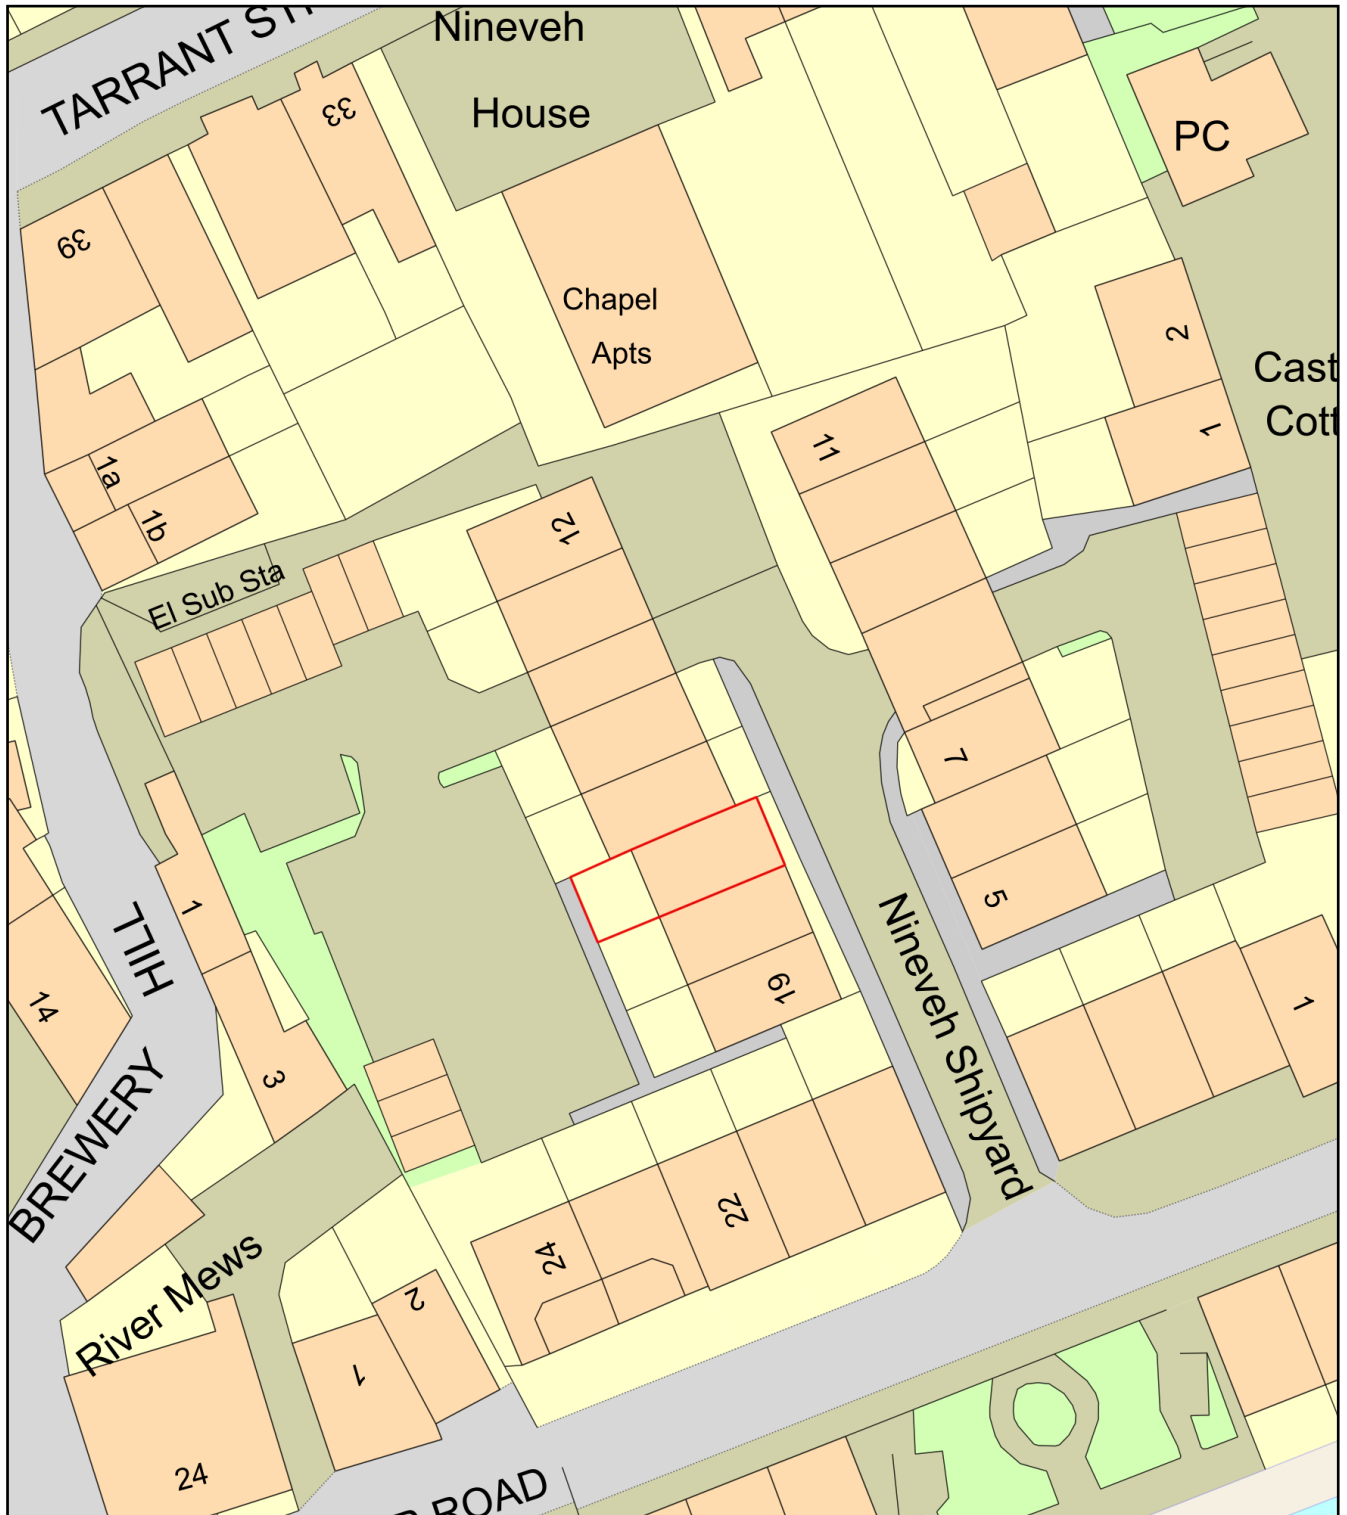

Plan Produced for: T.Tunmore

Date Produced: 03 Feb 2026

Plan Reference Number: TQRQM26034164136149

Scale: 1:500 @ A4