
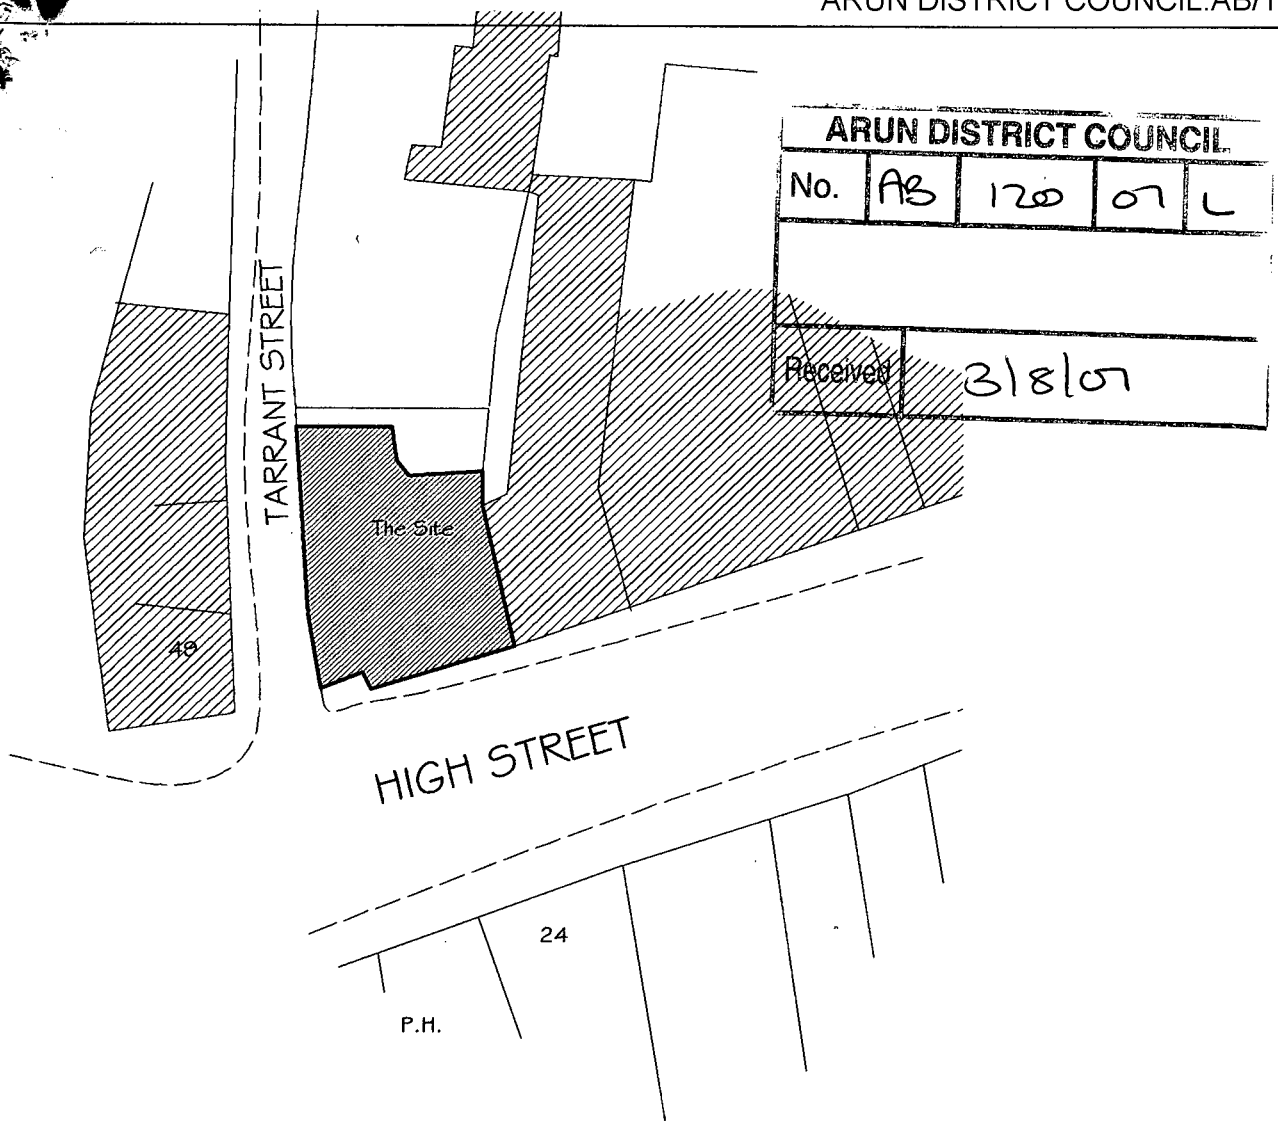


ARUN DISTRICT COUNCIL

No.	AB	1200	07	L

Received 3/8/07

SITE PLAN
Scale 1:500

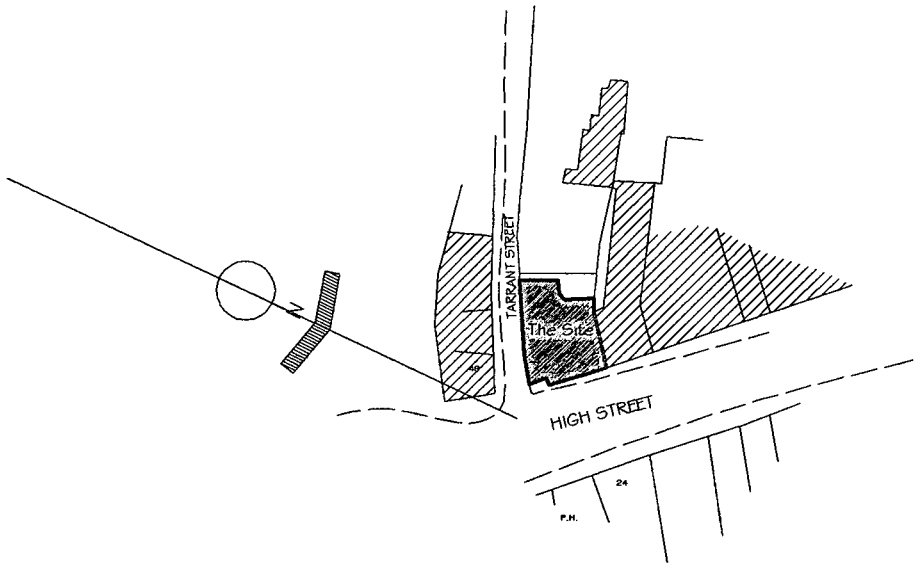

BLOCK PLAN
Scale 1:1250

51 HIGH STREET ARUNDEL

Dwg No. SVY.01

Scale: 1:1250 1:500

Date: April 2007

Revision

Job: SITE LOCATION

Site: 51 HIGH STREET ARUNDEL

Client: Phoenix Arundel Ltd
6 High Street
Arundel