
ARUN DISTRICT COUNCIL:AB/120/07/L 02/08/2007

ARUN DISTRICT COUNCIL
No.
Received

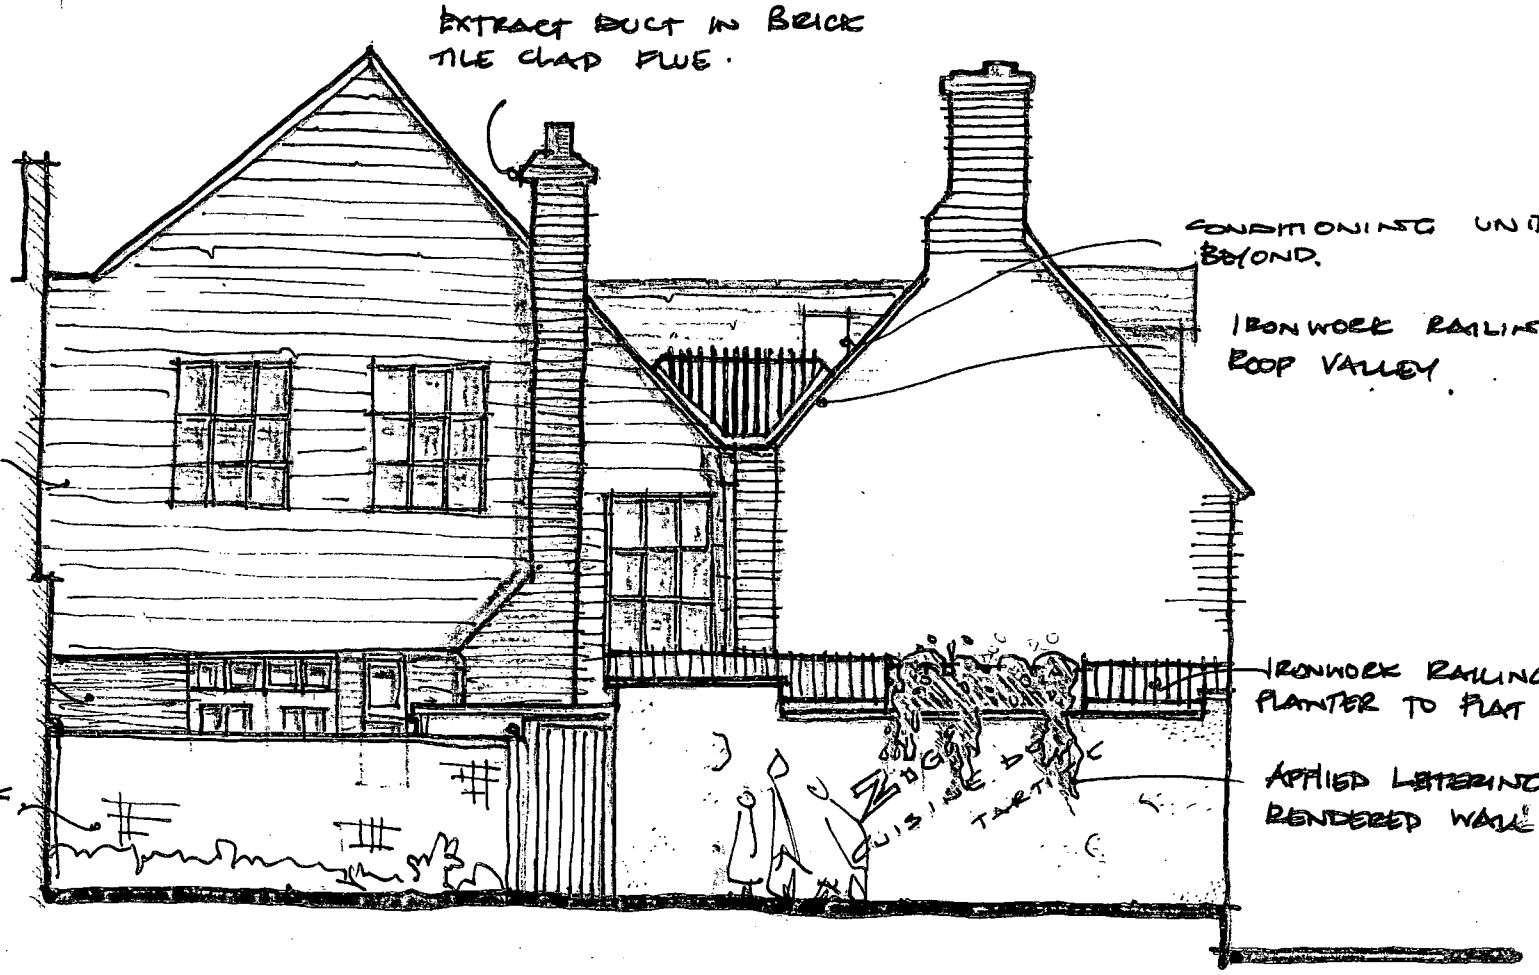

PROPOSED WEST ELEVATION

SK.001.