

ARUN DISTRICT COUNCIL:AB/120/07/L 02/08/200


BASEMENT PLAN

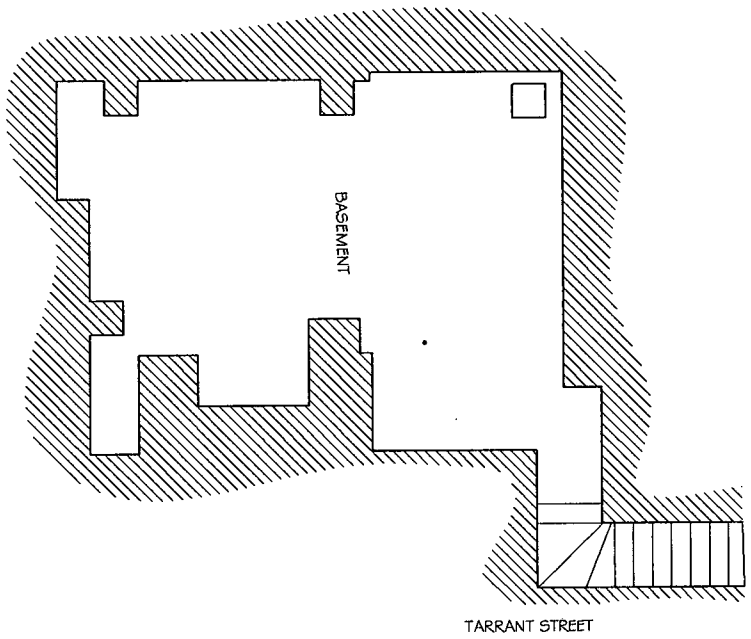

GROUND FLOOR PLAN

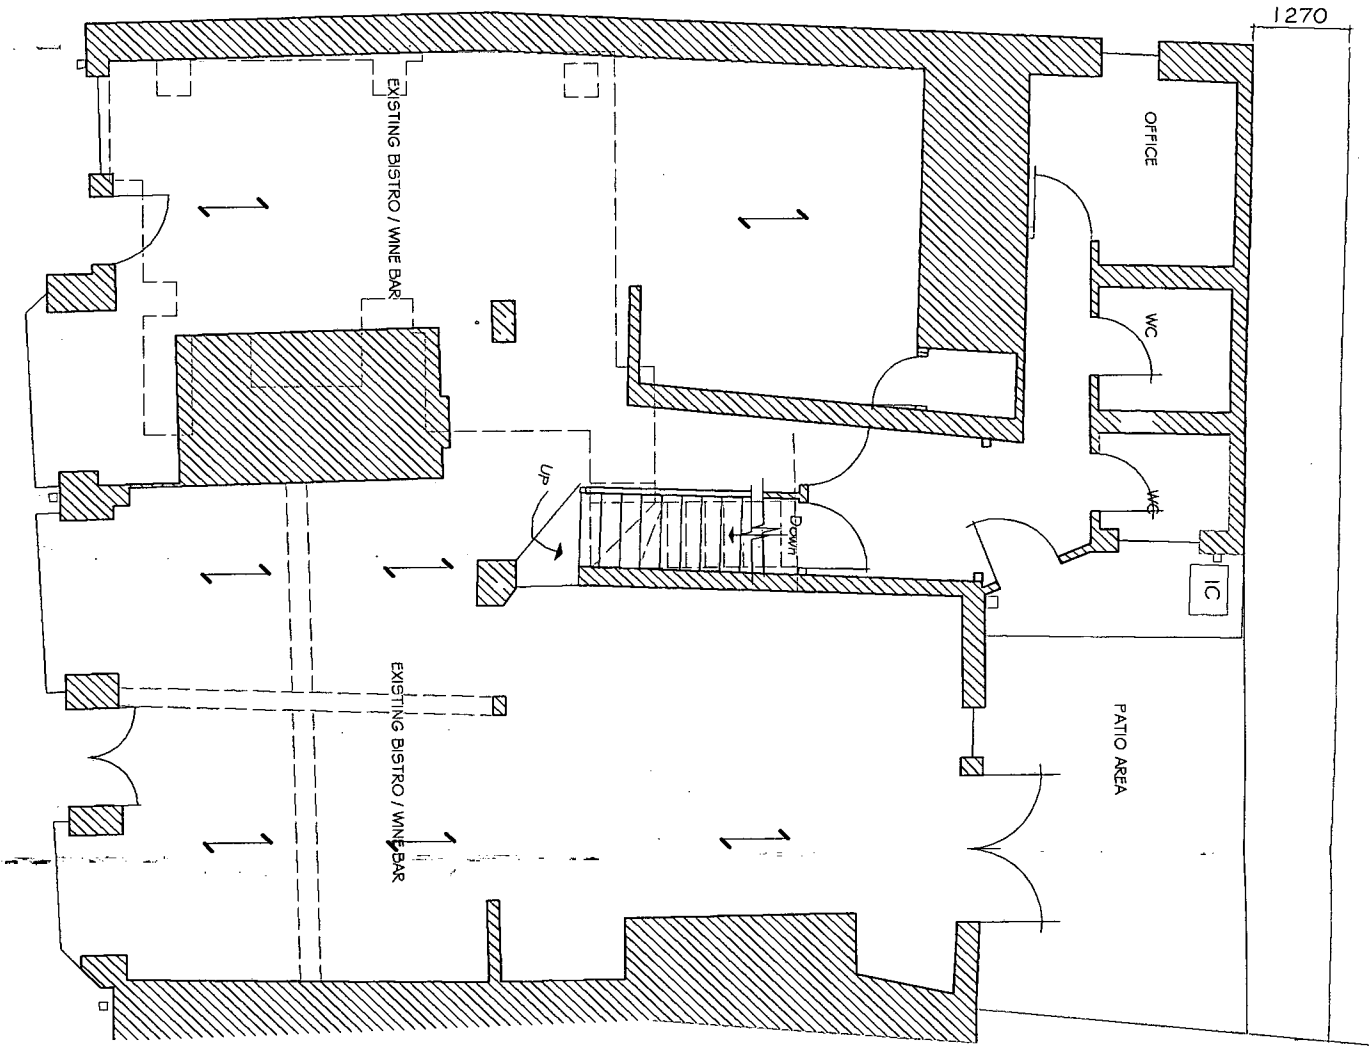

FIRST FLOOR PLAN

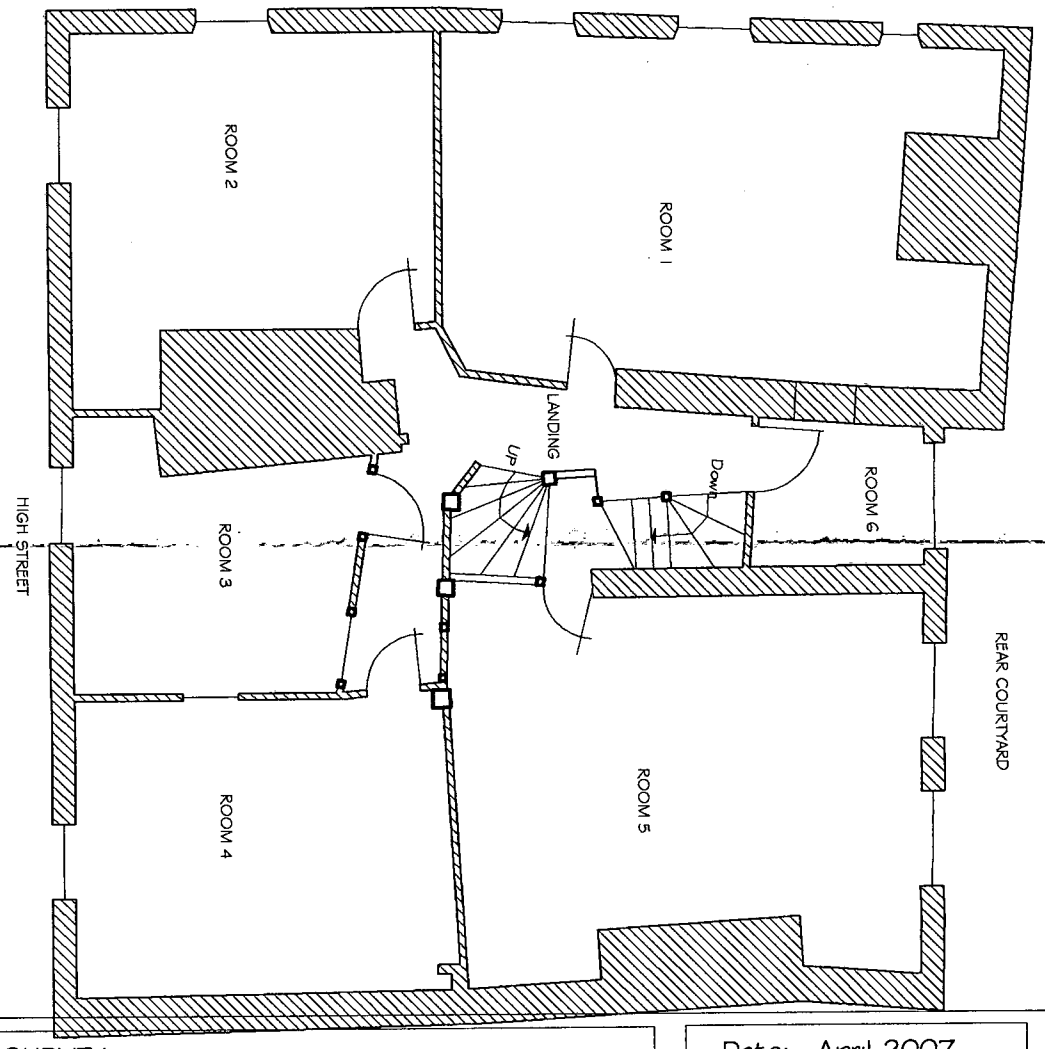

Client: Phoenix Arundel Ltd, 6 High Street, Arundel	Job: SURVEY Site: 51 HIGH STREET ARUNDEL	Date: April 2007 Revision	Dwg No. SVY.02 Scale: 1:100

ARUN DISTRICT COUNCIL
No. AB 120 07 L
Received 21 8 07