



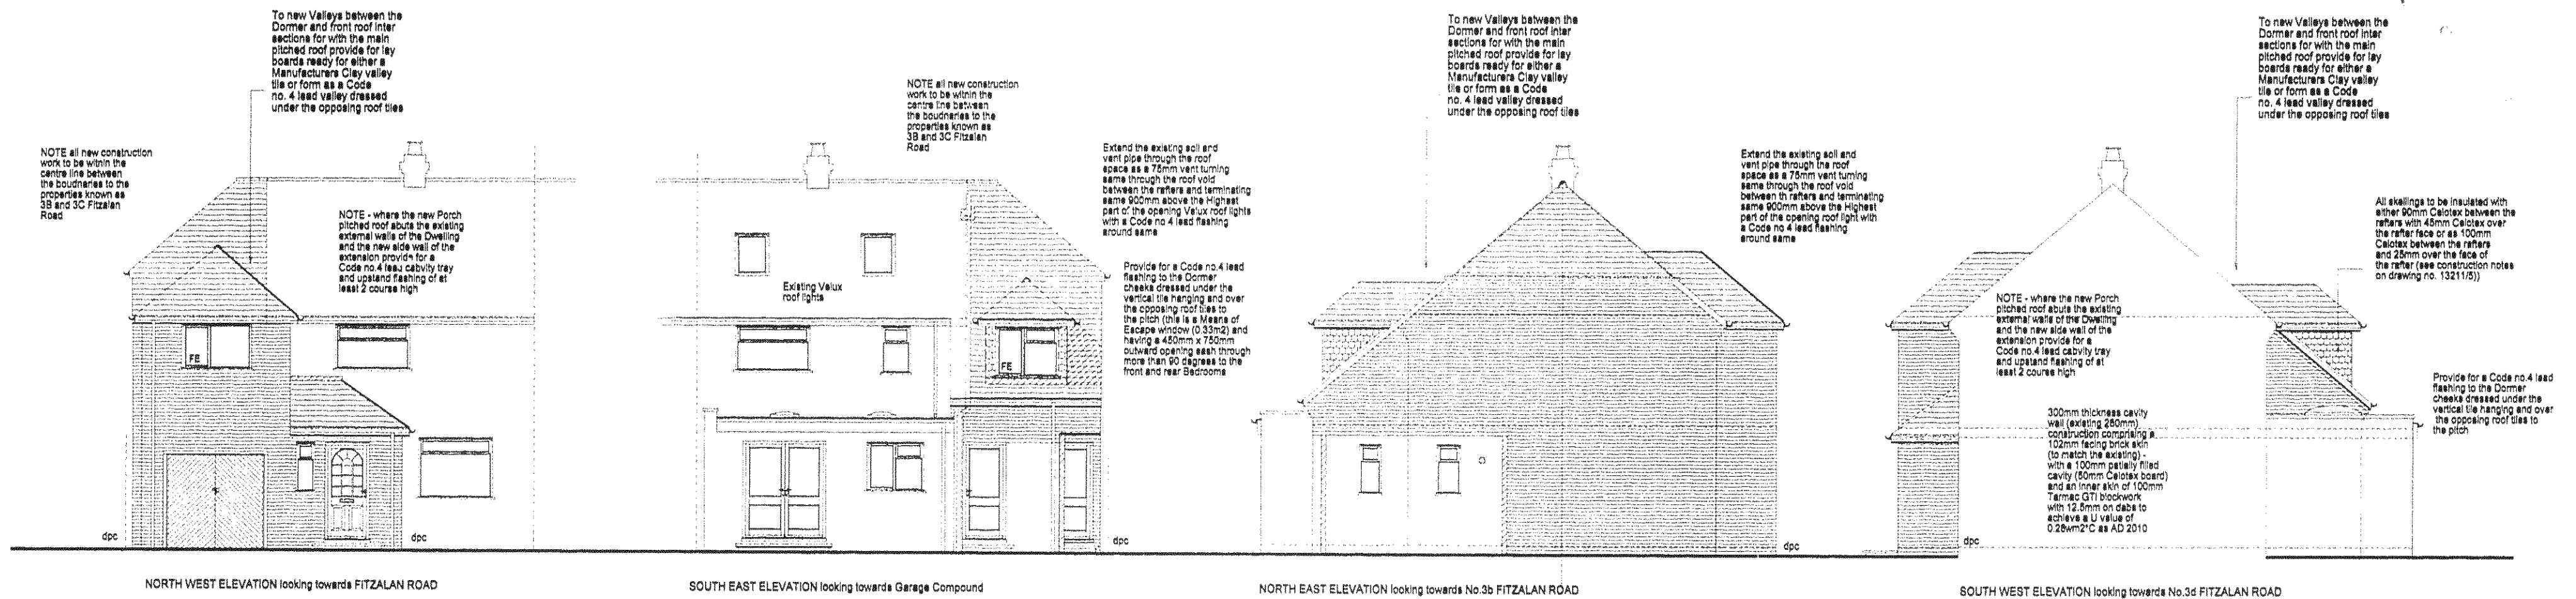

PROPOSED ELEVATIONS

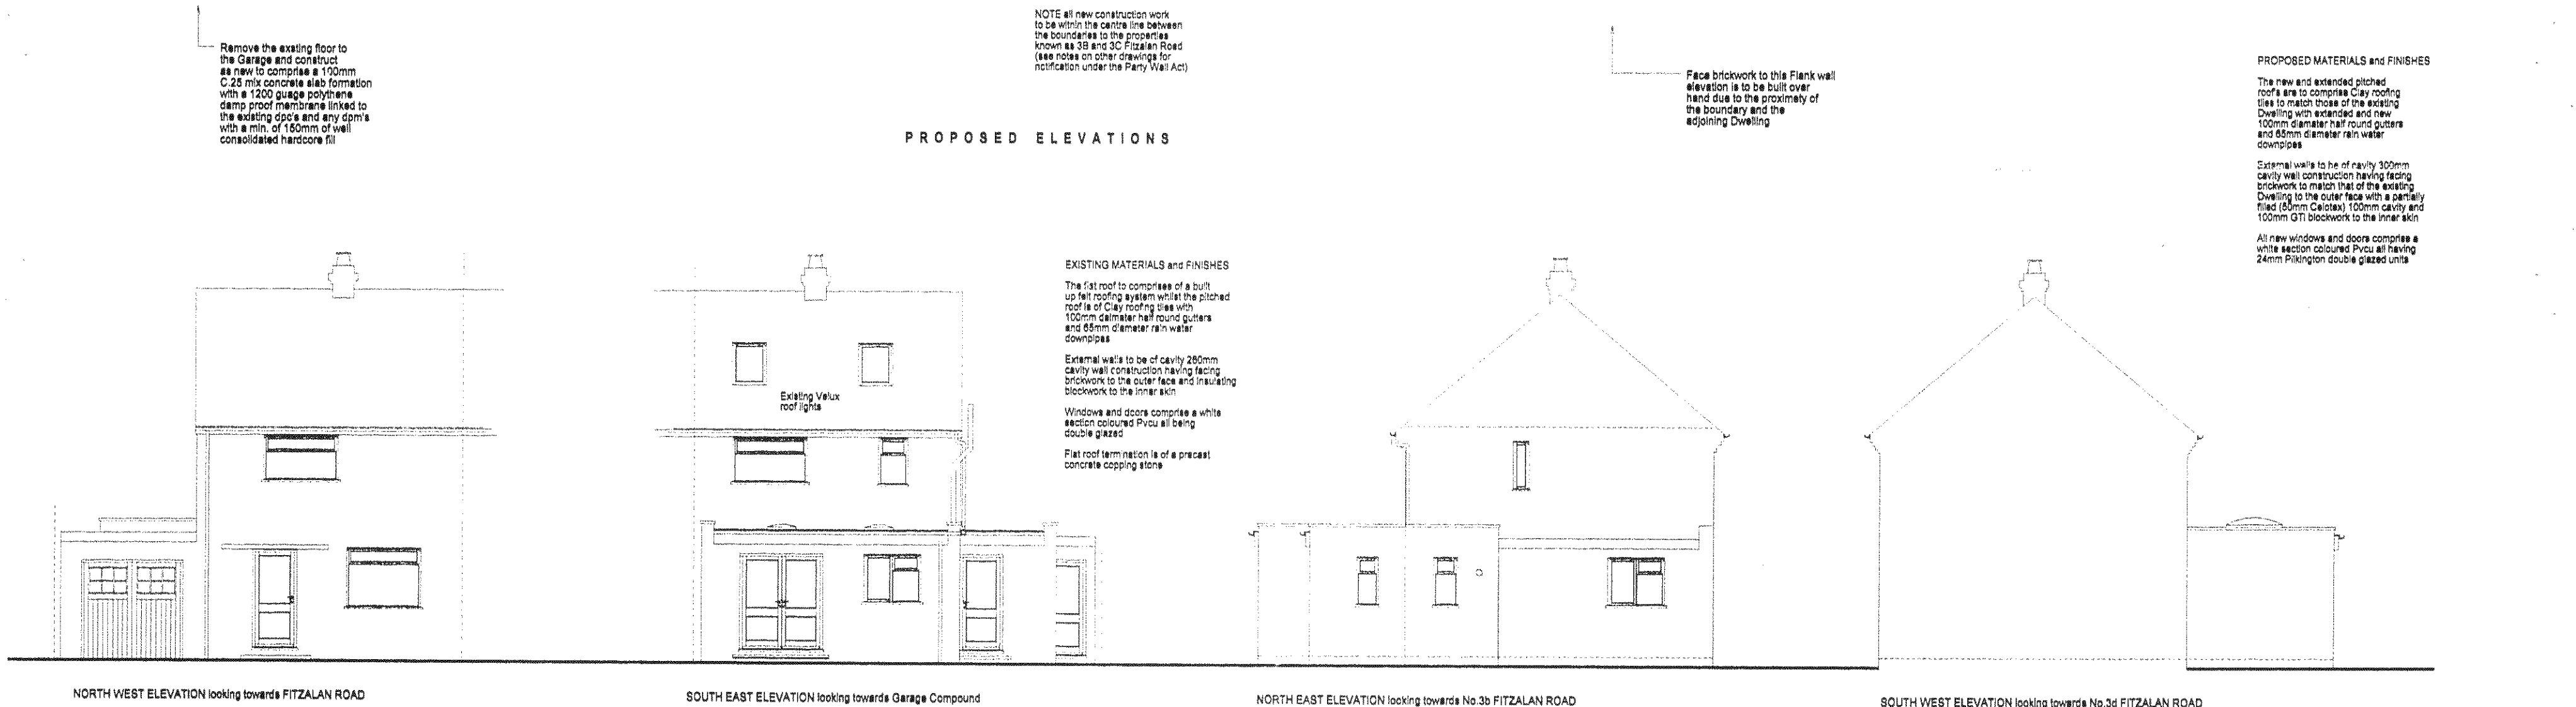

EXISTING ELEVATIONS

NOTE - this drawing superceeds that which was originally approved under the Town and Country Planning Act approval reference number AB/60/09 dated the 13th July 2009 and the Building Regulations approval reference number AB/61/09/BR dated the 19th June 2009

CLIENT:	Mr and Mrs Tipton - 3c Fitzalan Road Arundel W. Sussex BN18 9HP	DESCRIPTION:	Existing and Proposed Elevations
PROJECT:	Proposed Two Storey Extension to form Bedroom and Garage	SCALE:	1:100
DATE:	October 2013	REVISION:	DRAWING No: 13211/ 3

DRAWING PREPARED BY - DESIGN CONSULTANCY SERVICE - CHICHESTER WEST SUSSEX PO20 2HJ (Tel/fax 01 243 775 999)

© COPYRIGHT RESERVED

DCS
DESIGN
SERVICE