


ELEVS: NORTH

WEST

SOUTH

EAST

GROUND PLAN

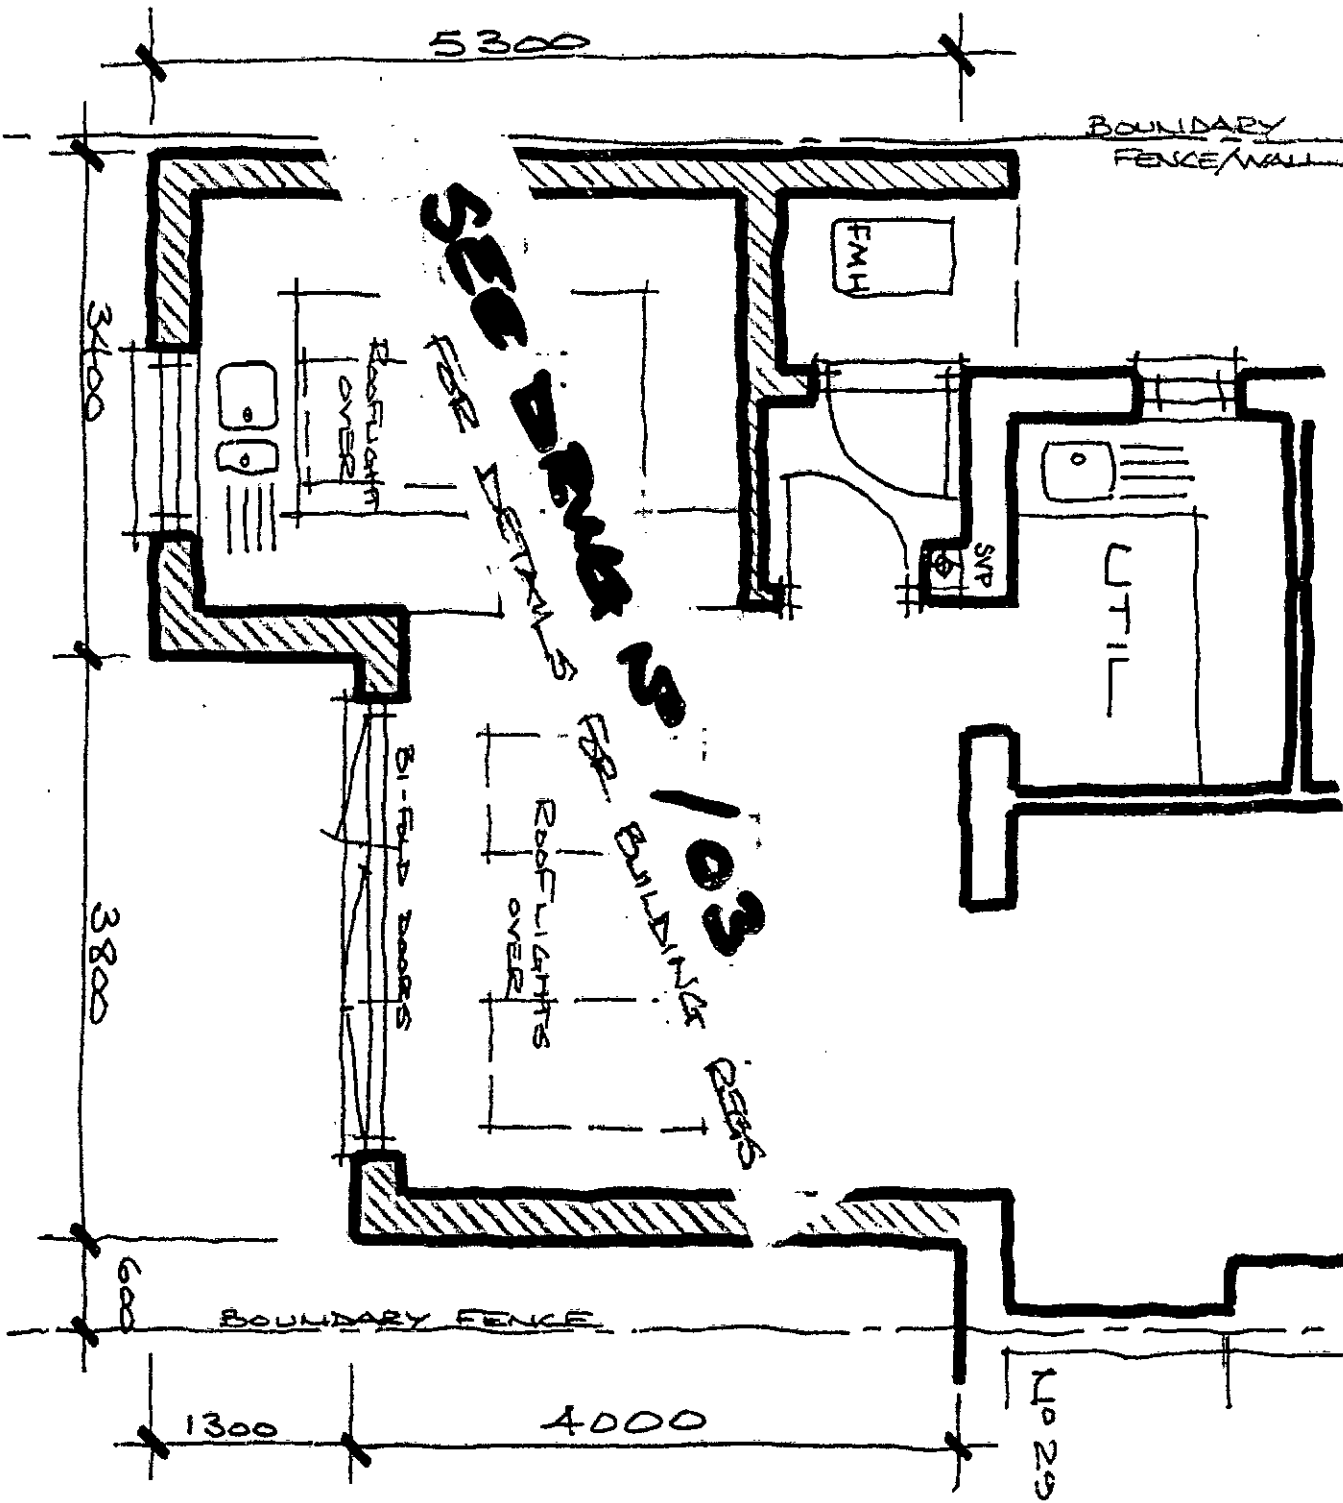

Roof: INTERLOCKING TILES
AT 10° PITCH
WALLS: BRICKWORK TO
MATCH/ADJOINING SIDE.

PLAN, ELEVATIONS
SINGLE STOREY REAR EXTENSION

31 PEARSON ROAD, ARUNDEL

ARUN DISTRICT COUNCIL AB/120/18/HH

Building Designs

Chennells Brook House
North Heath Lane, Horsham,
West Sussex, RH12 5PJ
Email: davidalgar@talktalk.net
Phone: 01403 250831

PRINT AT A3 SIZE

SCALE: 1:50
1:100

DATE: 17/9/18

DRWA No:
31 PR/737/02