


PLAN AT A3 SIZE
SCALE: 1:1250
DATE: 3/10/18
DWG No. 31PR/737/01

Building Designs
Orehells Brook House
North Heath Lane, Horsham,
West Sussex, RH12 5PJ
Email: dimdalgar@btinternet
Phone: 01403 250831

SITE + BLOCK PLANS
31 PENKENT ROAD, ARUNDEL.

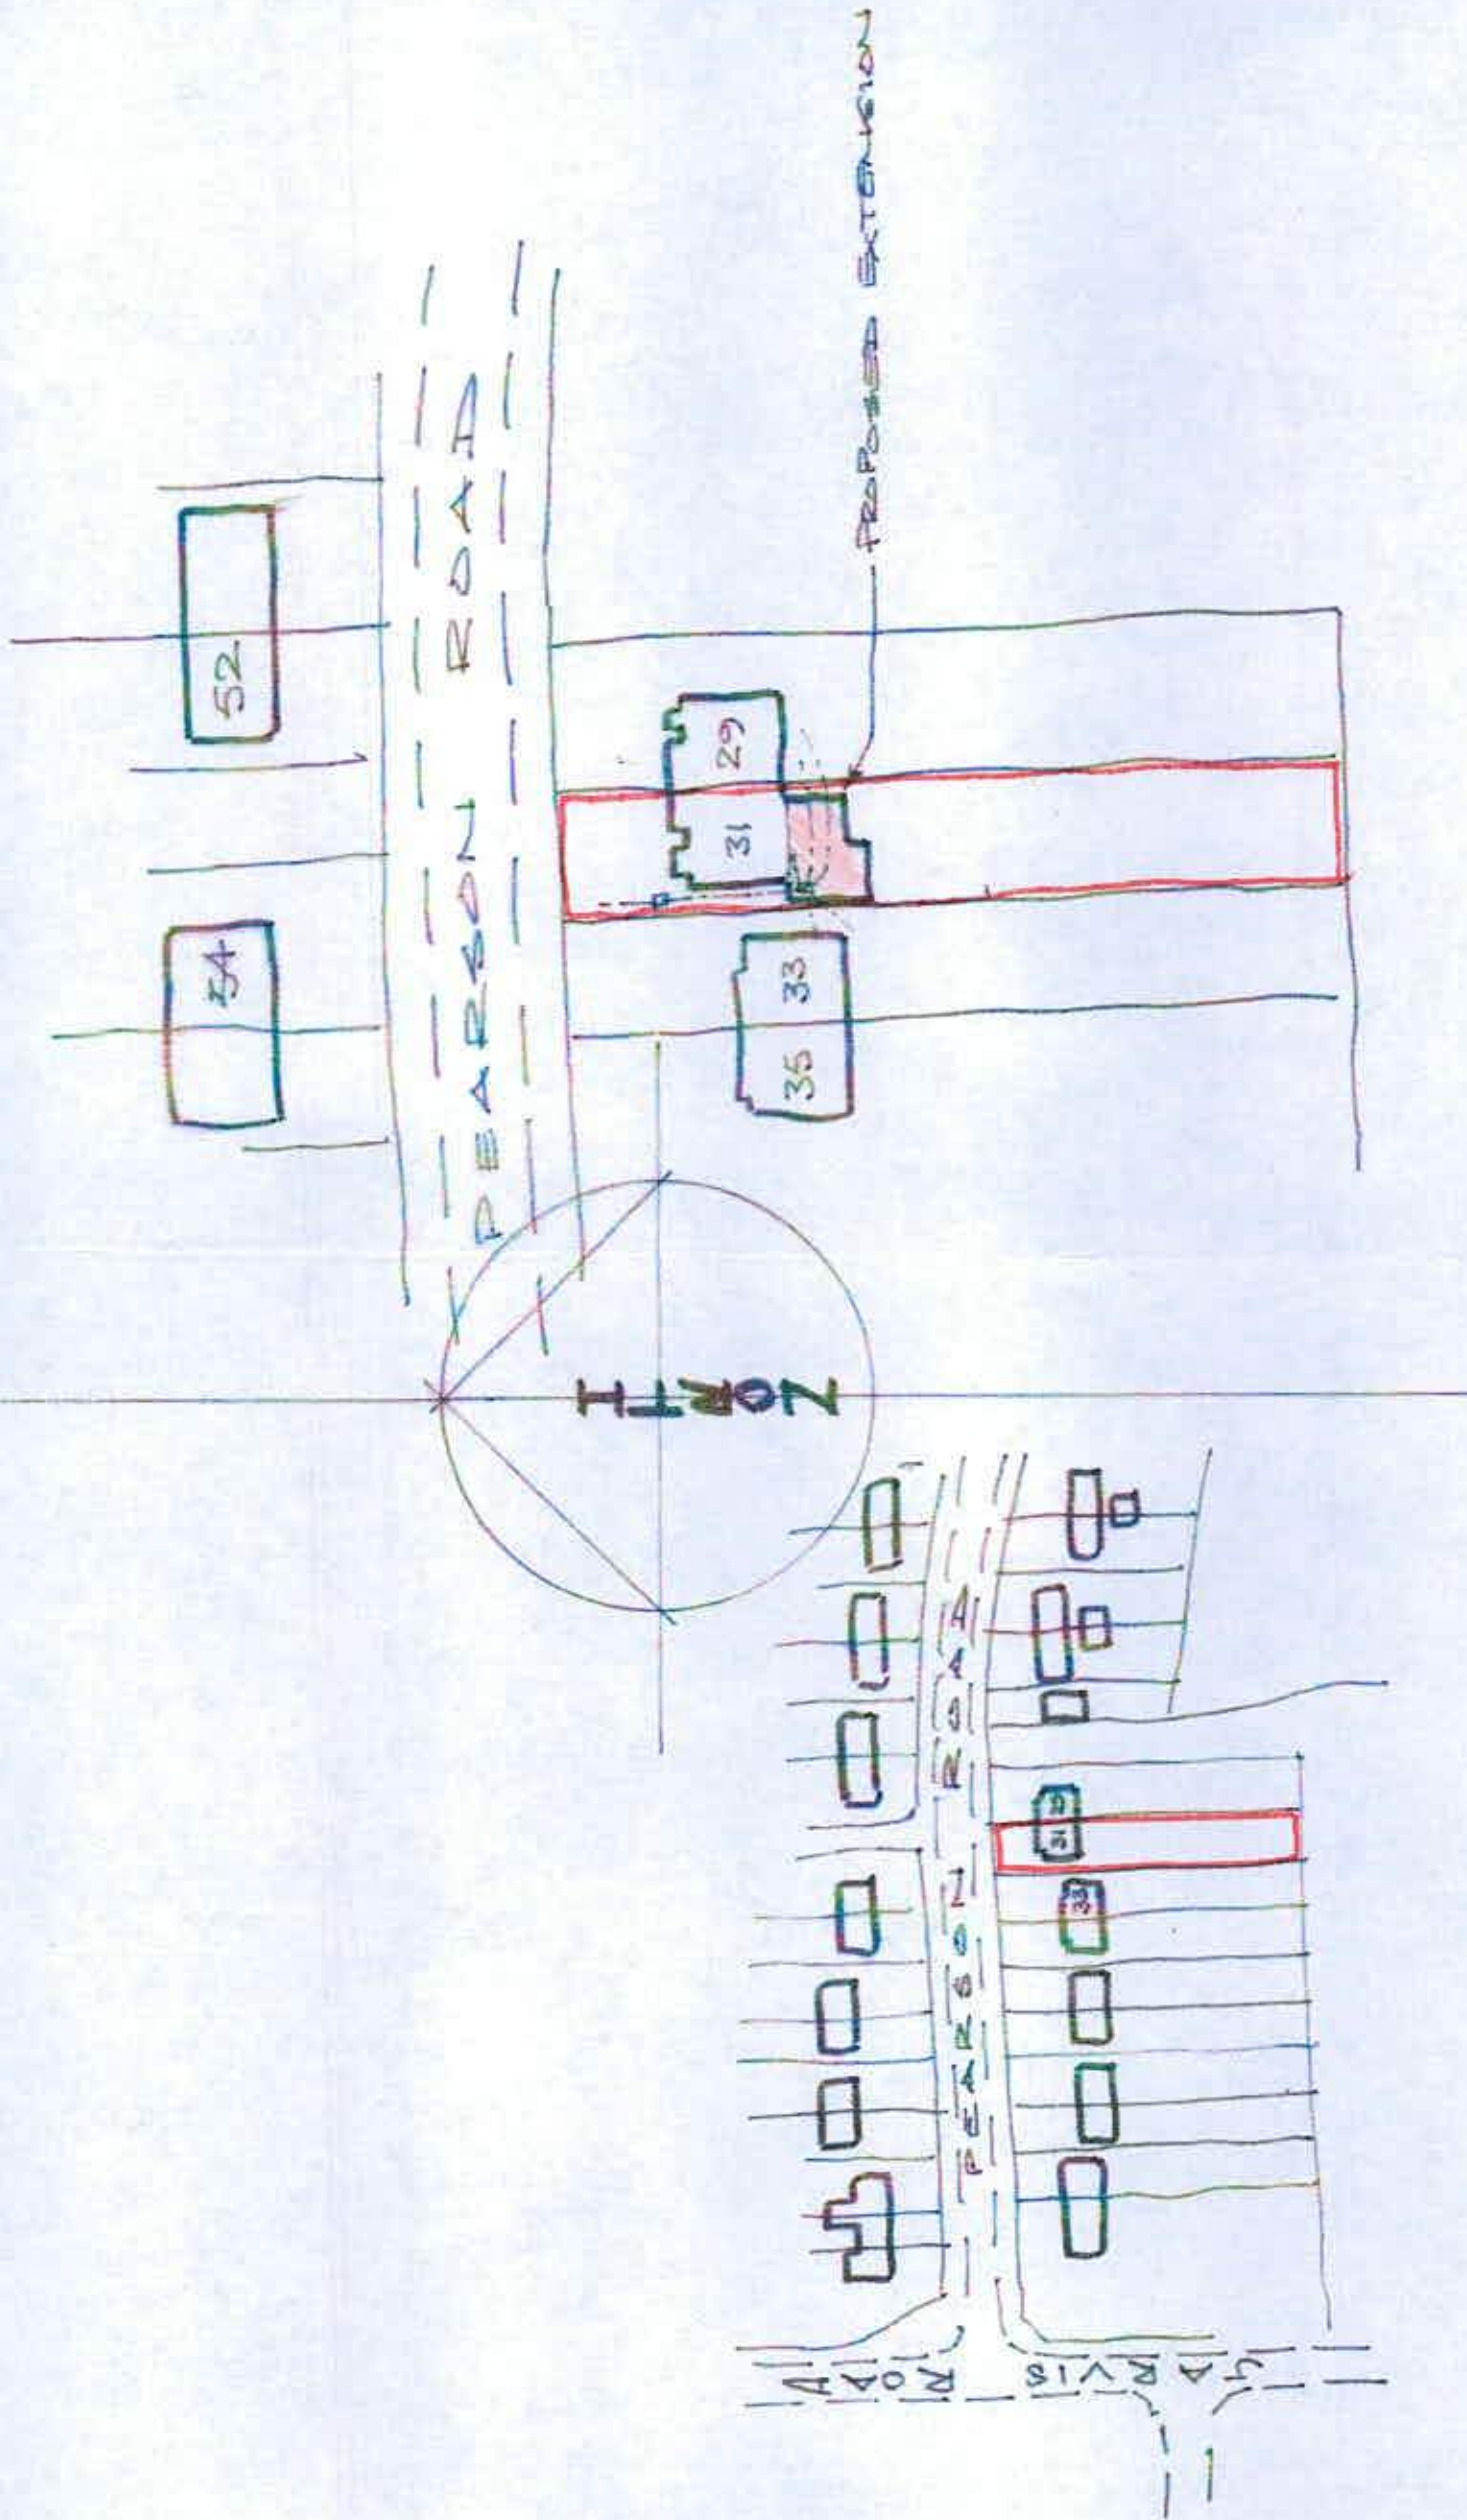

SITE LOCATION PLAN (1:1250) **BLOCK PLAN (1:500)**

CROWN COPYRIGHT, ALL RIGHTS RESERVED, LICENSE NO. 100046888