
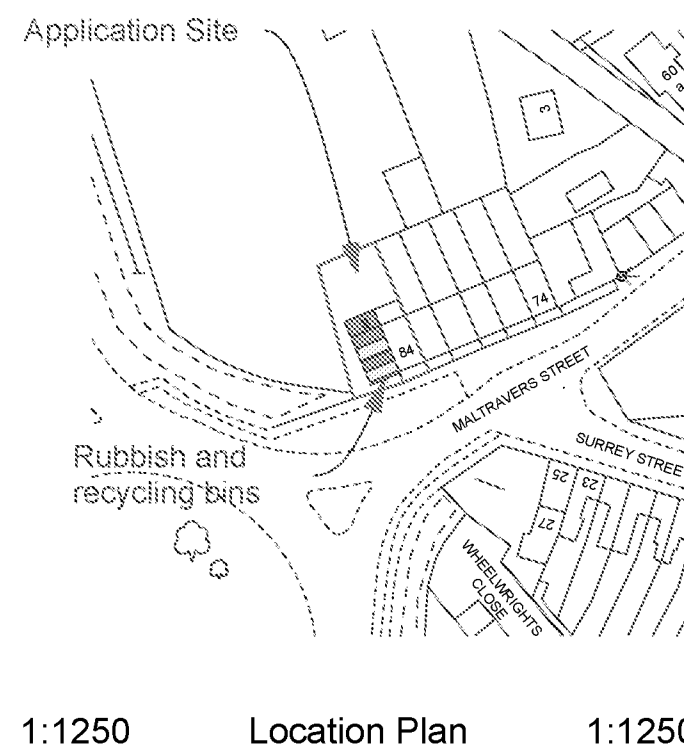


Chartered Surveyors

Norton Studio, School Lane
Arundel, West Sussex
BN18 9DR

tel: 01903 885444
fax: 01903 883111

email: mail@a-fuller.co.uk
www.andrewfuller.co.uk

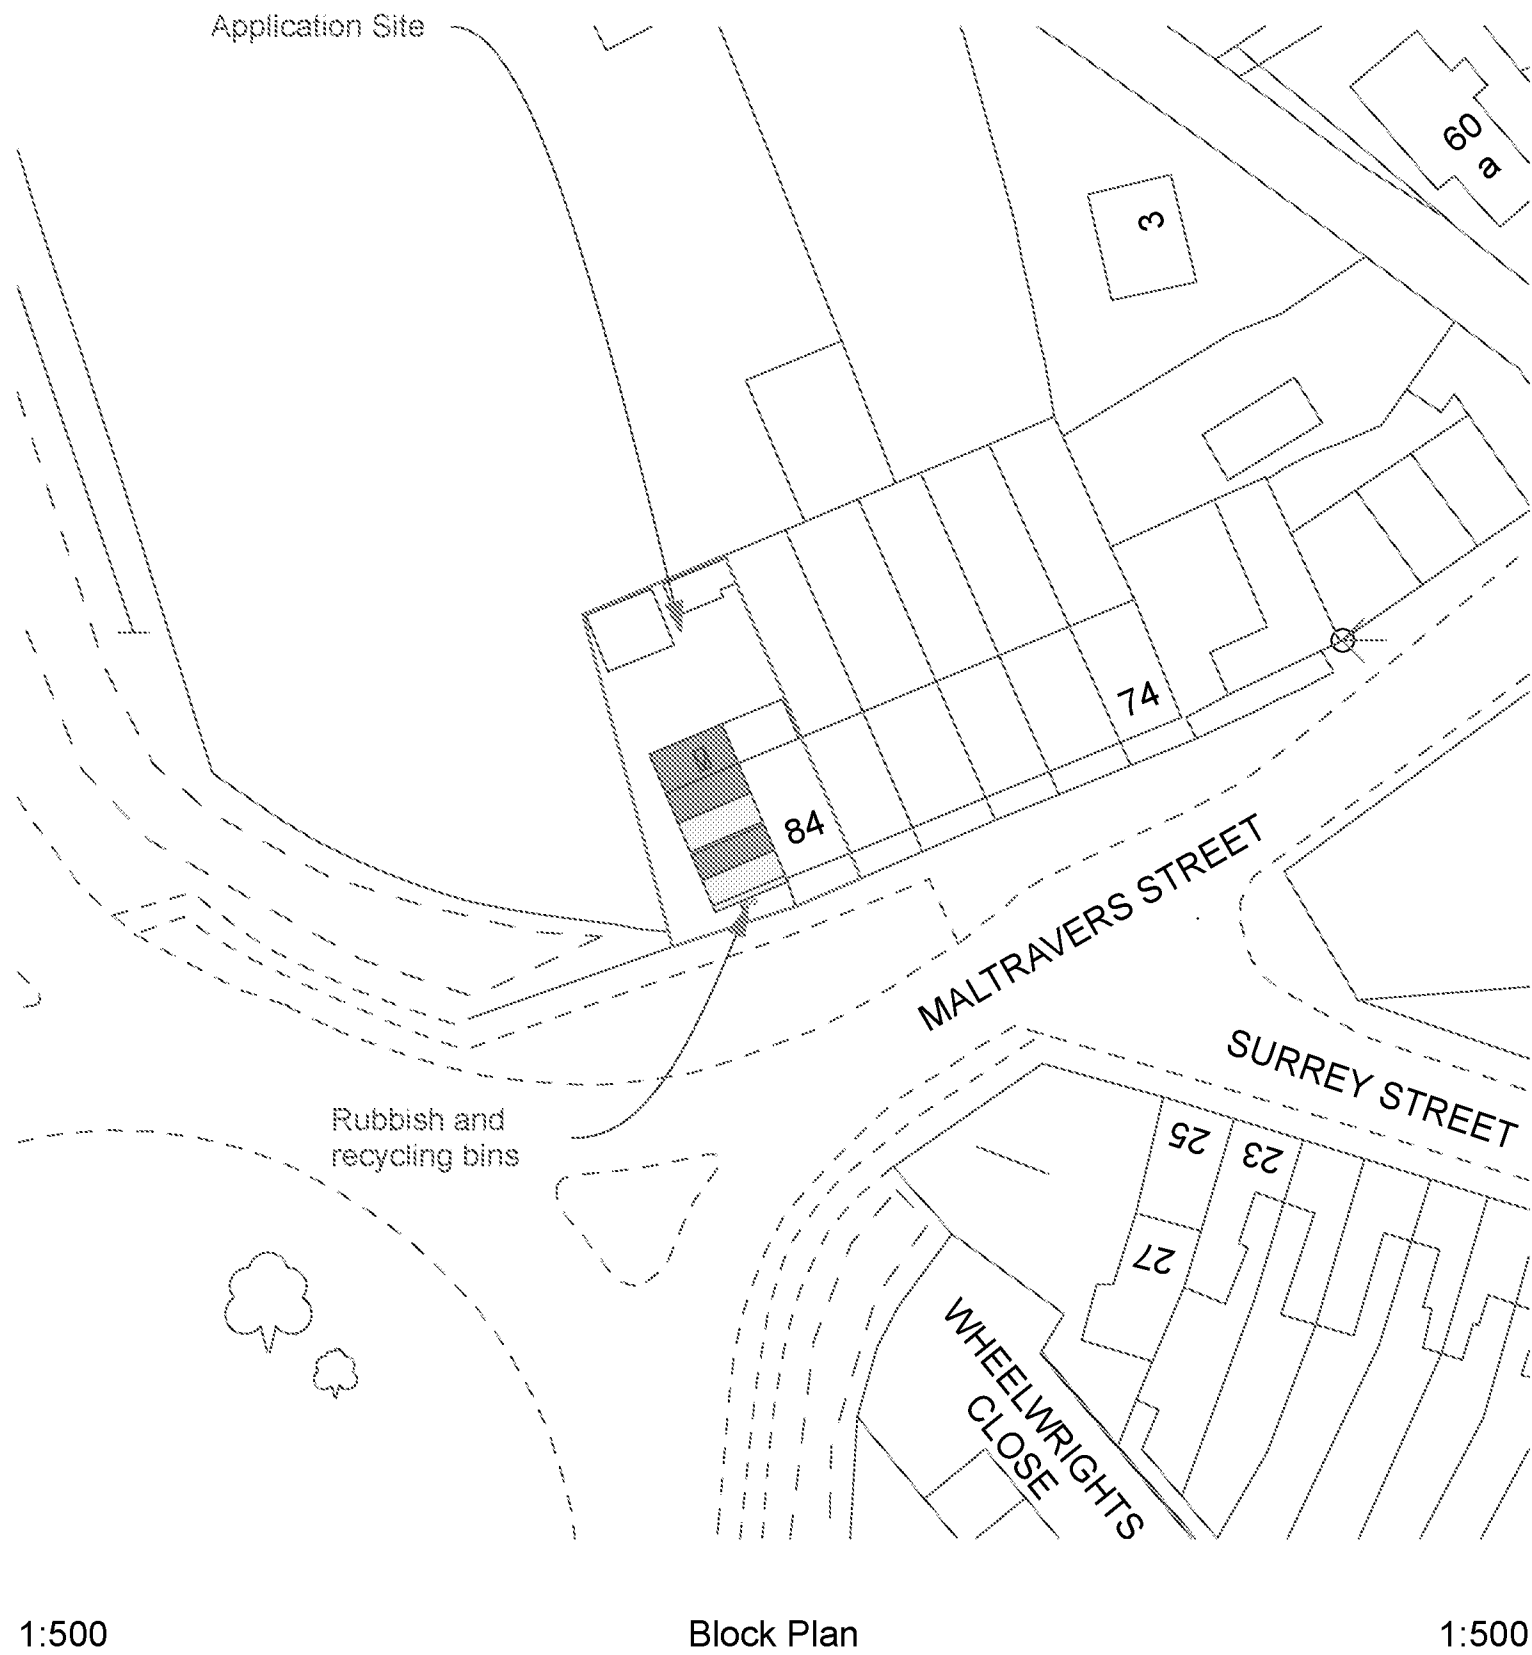

Job Title

84 Maltravers Street, Arundel

Client

Mr P Andrews

Drawing Name

Location & Block Plan

Drawing Status

Planning

Drawn by DF

Date Sept 12

Checked by

Date

Drawing Scale

1:500 1:1250

Drawing No

11384/03

Status

A

Revision

Revisions

A November 12

Addition of rubbish and recycling bins