

Permission is granted to scale from this drawing for the purpose of Local Authority Planning Approval only. In all other cases DO NOT scale from this drawing. Please contact this office for any additional information required.

Contractors, Sub-Contractors and Suppliers are to check all relevant dimensions, levels and details of the site and any existing buildings before commencing any shop drawings or building work. Any discrepancies should be reported to this office.

This drawing must be read in conjunction with all related drawings and documents relevant to this project, including those prepared by appointed consultants, specialists and sub-contractors etc.


This drawing is the copyright of RDV a Design

revisions

-

Fitzalan Road

Shared Drive

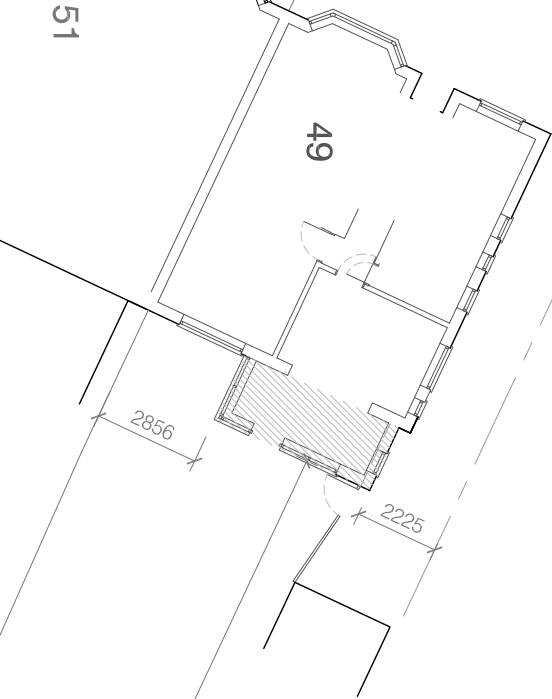

37232

Site/Block Plan: Scale 1:200



RDV a Design

9 Oak End | Arundel | West Sussex
Tel: 01903 884013

project	49 Fitzalan Road		
	Arundel		
	West Sussex		
drawing	Site/Block Plan		
	As Proposed		

scale		@	A3	date
1:200				September 201
job no	drawing no	rev		
17104	02.01			