


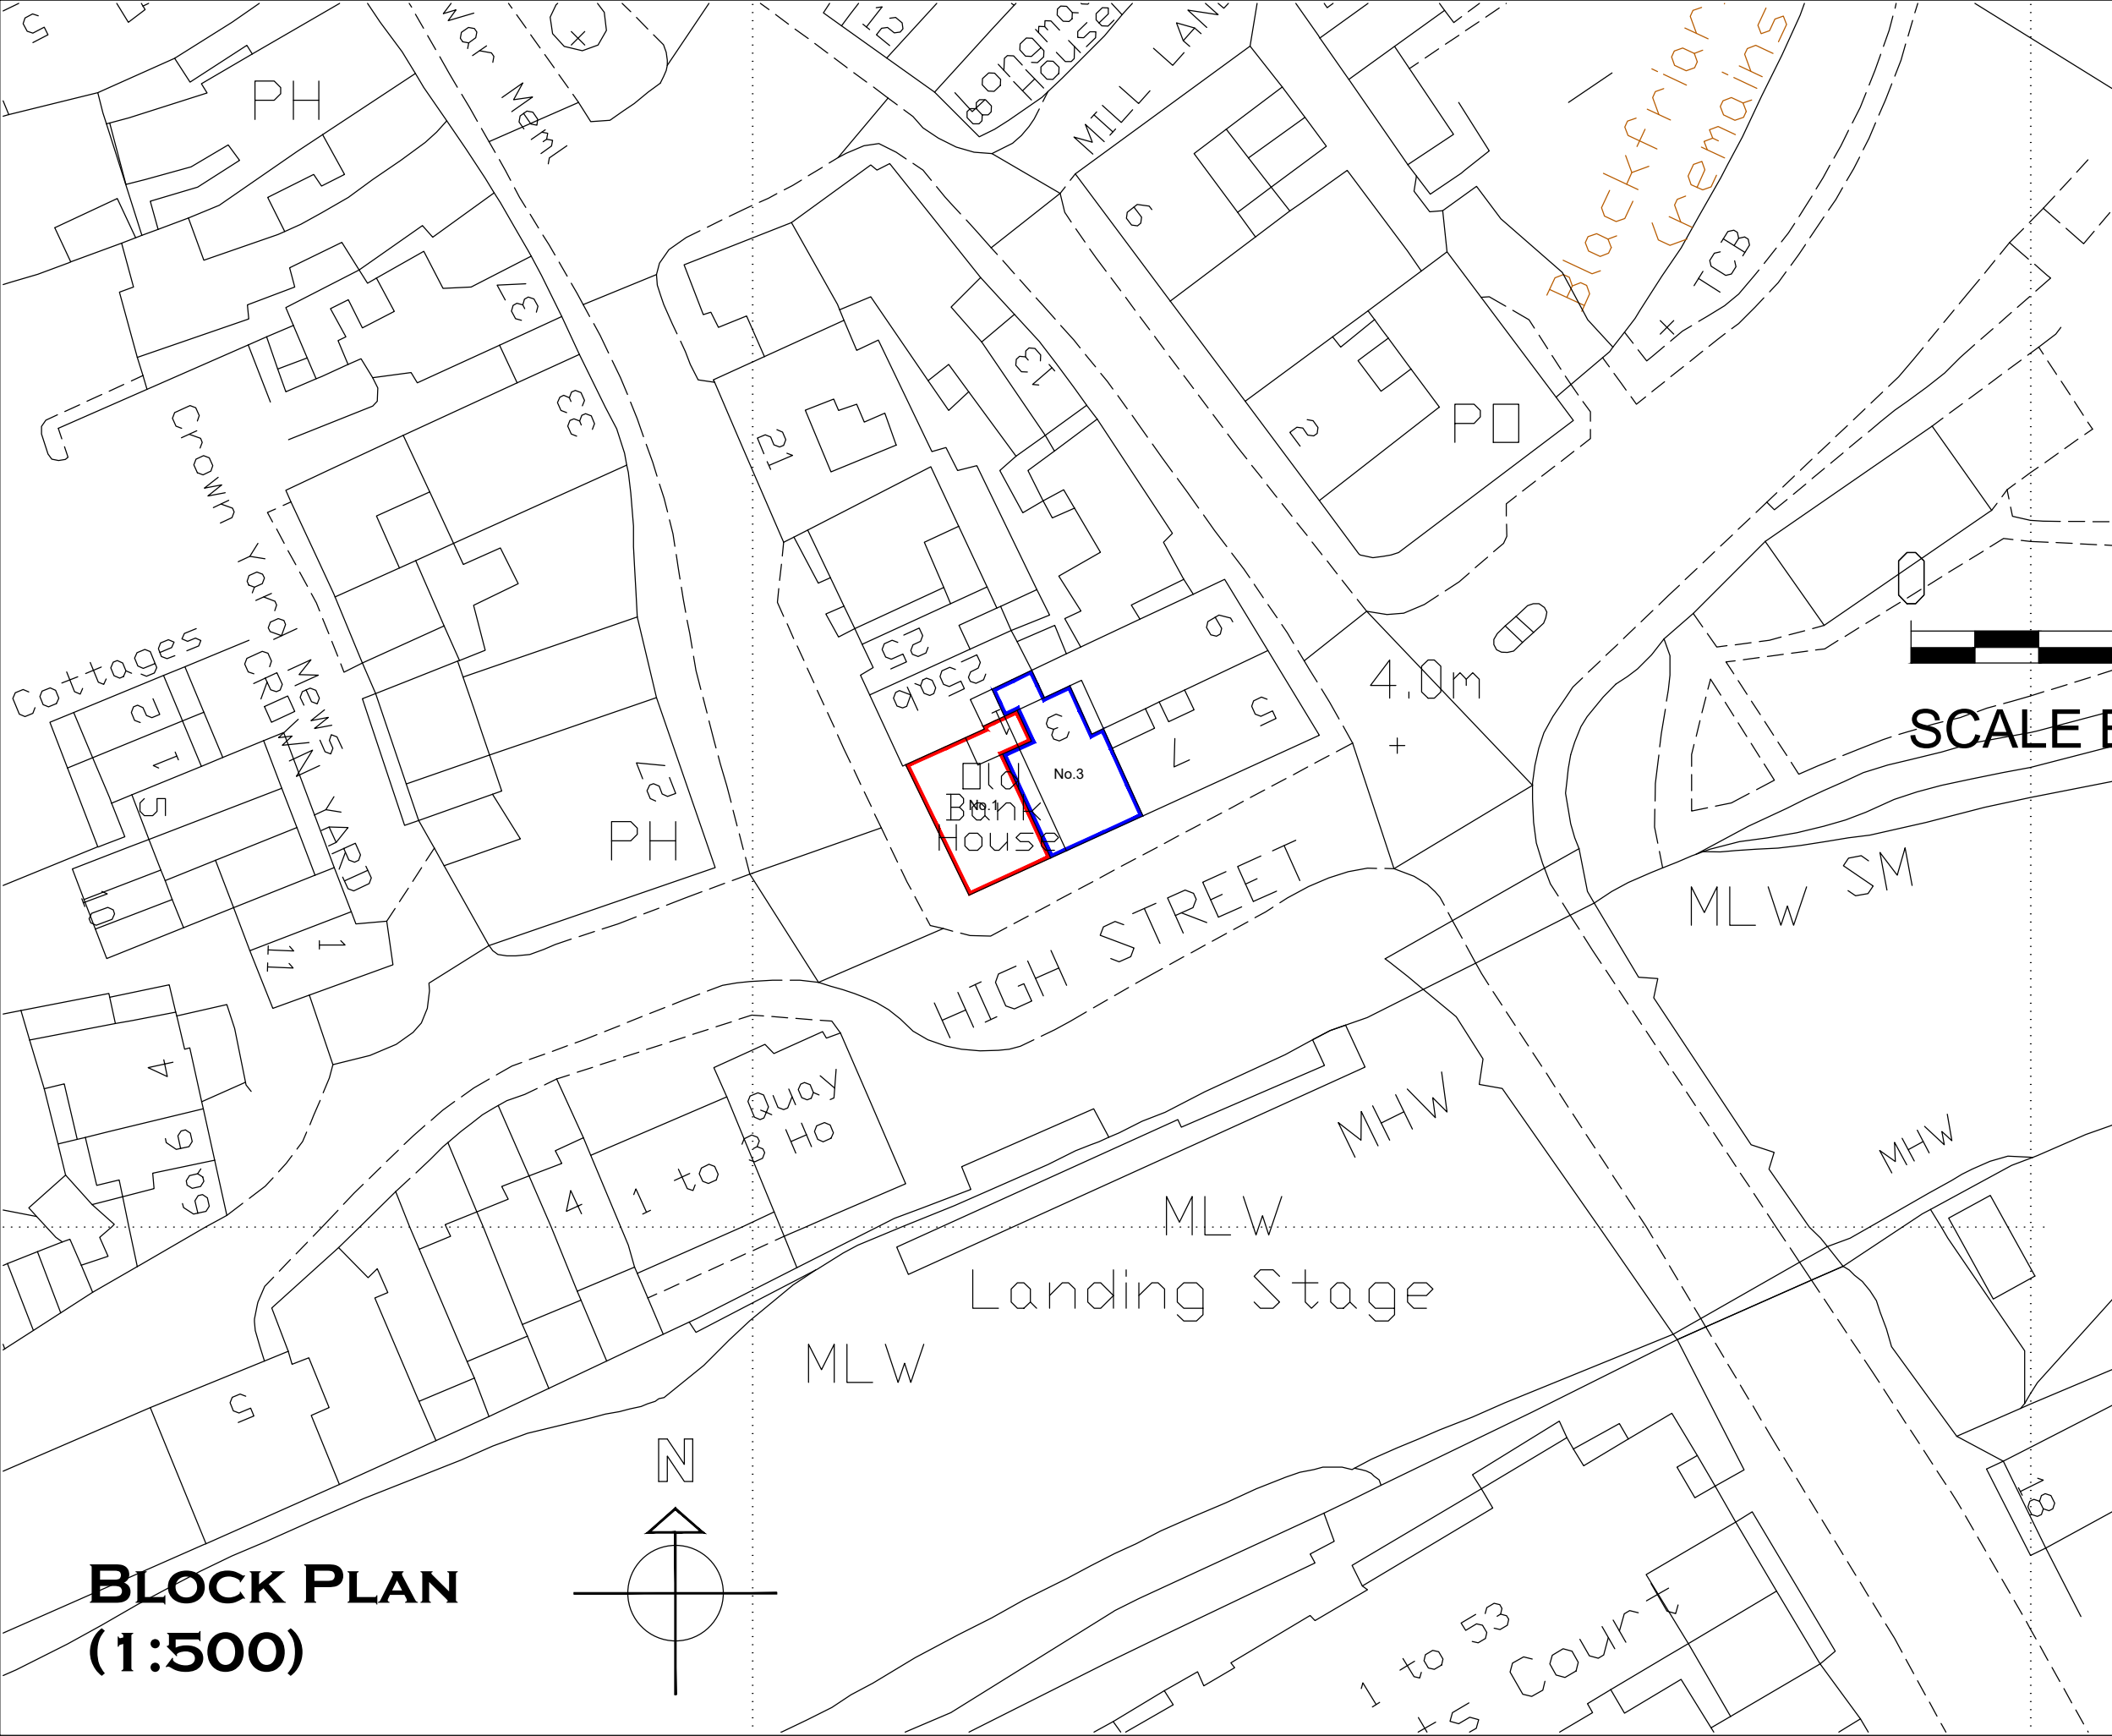


Notes

THIS DRAWING IS THE COPYRIGHT OF VIVID DESIGN STUDIO LTD AND MUST NOT BE COPIED, ALTERED OR REPRODUCED IN ANY WAY NEITHER PASSED TO A THIRD PARTY WITHOUT THEIR WRITTEN PERMISSION.

DIMENSIONS TO BE CHECKED ON SITE BEFORE COMMENCING WORK AND ANY DISCREPANCIES SHALL BE REPORTED TO THE DESIGNER. FIGURED DIMENSIONS MUST BE TAKEN IN PREFERENCE TO SCALED DIMENSIONS.

Rev:-	Description:-	Date:-	Chkd by:-
A	Amended the line position between red and blue	18/01/21	

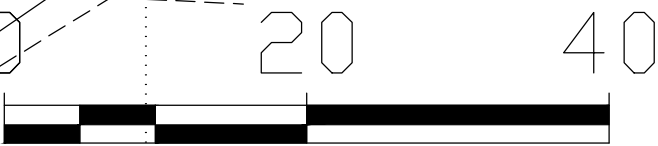

SCALE BAR 1:500



The Barn, Calcot Mount Business Park, Calcot Lane,
Curdrige, Southampton, Hampshire, SO32 2BN
Tel: 01489 786670
Email: info@vividdesignstudio.co.uk
Website: www.vividdesignstudio.co.uk

Project:-	Old Bank House 1 High Street Arundel West Sussex				
Title:-	Block Plan				
Client:-	Moor Construction Ltd				
Scale:-	1:500 (@A3)				
Drawn By:-	PJD	Checked By:-	PJD		
Date:-	10/11/20	Date:-	10/11/20		
Job.No:-	200042	Drg.No:-	02	Rev:-	A

BLOCK PLAN
(1:500)

