


TIMBER SHED ENCLOSING NEW WHARF-IN FREEZER LOOM
SCALE 1:20
 (CP-08177738)

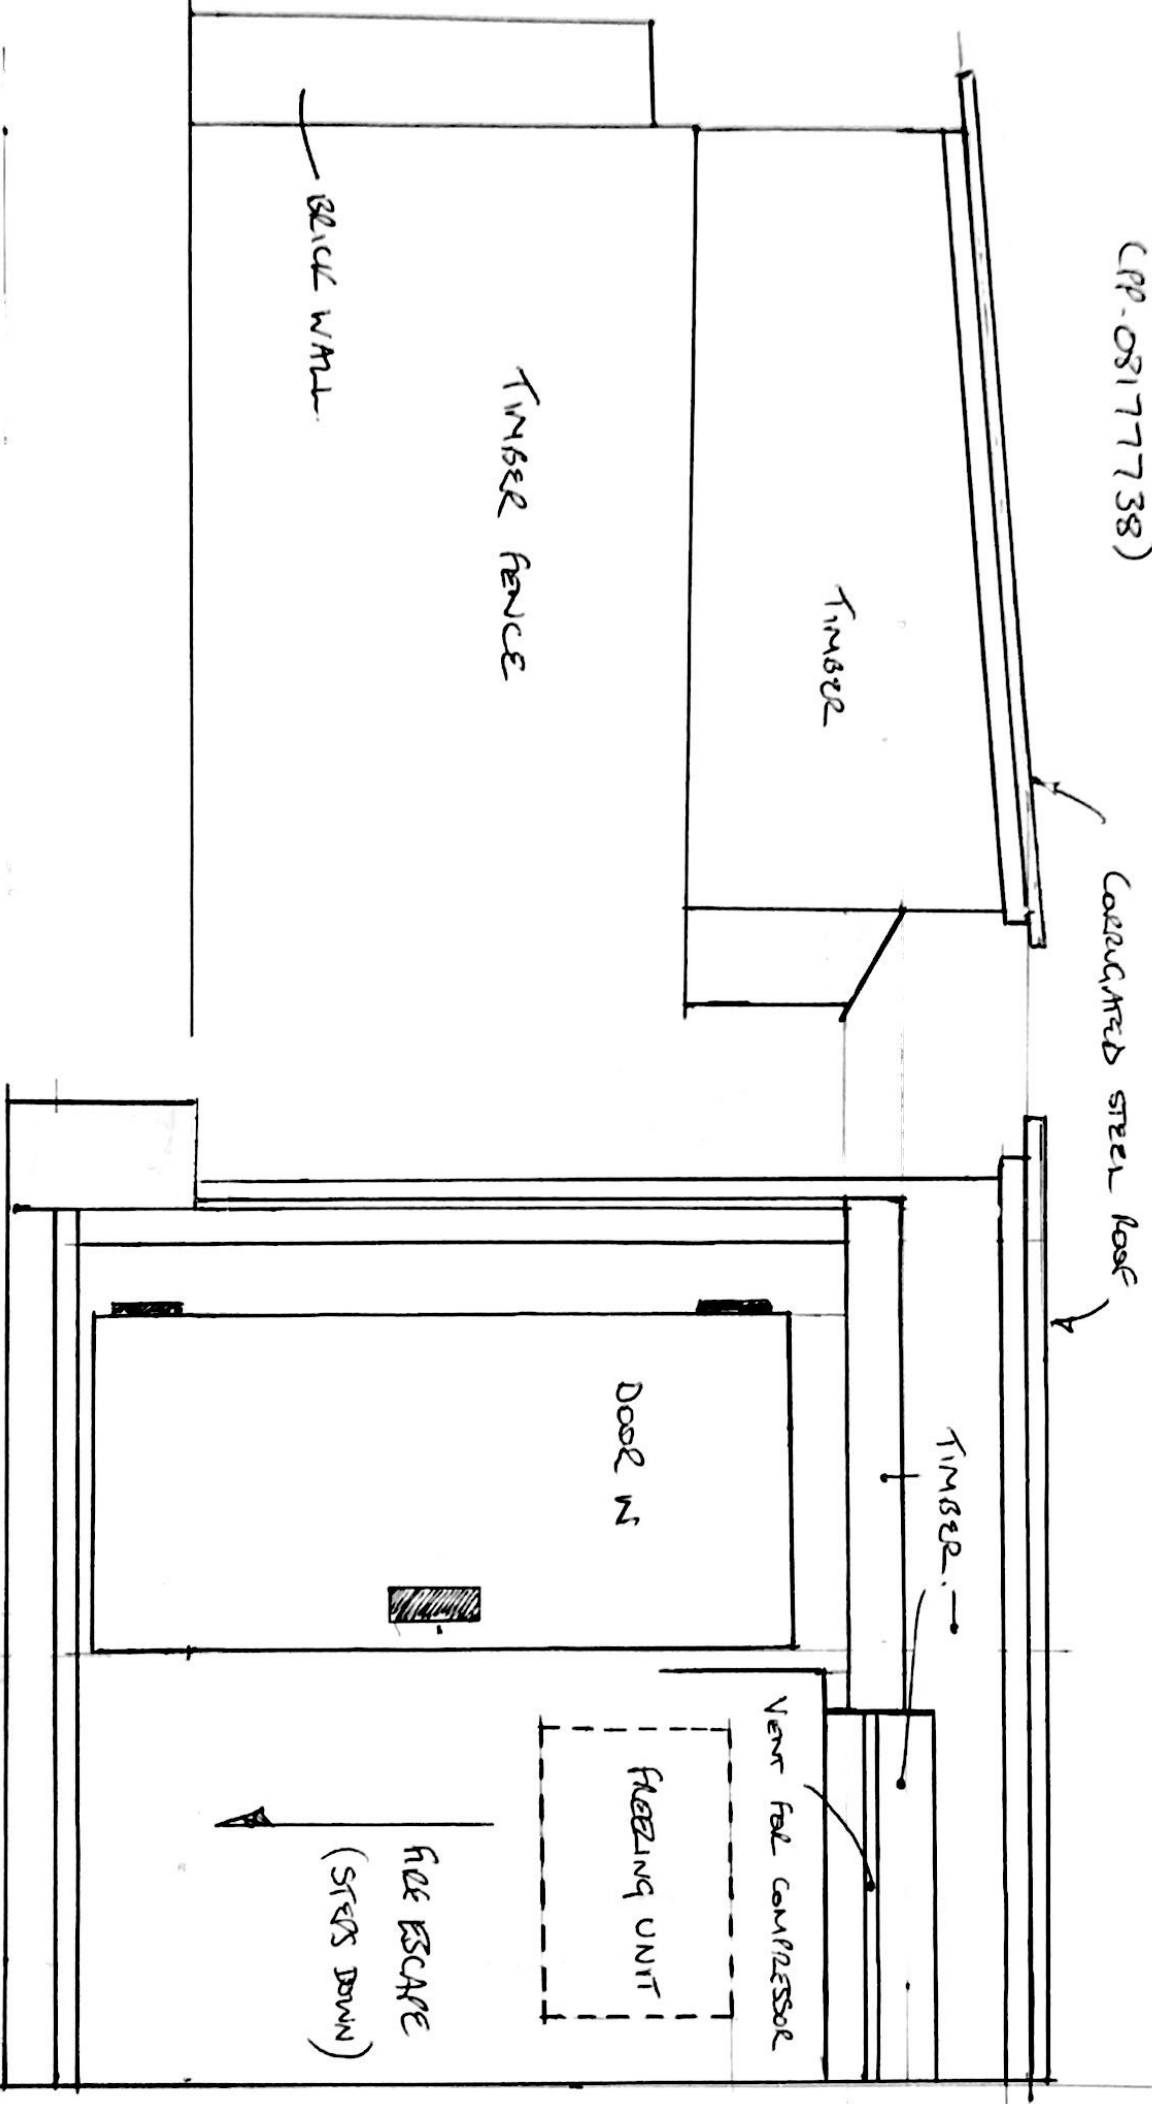

SIDE

FRONT

NEW AIR-EXTRACTION SYSTEM

41 HIGH ST, ARUNDEL (PP-0817738)

