




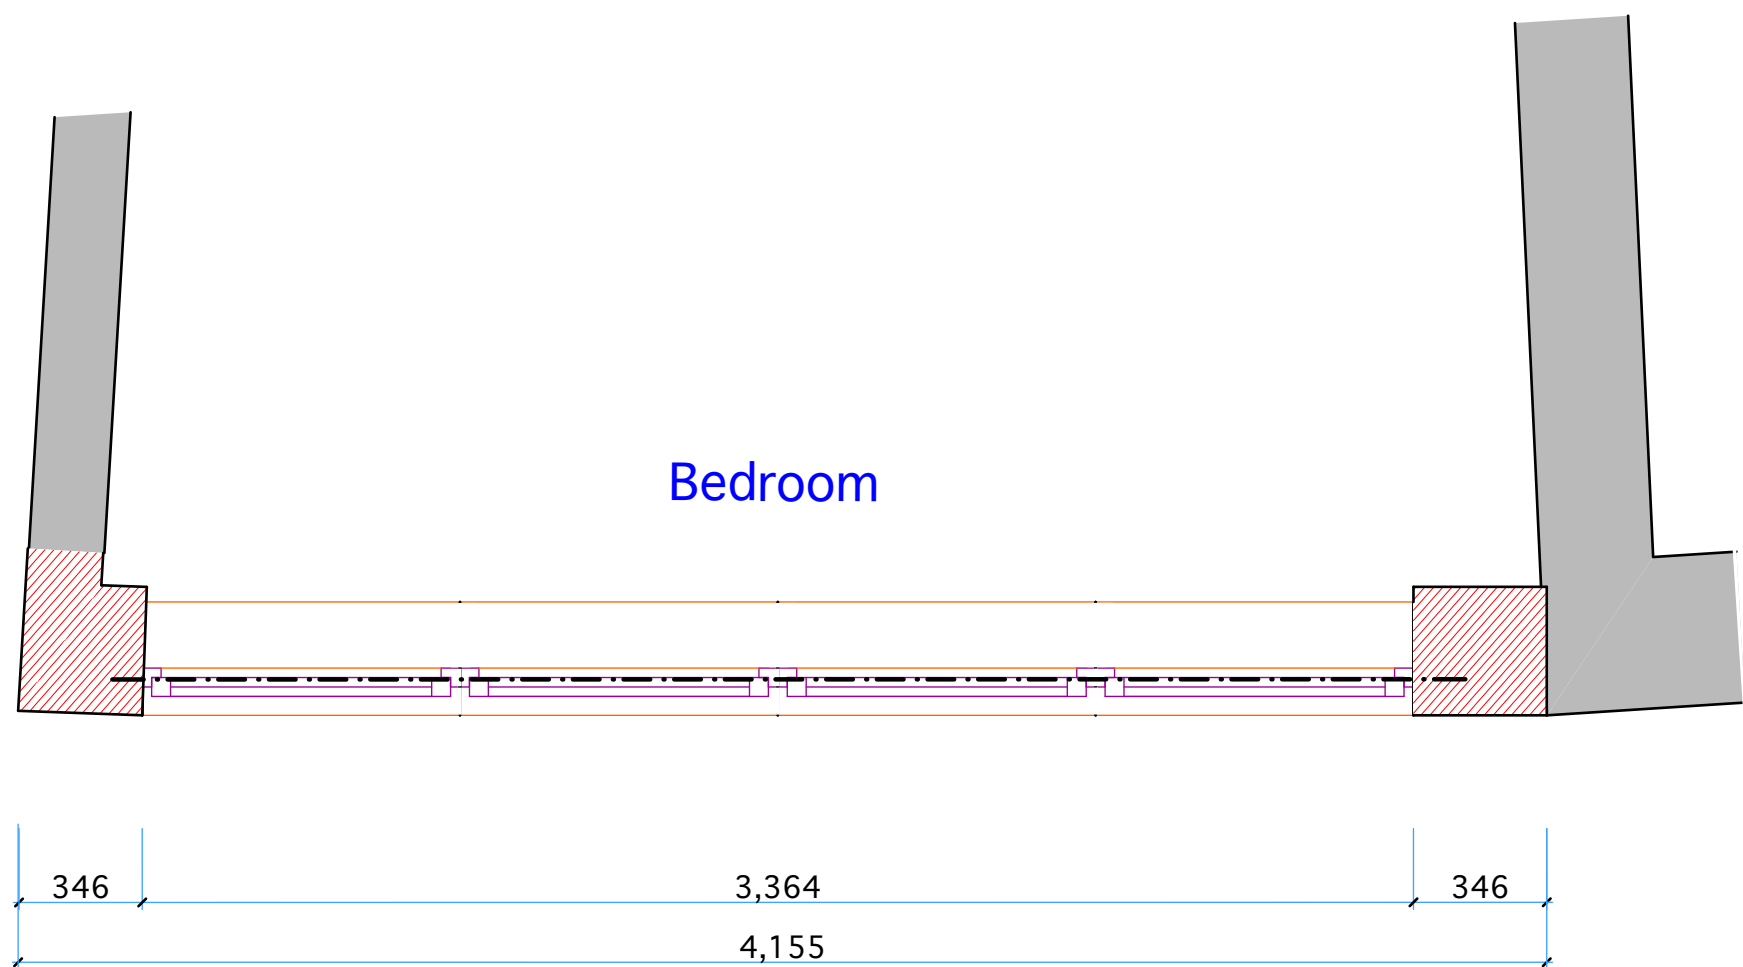

First Floor

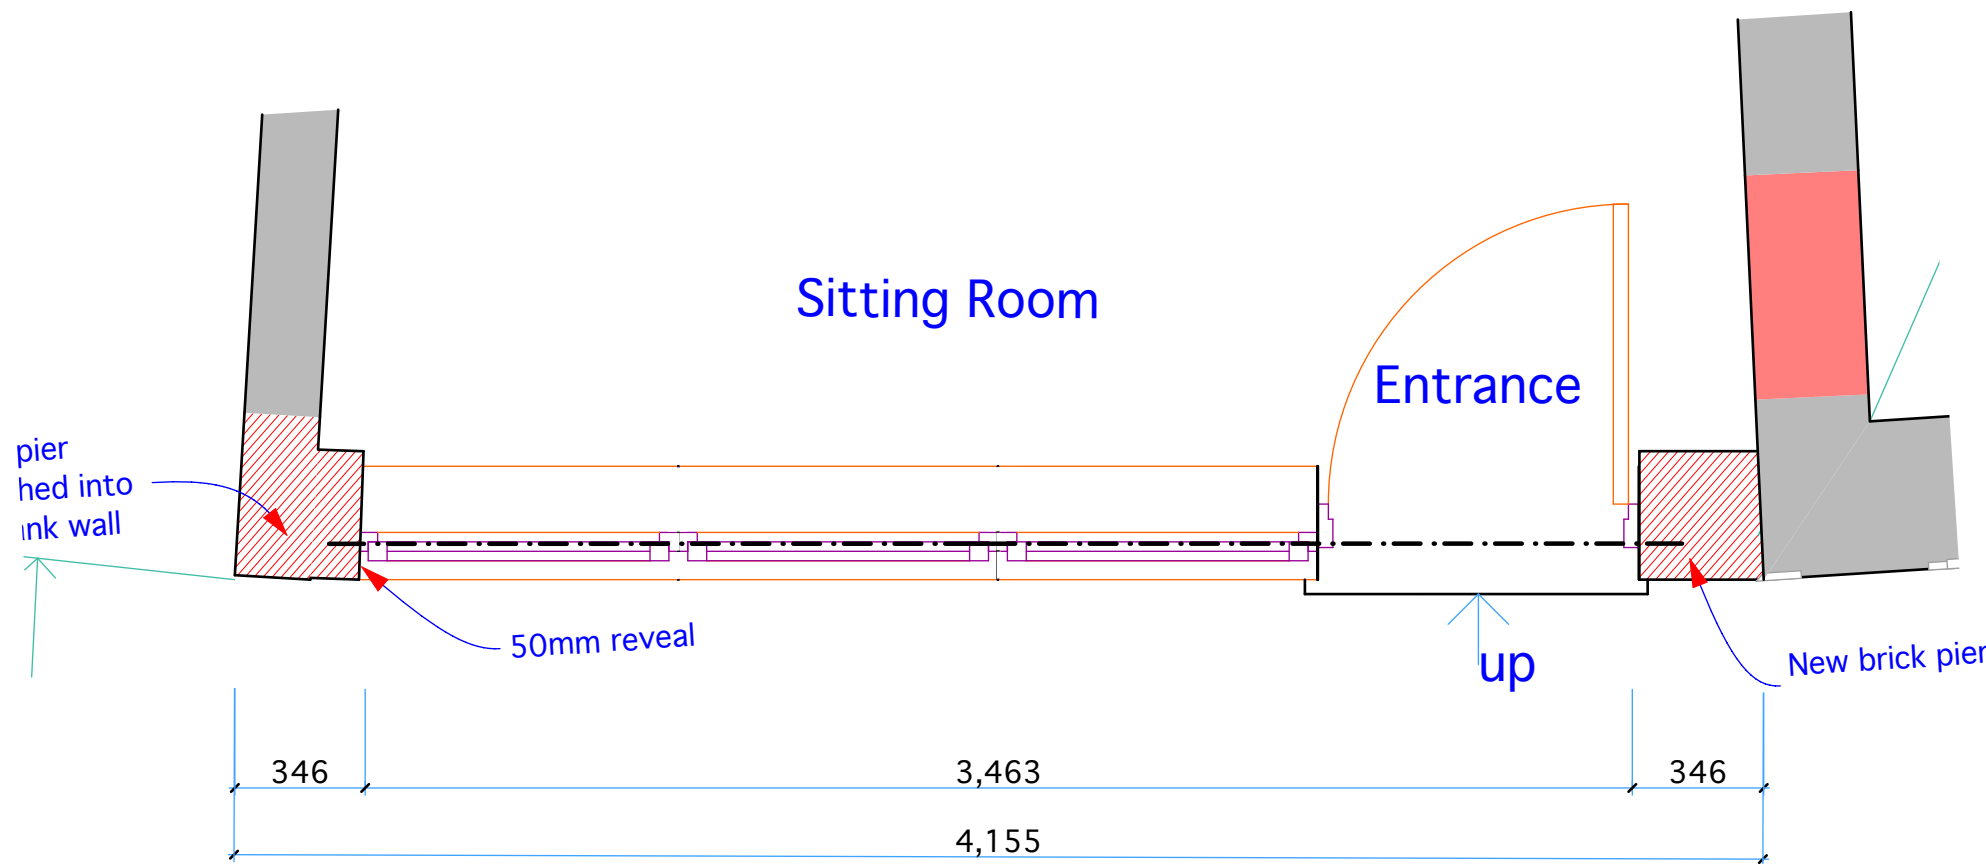

Ground Floor

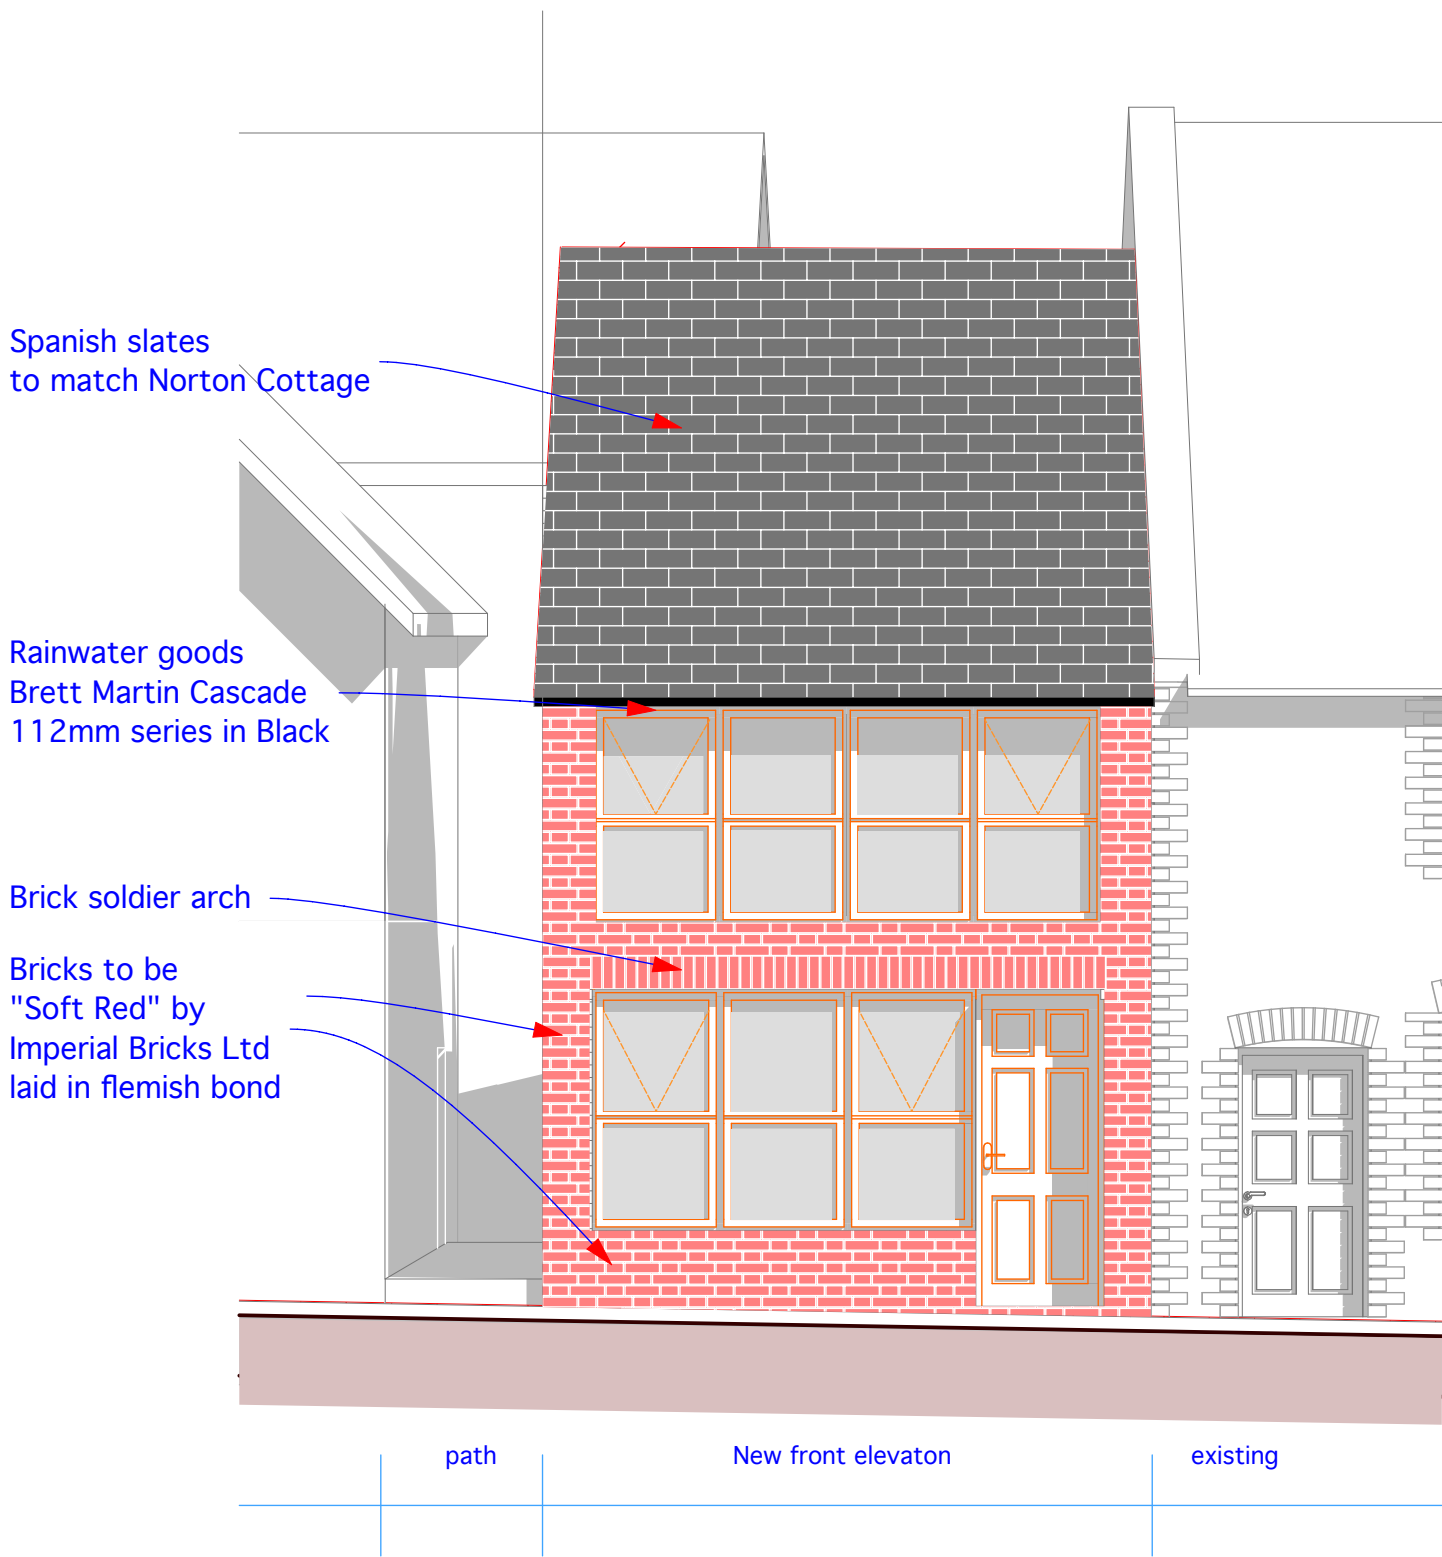

Norton Studio, School Lane
Arundel, West Sussex
BN18 9DR



tel: 01903 885444
email: info@a-fuller.co.uk
www.andrewfuller.co.uk

Job Title
Norton Studio, School Lane, Arundel
Proposed new dwelling

Client
Mr A Fuller

Drawing Name
Plans and front
Elevation

Drawing Status
Construction

Drawn by AF Date 10/19

Checked by Date

Drawing Scale
1:50 1:20 at A2

Drawing No Status Revision
13577/ 105