
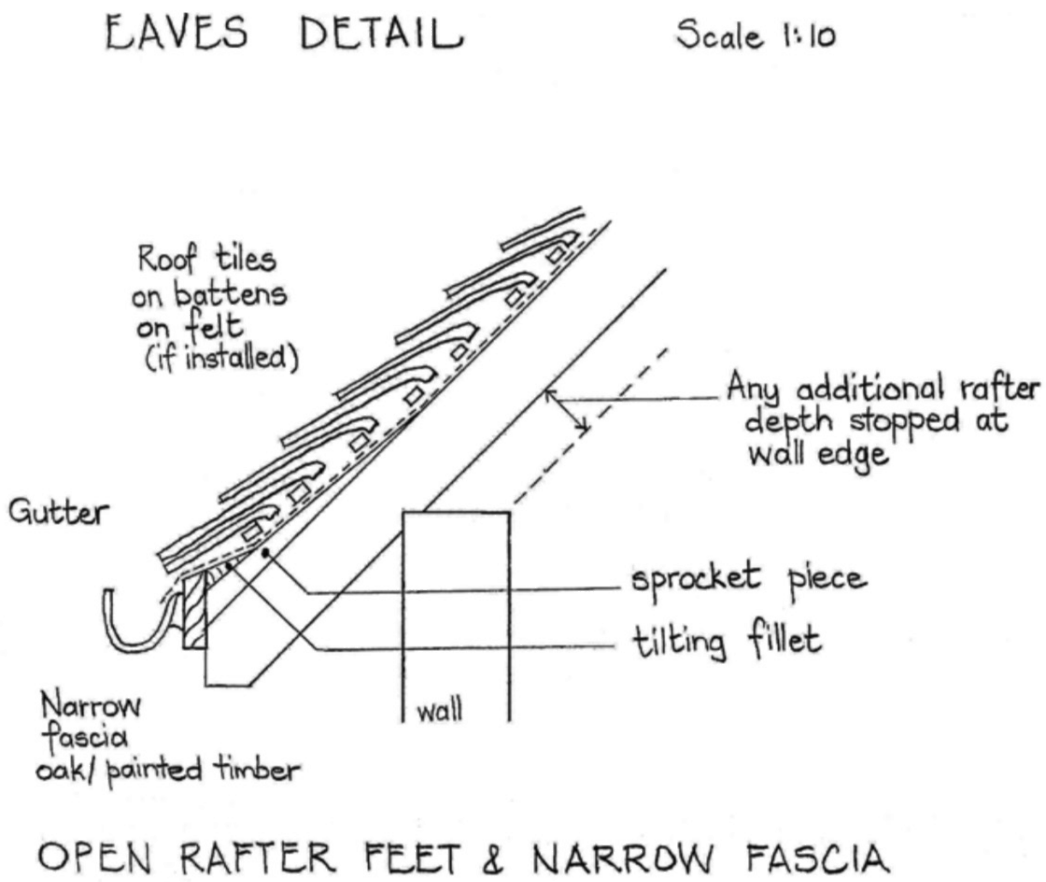
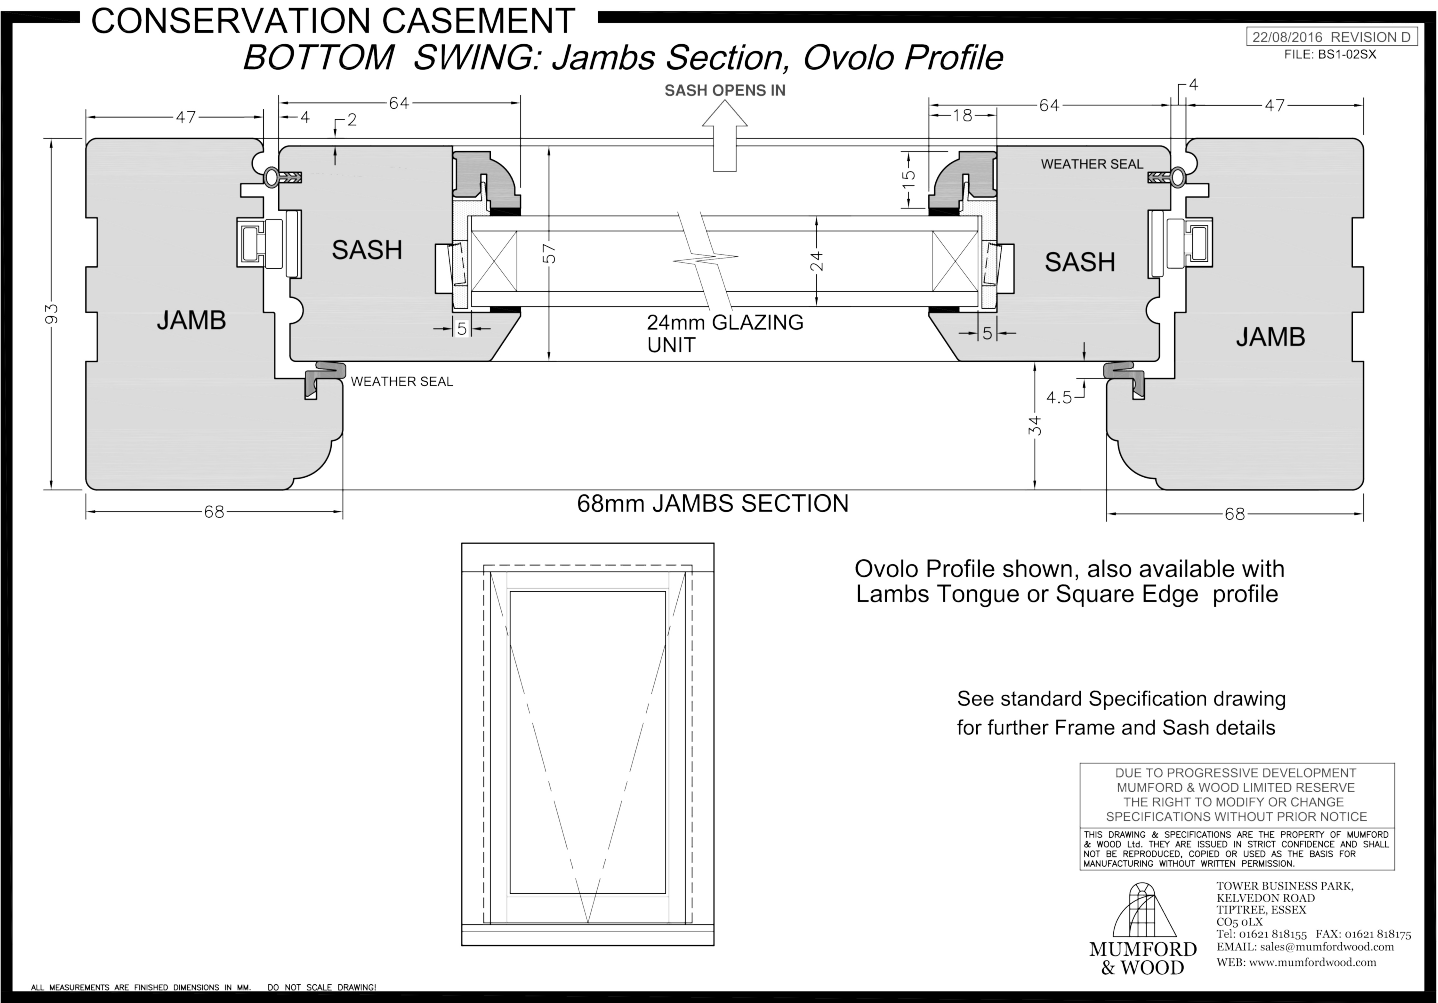


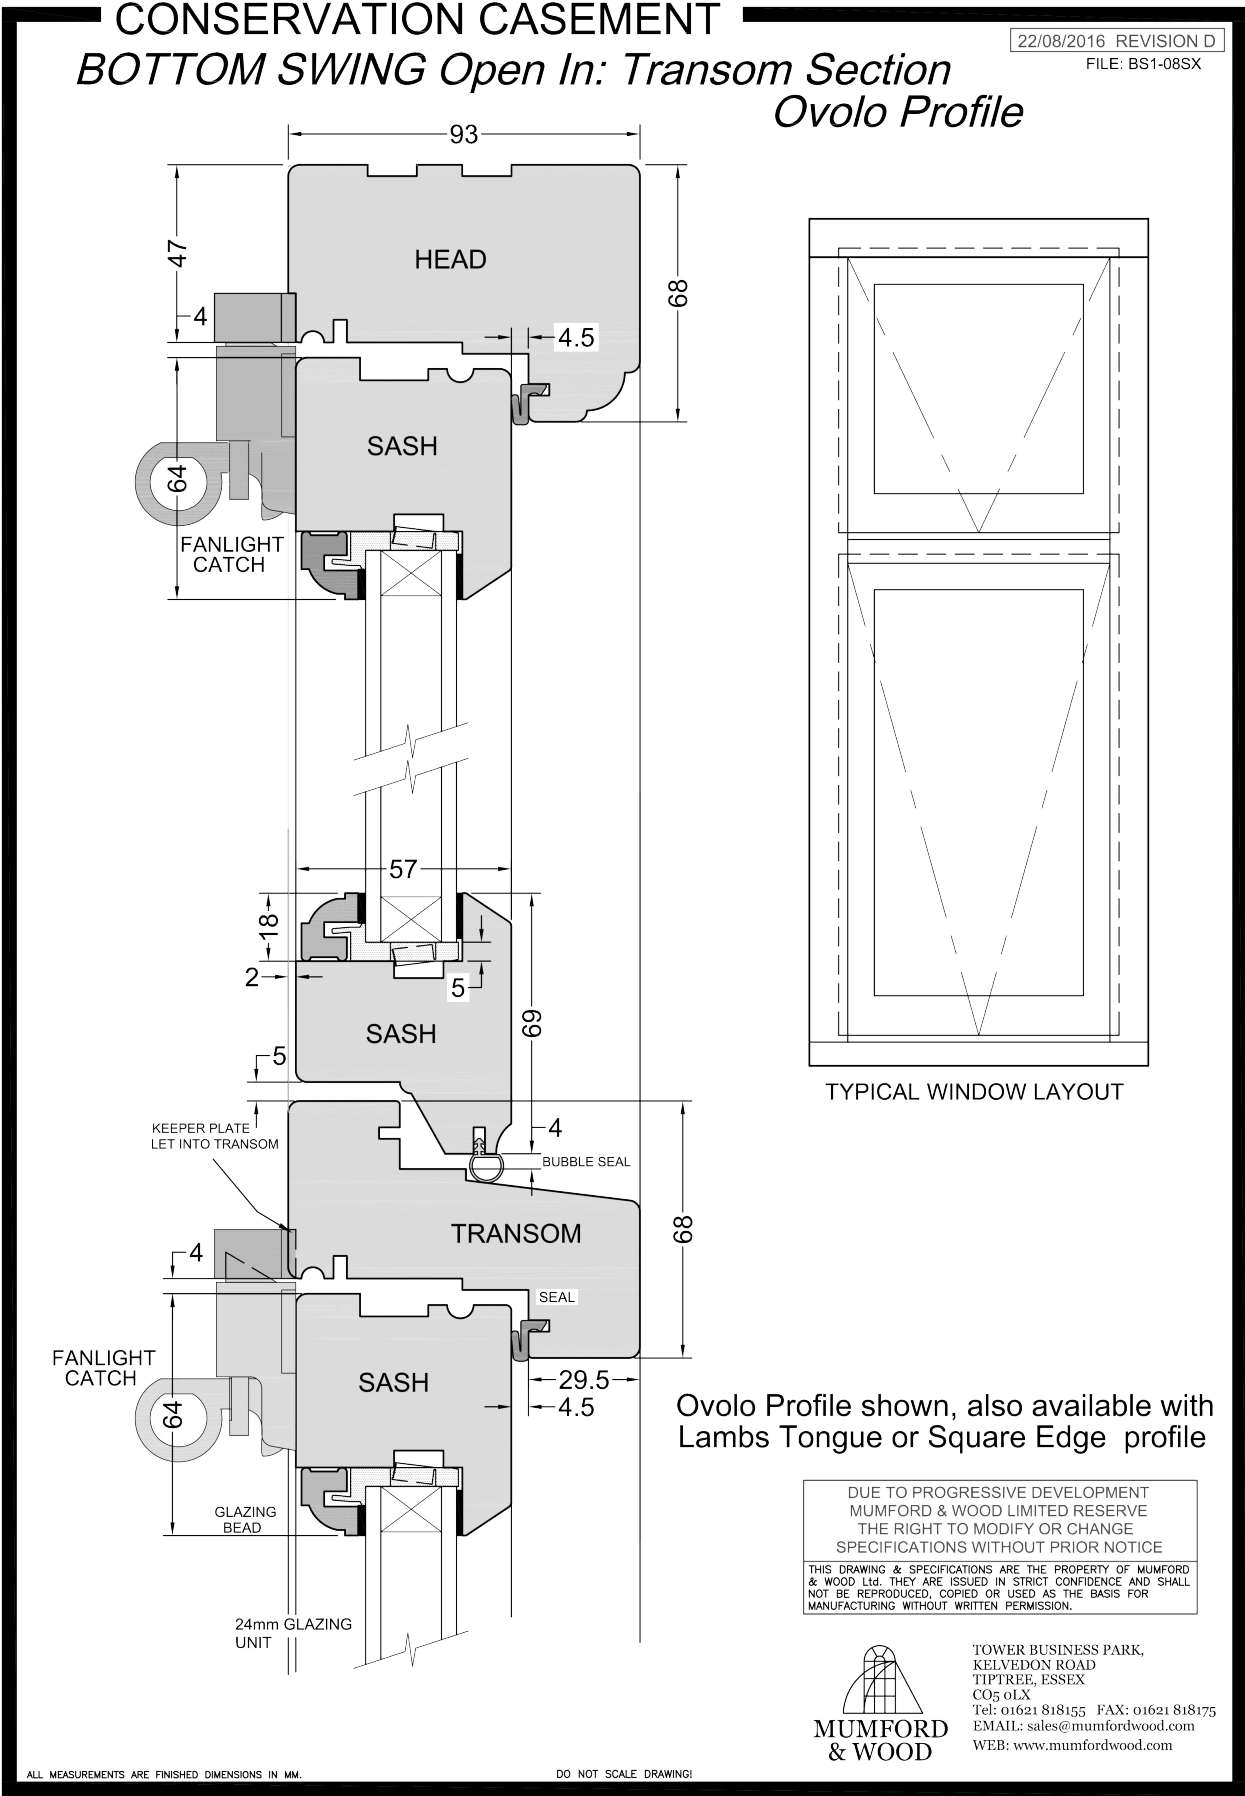

ANDREW FULLER ASSOCIATES

Chartered Surveyors

Norton Studio, School Lane
Arundel, West Sussex
BN18 9DR
tel: 01903 885444
email: info@a-fuller.co.uk
www.andrewfuller.co.uk

Job Title
Norton Studio, School Lane, Arundel
Proposed new dwelling

Client
Mr A Fuller

Drawing Name
Details

Drawing Status
Construction

Drawn by AF Date 10/19
Checked by Date

Drawing Scale
1:2 1:10 at A2

Drawing No 13577/ 107 Status Revision