


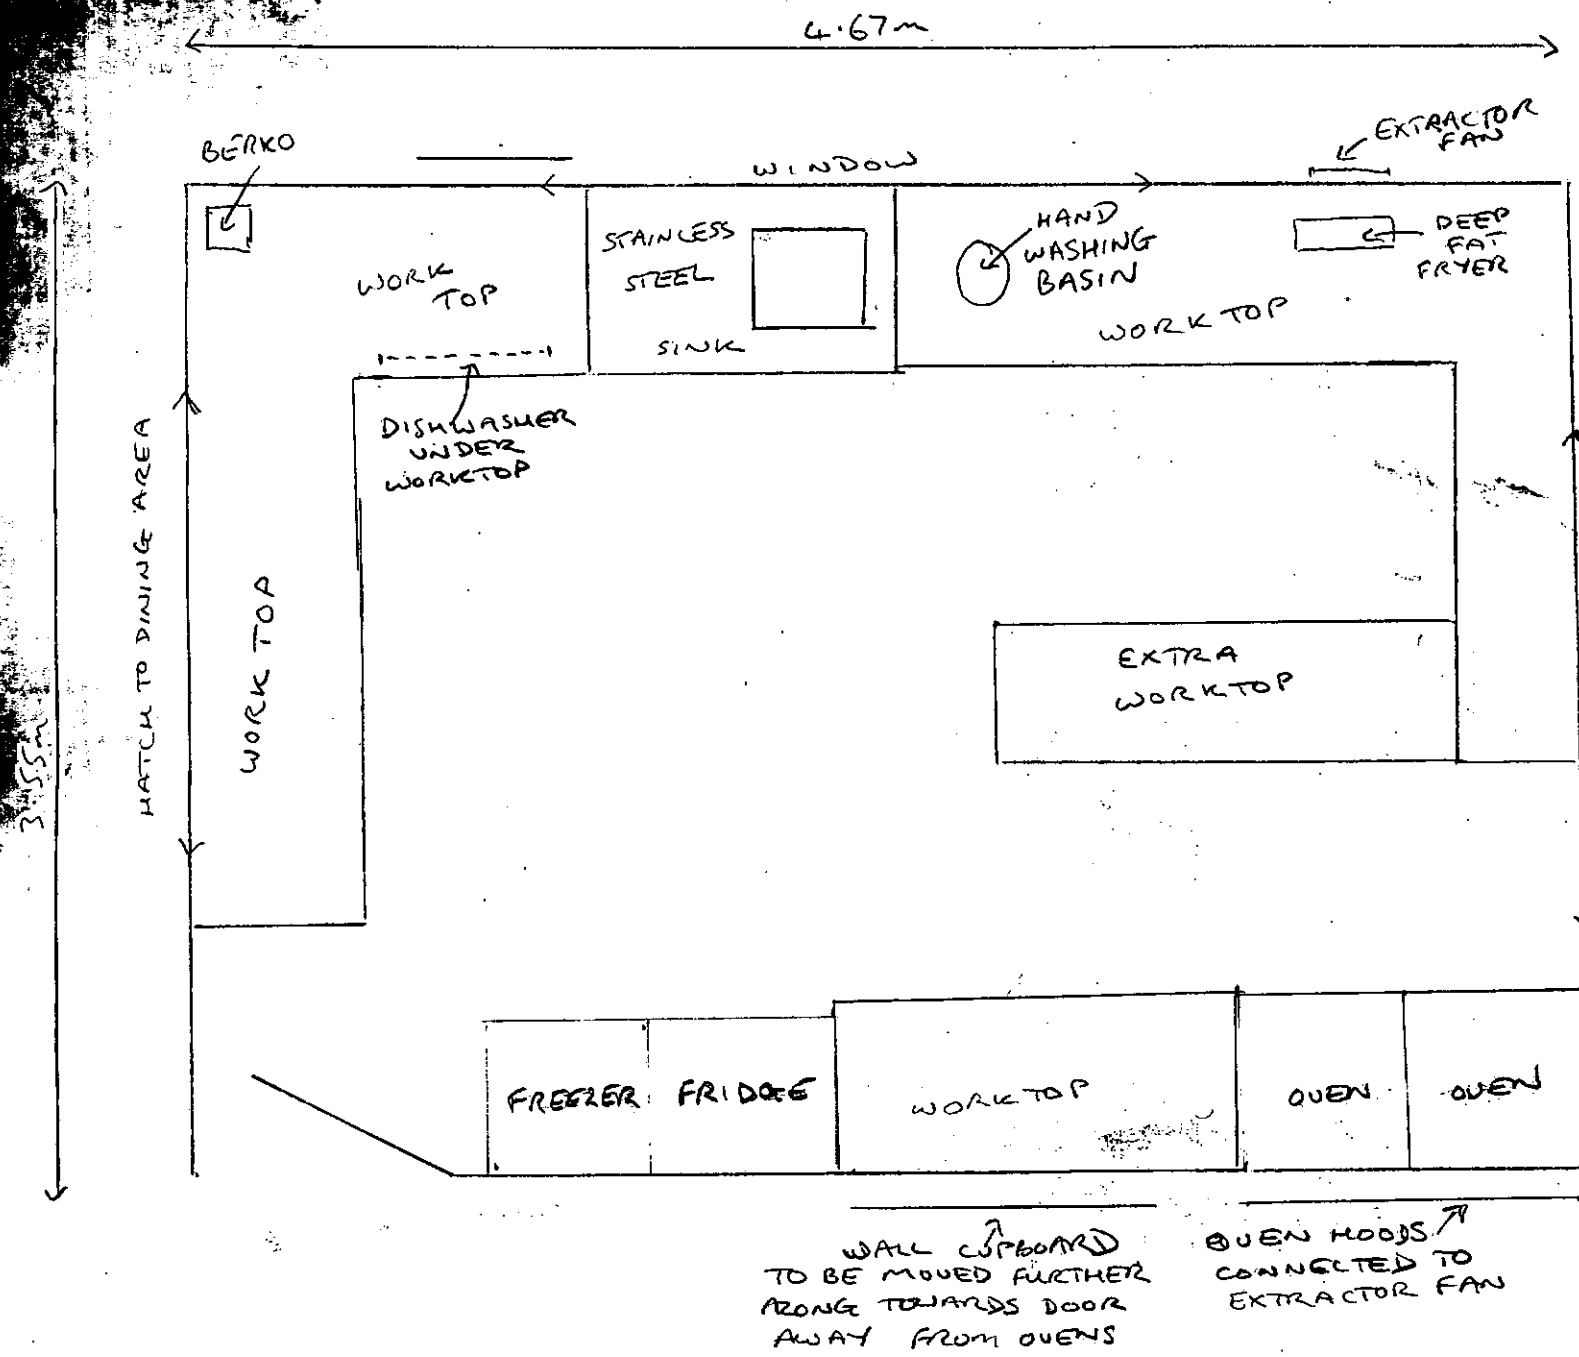

PROPOSED CHANGES TO KITCHEN LAYOUT IN ACCORDANCE WITH RECOMMENDATIONS MADE BY GEOFF BOND - SENIOR FOOD SAFETY OFFICER - ARUN DISTRICT COUNCIL.

ALL KITCHEN WORKTOPS TO BE OF STAINLESS STEEL WITH UNDERNEATH CUPBOARD STORAGE

LAYOUT CHANGED SO THAT FOOD PREPARATION AND COOKING CONFINED TO ONE AREA AND DIRTY WATER AREA (WASHING) TO ANOTHER