



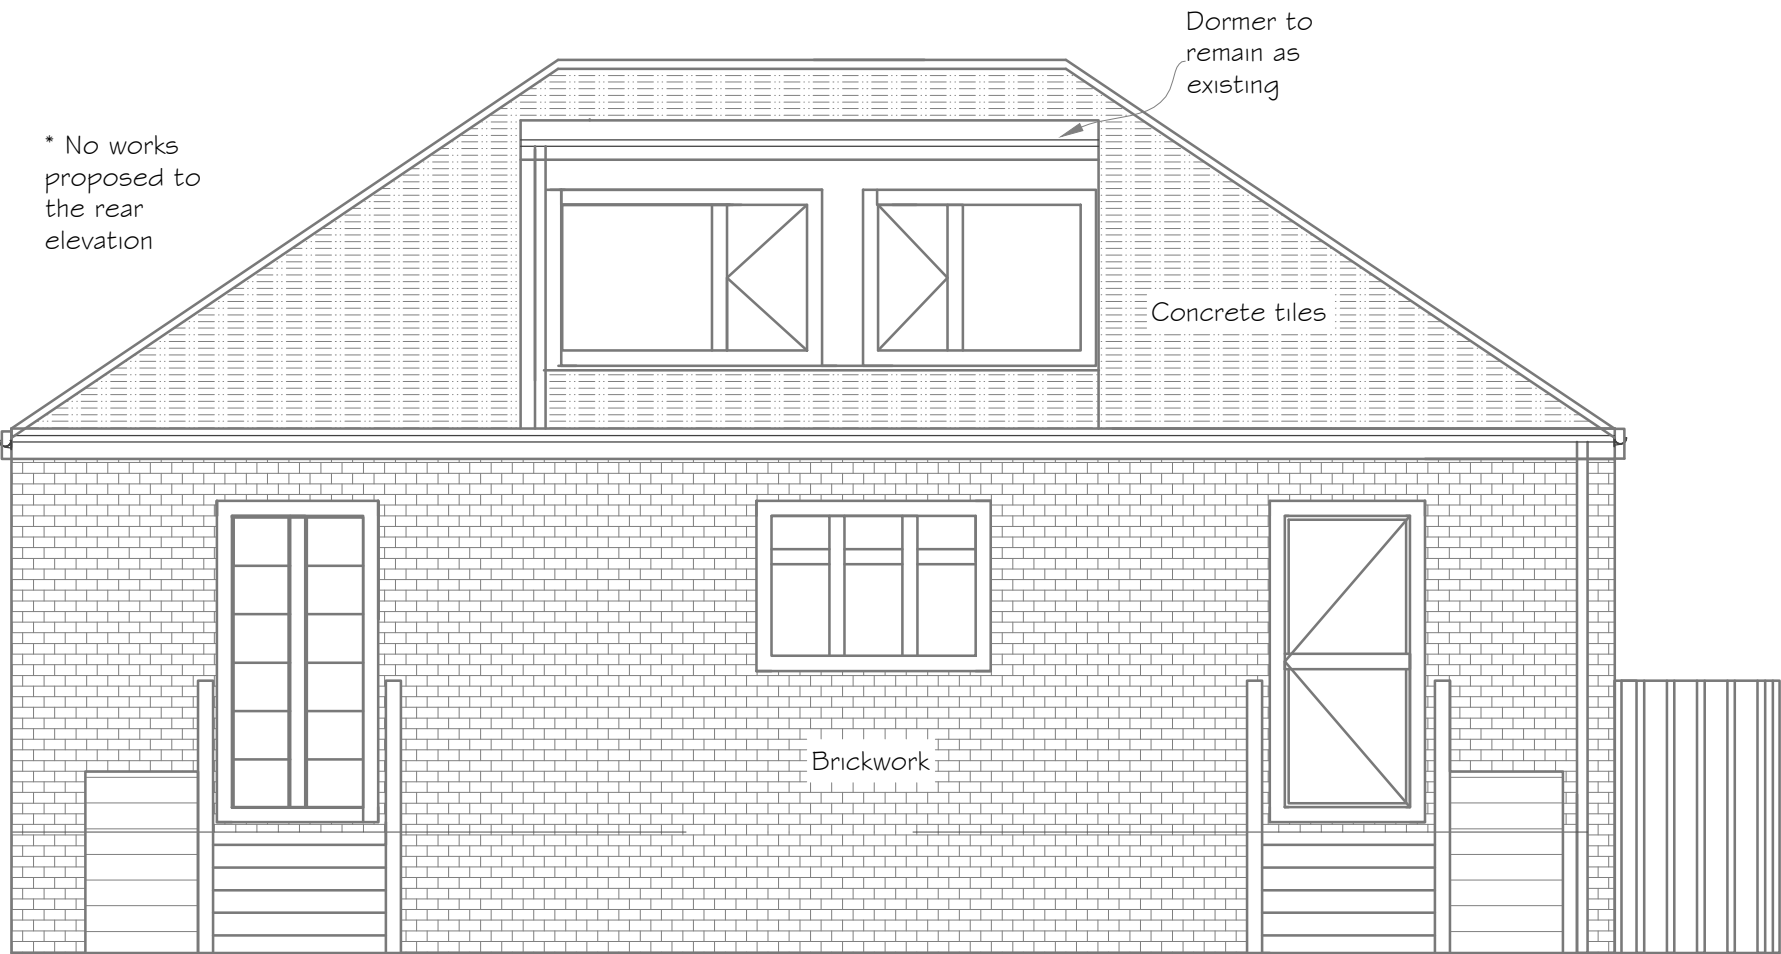


Proposed Rear East Facing Elevation

As Proposed
Scale 1:50

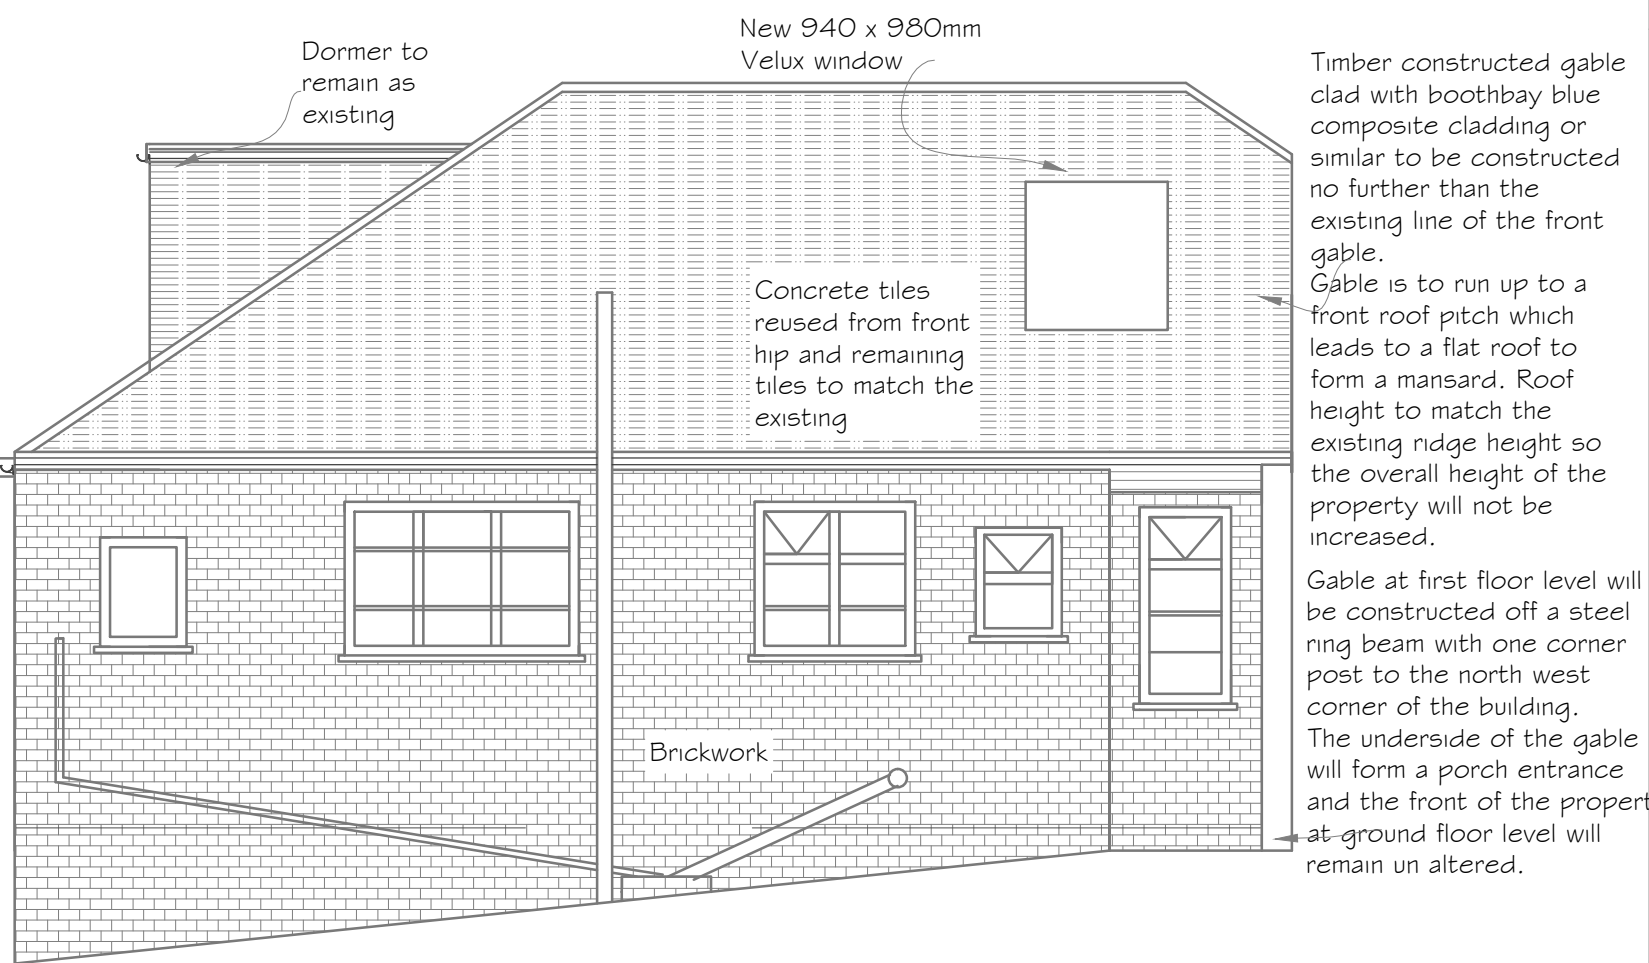



Proposed Side North Facing Elevation

As Proposed
Scale 1:50

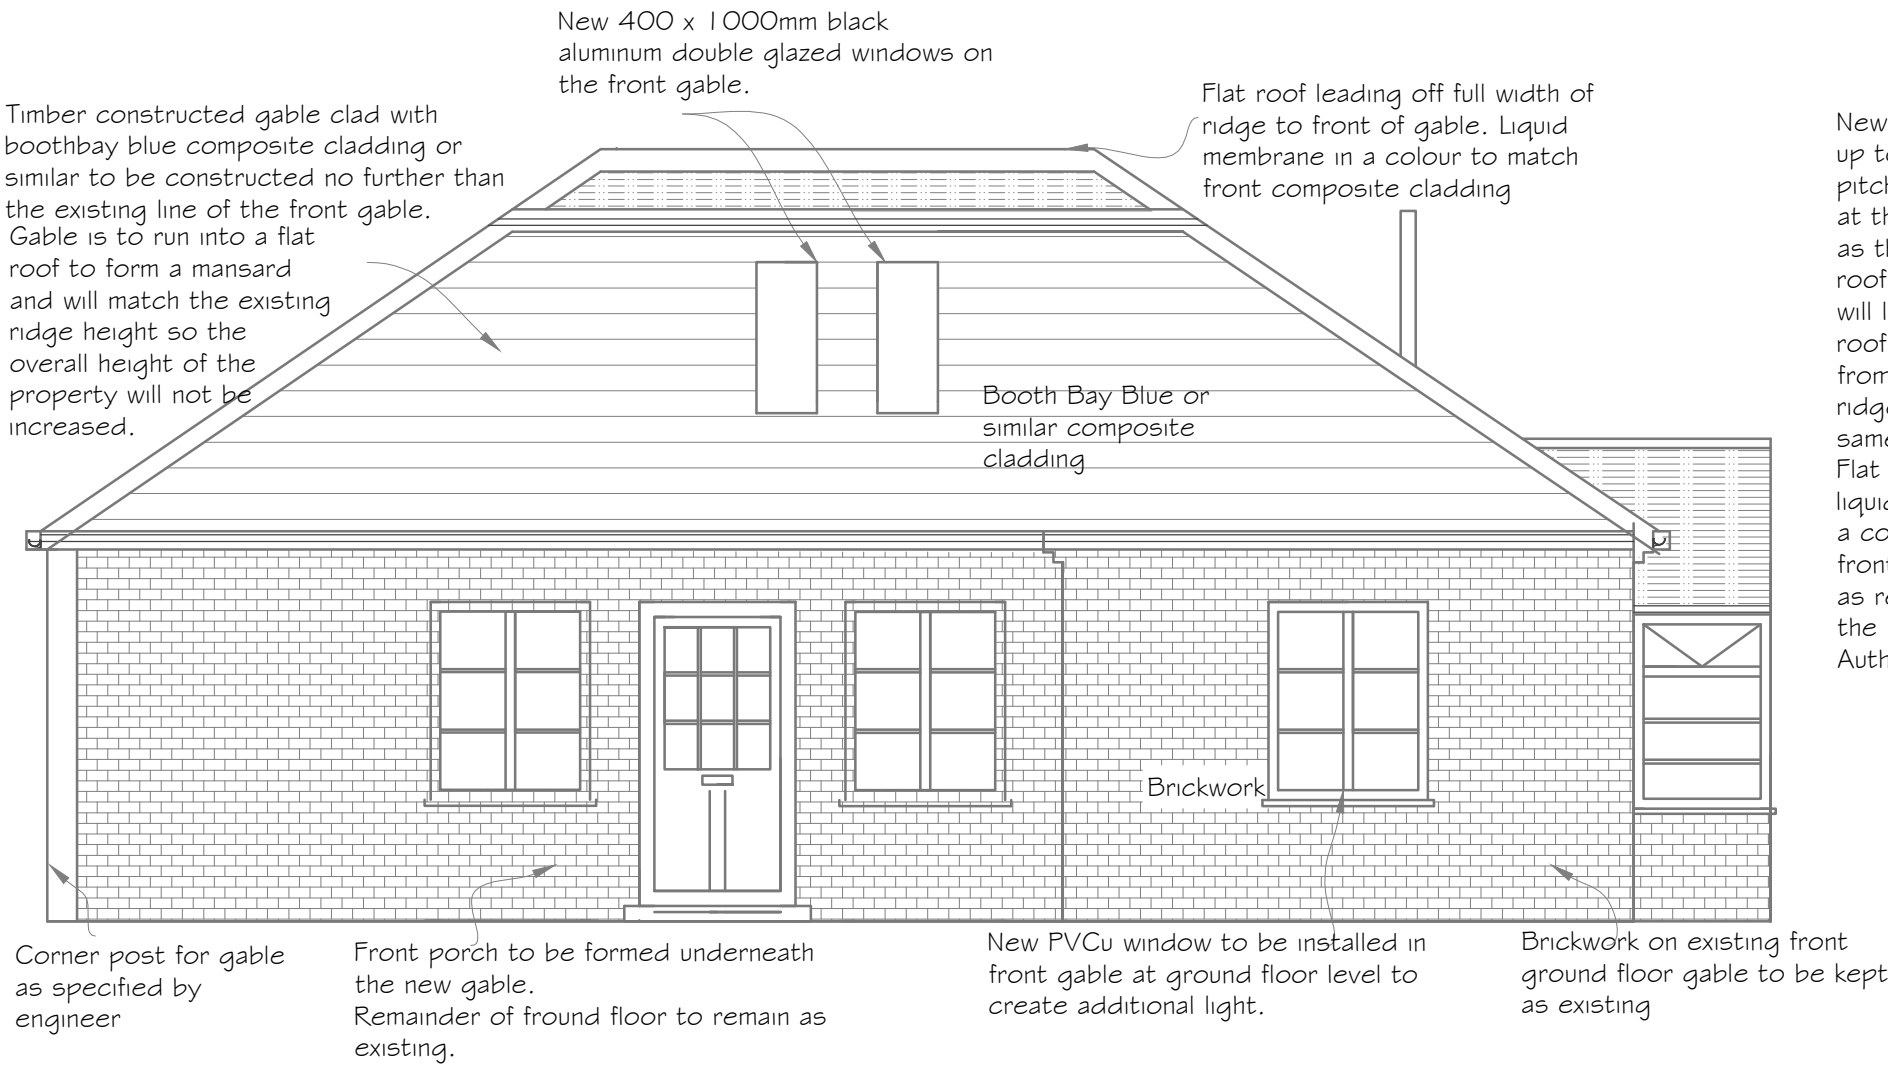

Proposed Front West Facing Elevation

As Proposed
Scale 1:50

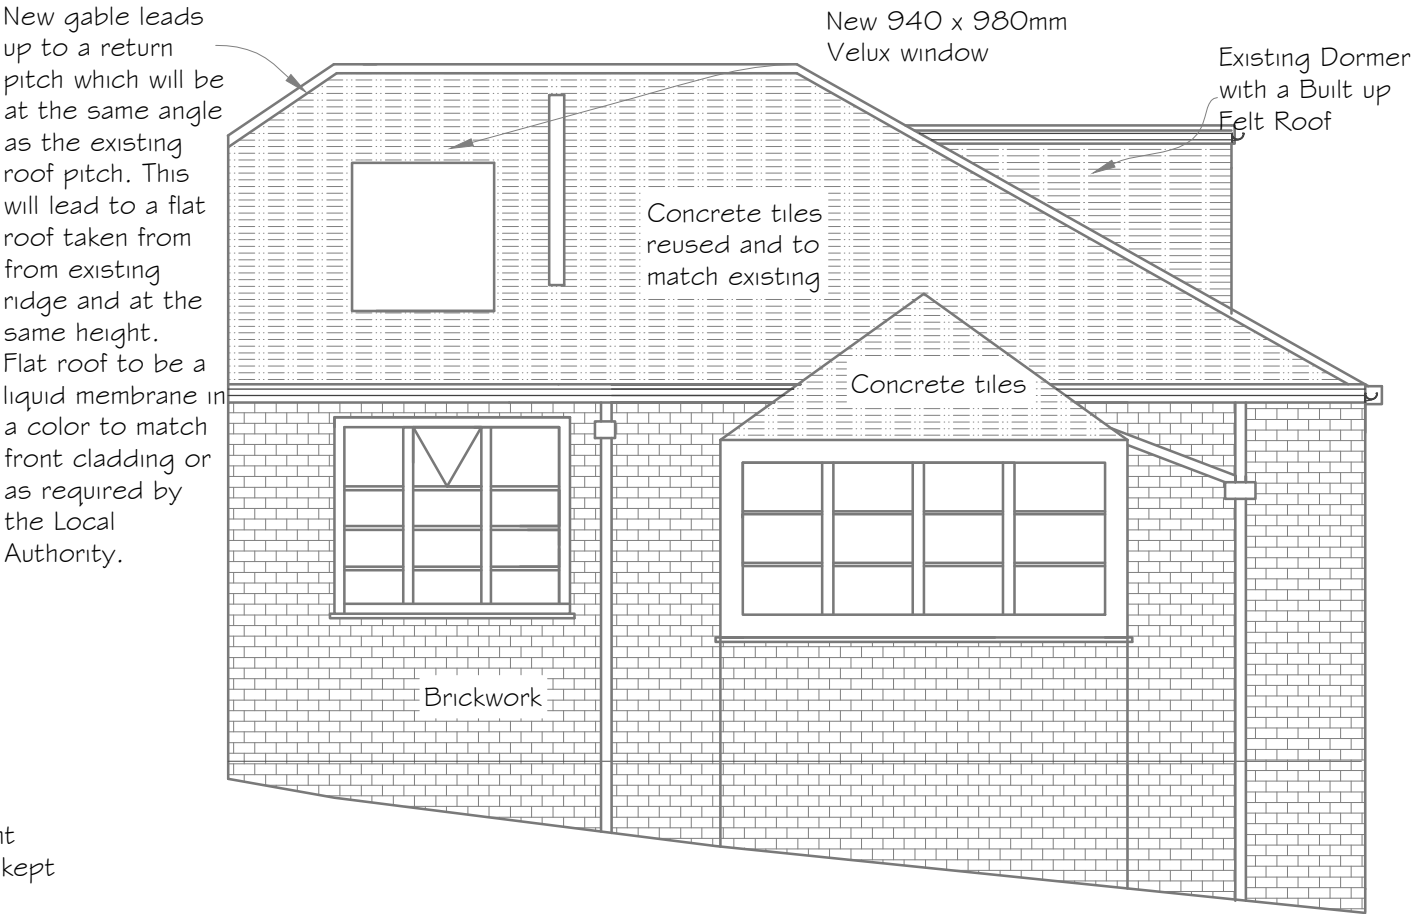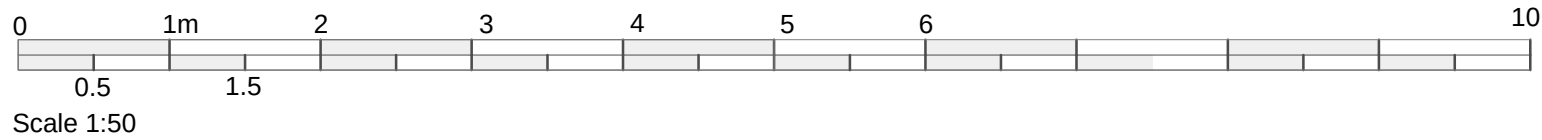

Proposed Side South Facing Elevation

As Proposed
Scale 1:50

Notes	
All dimensions to be verified on site prior to any shop or site works being commenced.	
Any discrepancies to be reported to the Surveyor before any work is put in hand.	
Do not scale from this drawing.	
This drawing is to be read in conjunction with all relevant consultants and specialists drawings and details.	
Client	
Emily Thoms	
Address:	
19 Priory Road, Arundel	
Job Title	
Front roof alteration from hip to gable to create a room in the roof	
stuart radley associates Chartered Building Surveyors Unit 5 Tungsten Building, George Street, Portslade, BN41 1RA Tel. 01273 420606 Fax. 01273 420707 e-mail. m.thoms@stuartradleyassociates.co.uk	
Scale 1:50@A2	
Drawn by MT Date November 2018	
Drawing No. 5186:PL:002 Rev.	