



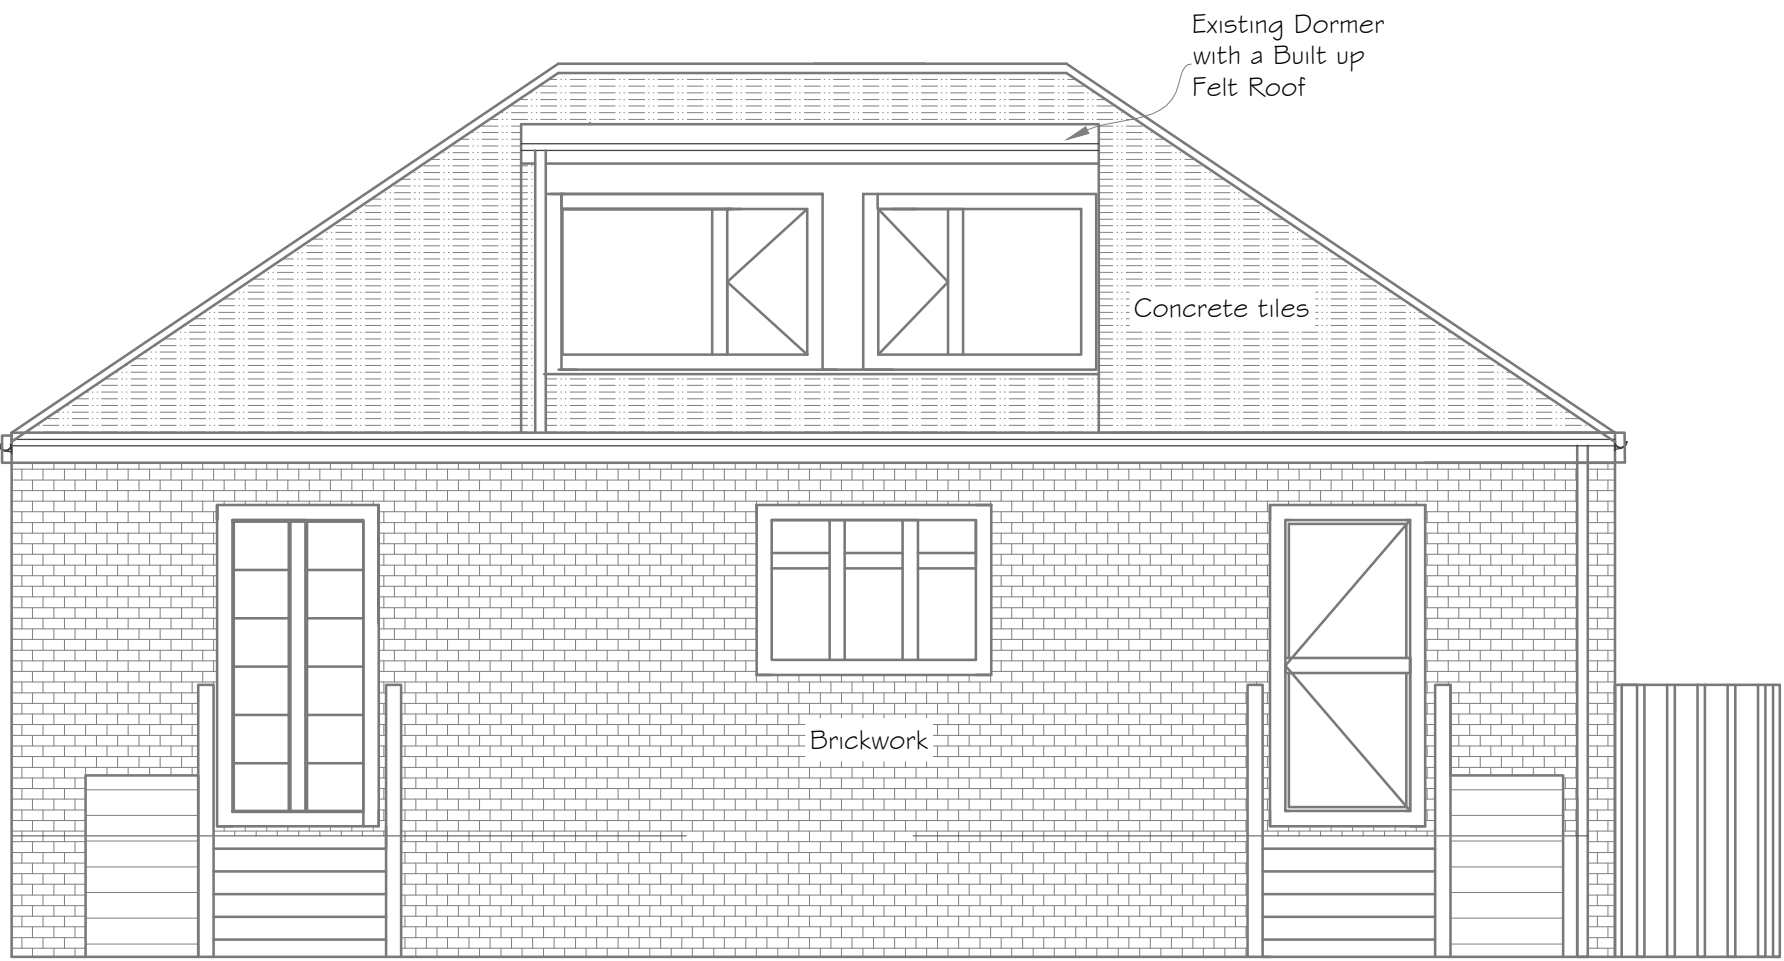

Existing Rear East Facing Elevation

As Existing
Scale 1:50

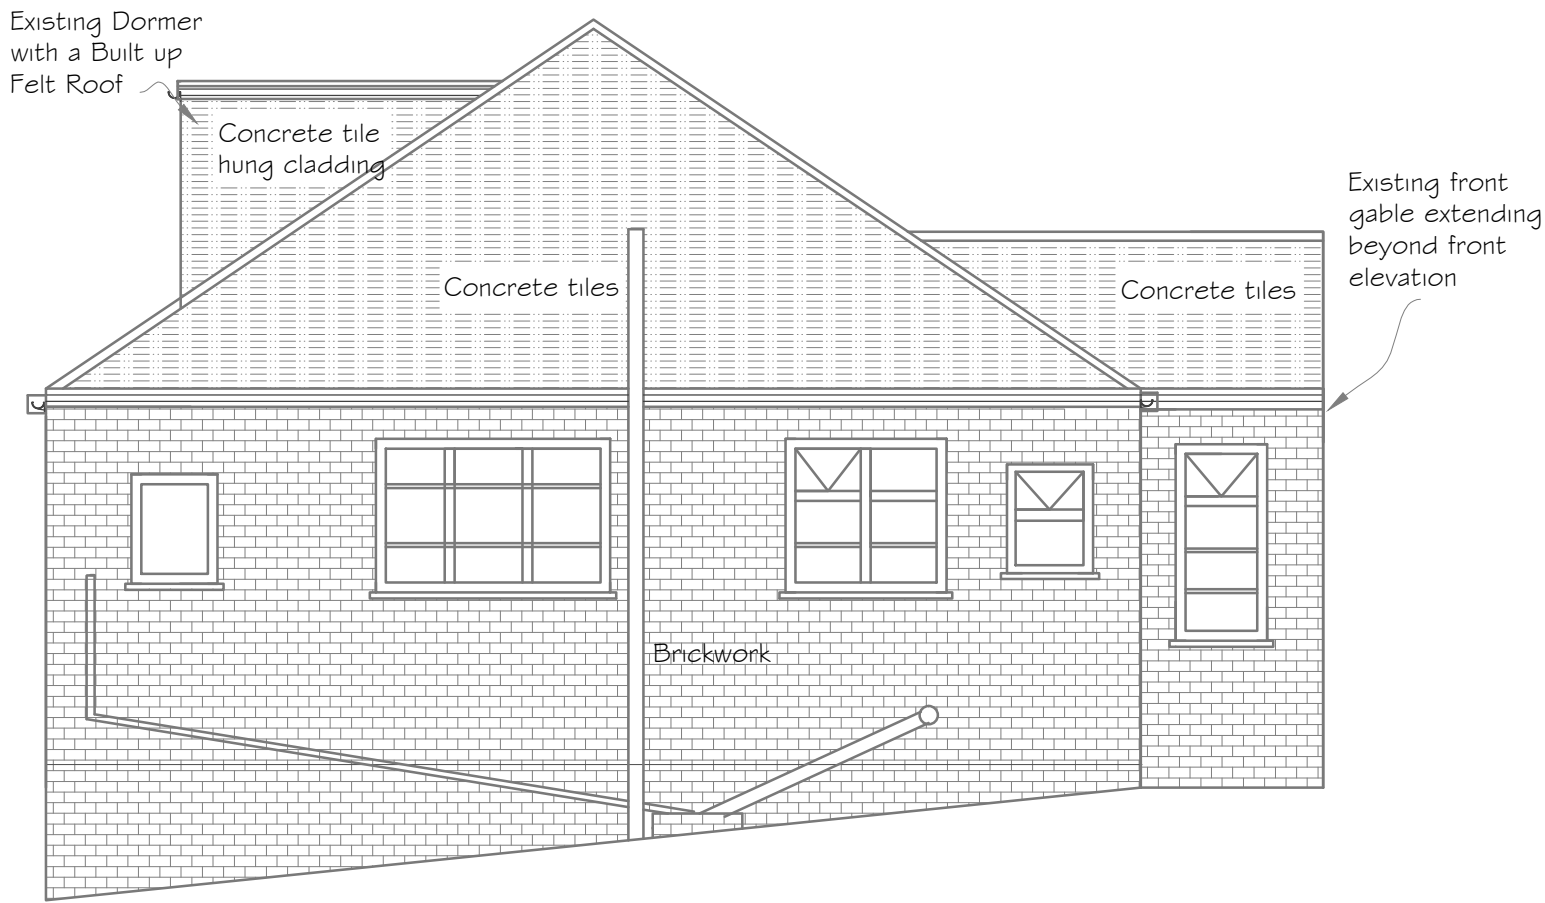



Existing Side North Facing Elevation

As Existing
Scale 1:50



Existing Front West Facing Elevation

As Existing
Scale 1:50

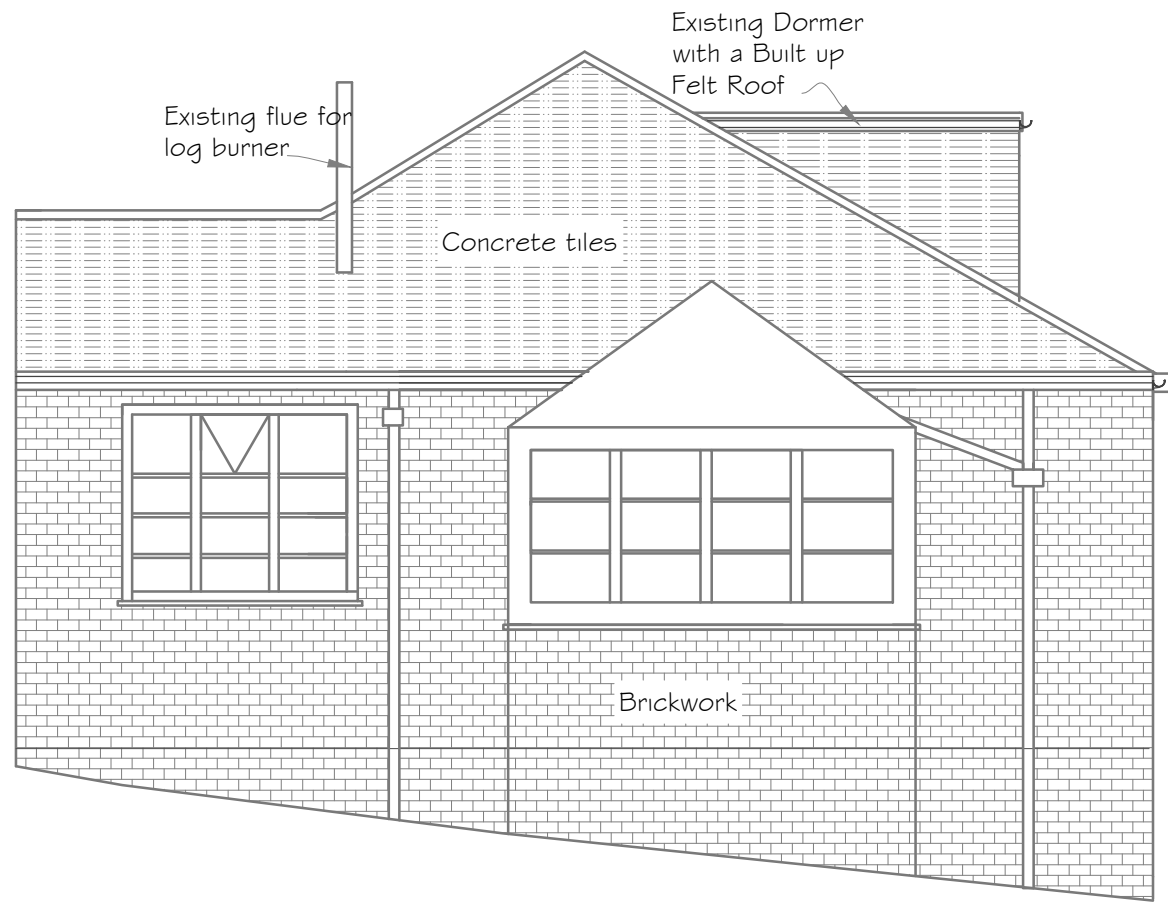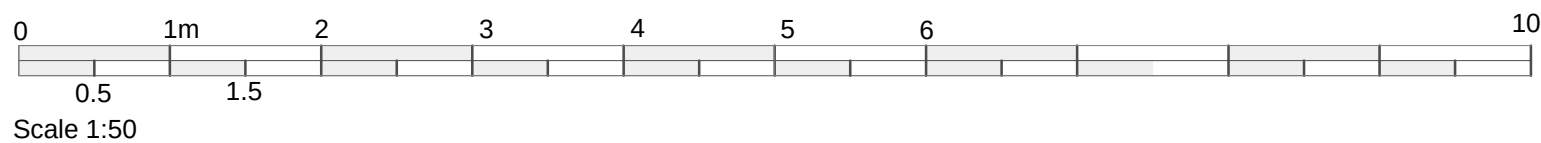

Existing Side South Facing Elevation

As Existing
Scale 1:50

Notes	
All dimensions to be verified on site prior to any shop or site works being commenced.	
Any discrepancies to be reported to the Surveyor before any work is put in hand.	
Do not scale from this drawing.	
This drawing is to be read in conjunction with all relevant consultants and specialists drawings and details.	
Rev	
Client	
Emily Thoms	
Address:	
19 Priory Road, Arundel	
Job Title	
Front roof alteration from hip to gable to create a room in the roof	
stuart radley associates Chartered Building Surveyors Unit 5 Tungsten Building, George Street, Portslade, BN41 1RA Tel. 01273 420606 Fax. 01273 420707 e-mail: m.thoms@stuartradleyassociates.co.uk	
Scale	1:50@A2
Drawn by	MT
Date	November 2018
Drawing No.	5186:PL:001
Rev.	