



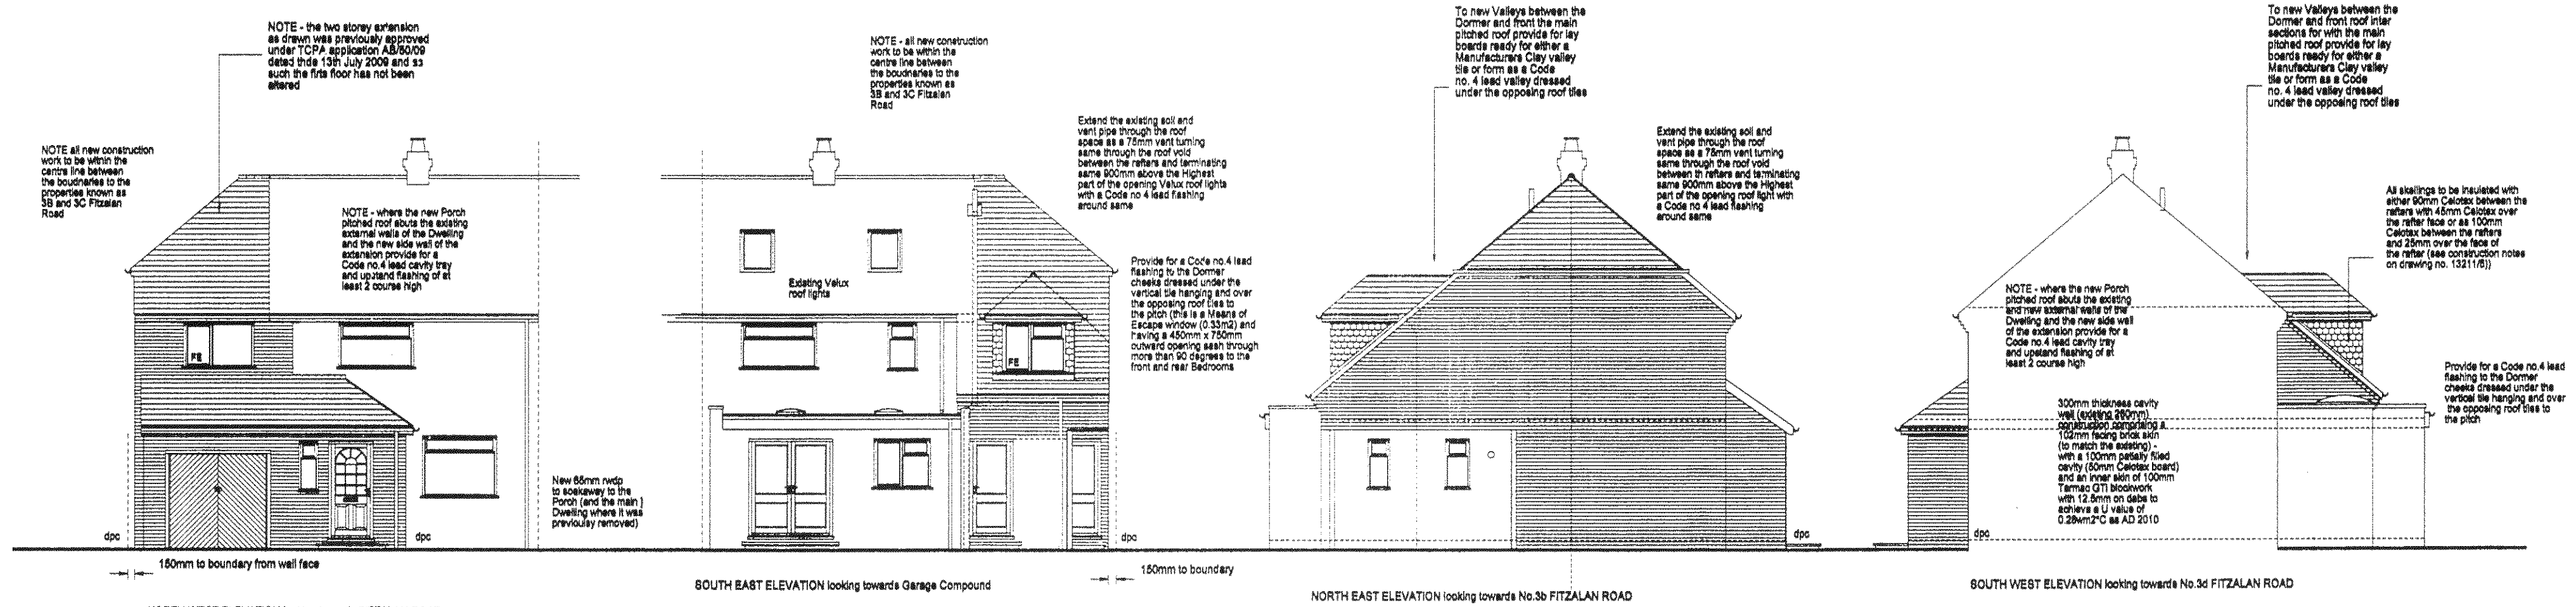

PROPOSED ELEVATIONS

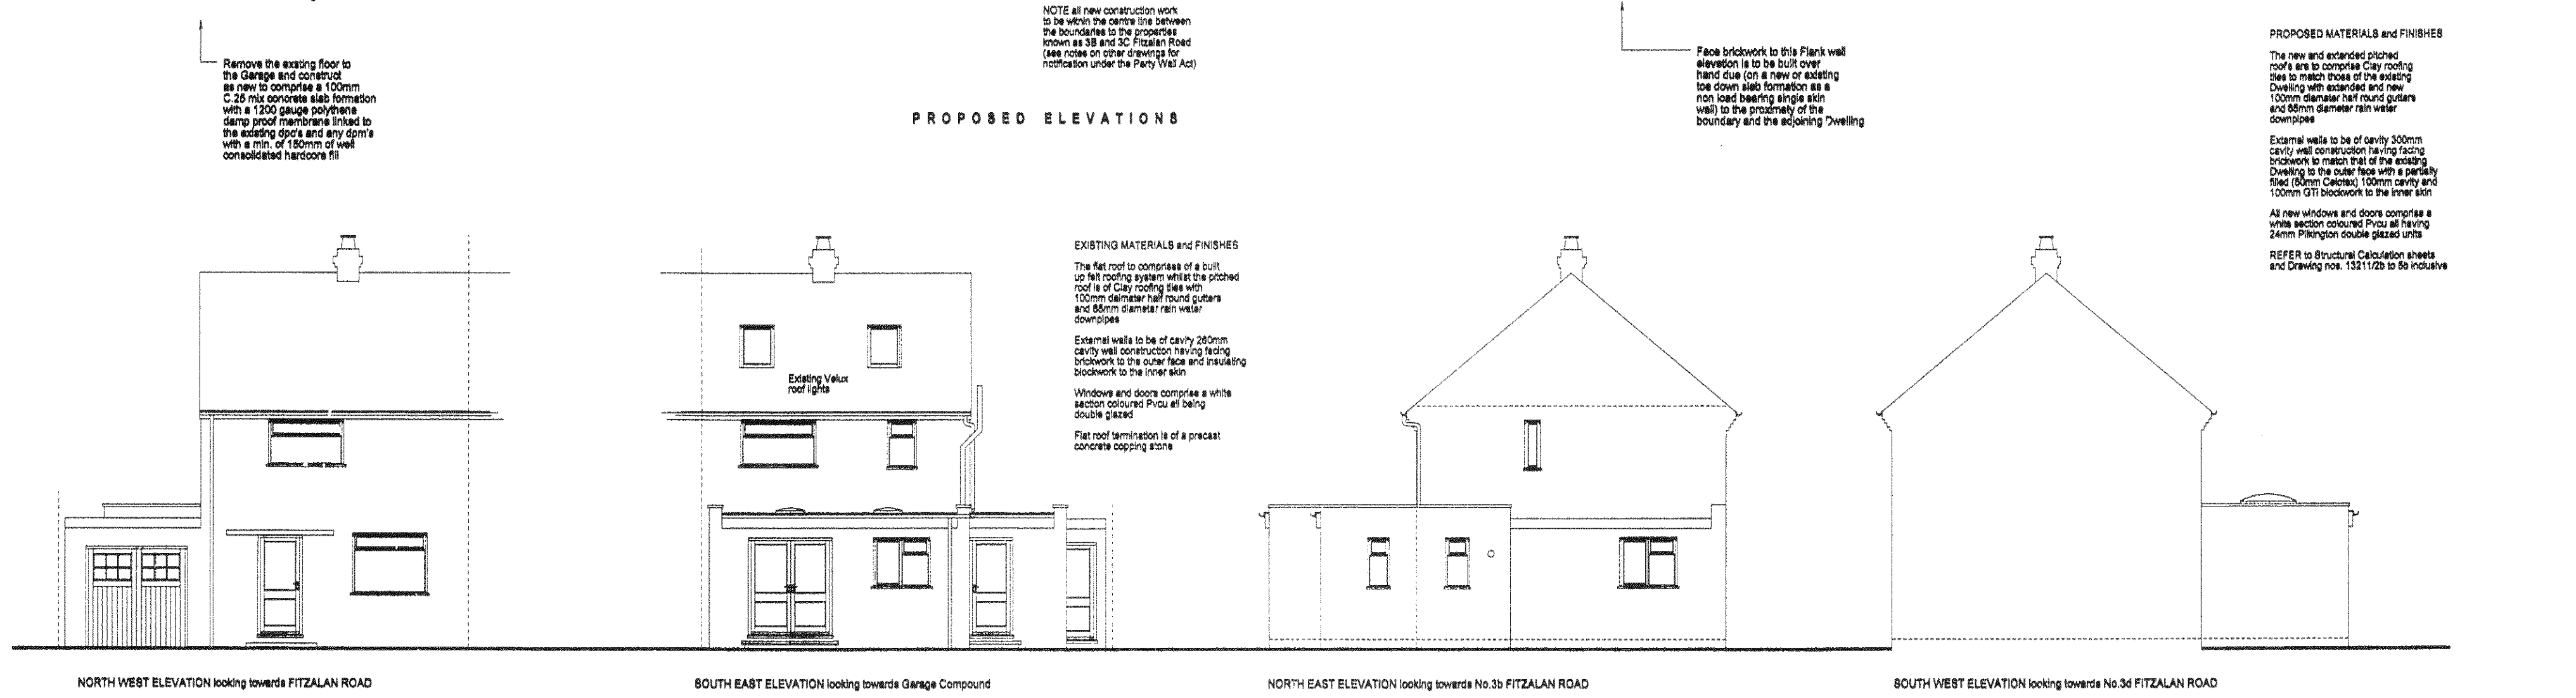

EXISTING ELEVATIONS

NOTE - this drawing supersedes that which was originally approved under the Town and Country Planning Act approval reference number AB/50/09 dated the 13th July 2009 and the Building Regulations approval reference number AB/51/09/BR dated the 19th June 2009

CLIENT:	Mr and Mrs Tipton - 3c Fitzalan Road Arundel W. Sussex BN18 9HP	DESCRIPTION:	Existing and Proposed Elevations
PROJECT:	Proposed Two Storey Extension to form Bedroom and Garage	SCALE:	1:100
DATE:	October 2013 (Revision "B" 28th Jan. 2014 - Front First Floor Omitted)	REVISION:	DRAWING No: 13211/ 3b

