



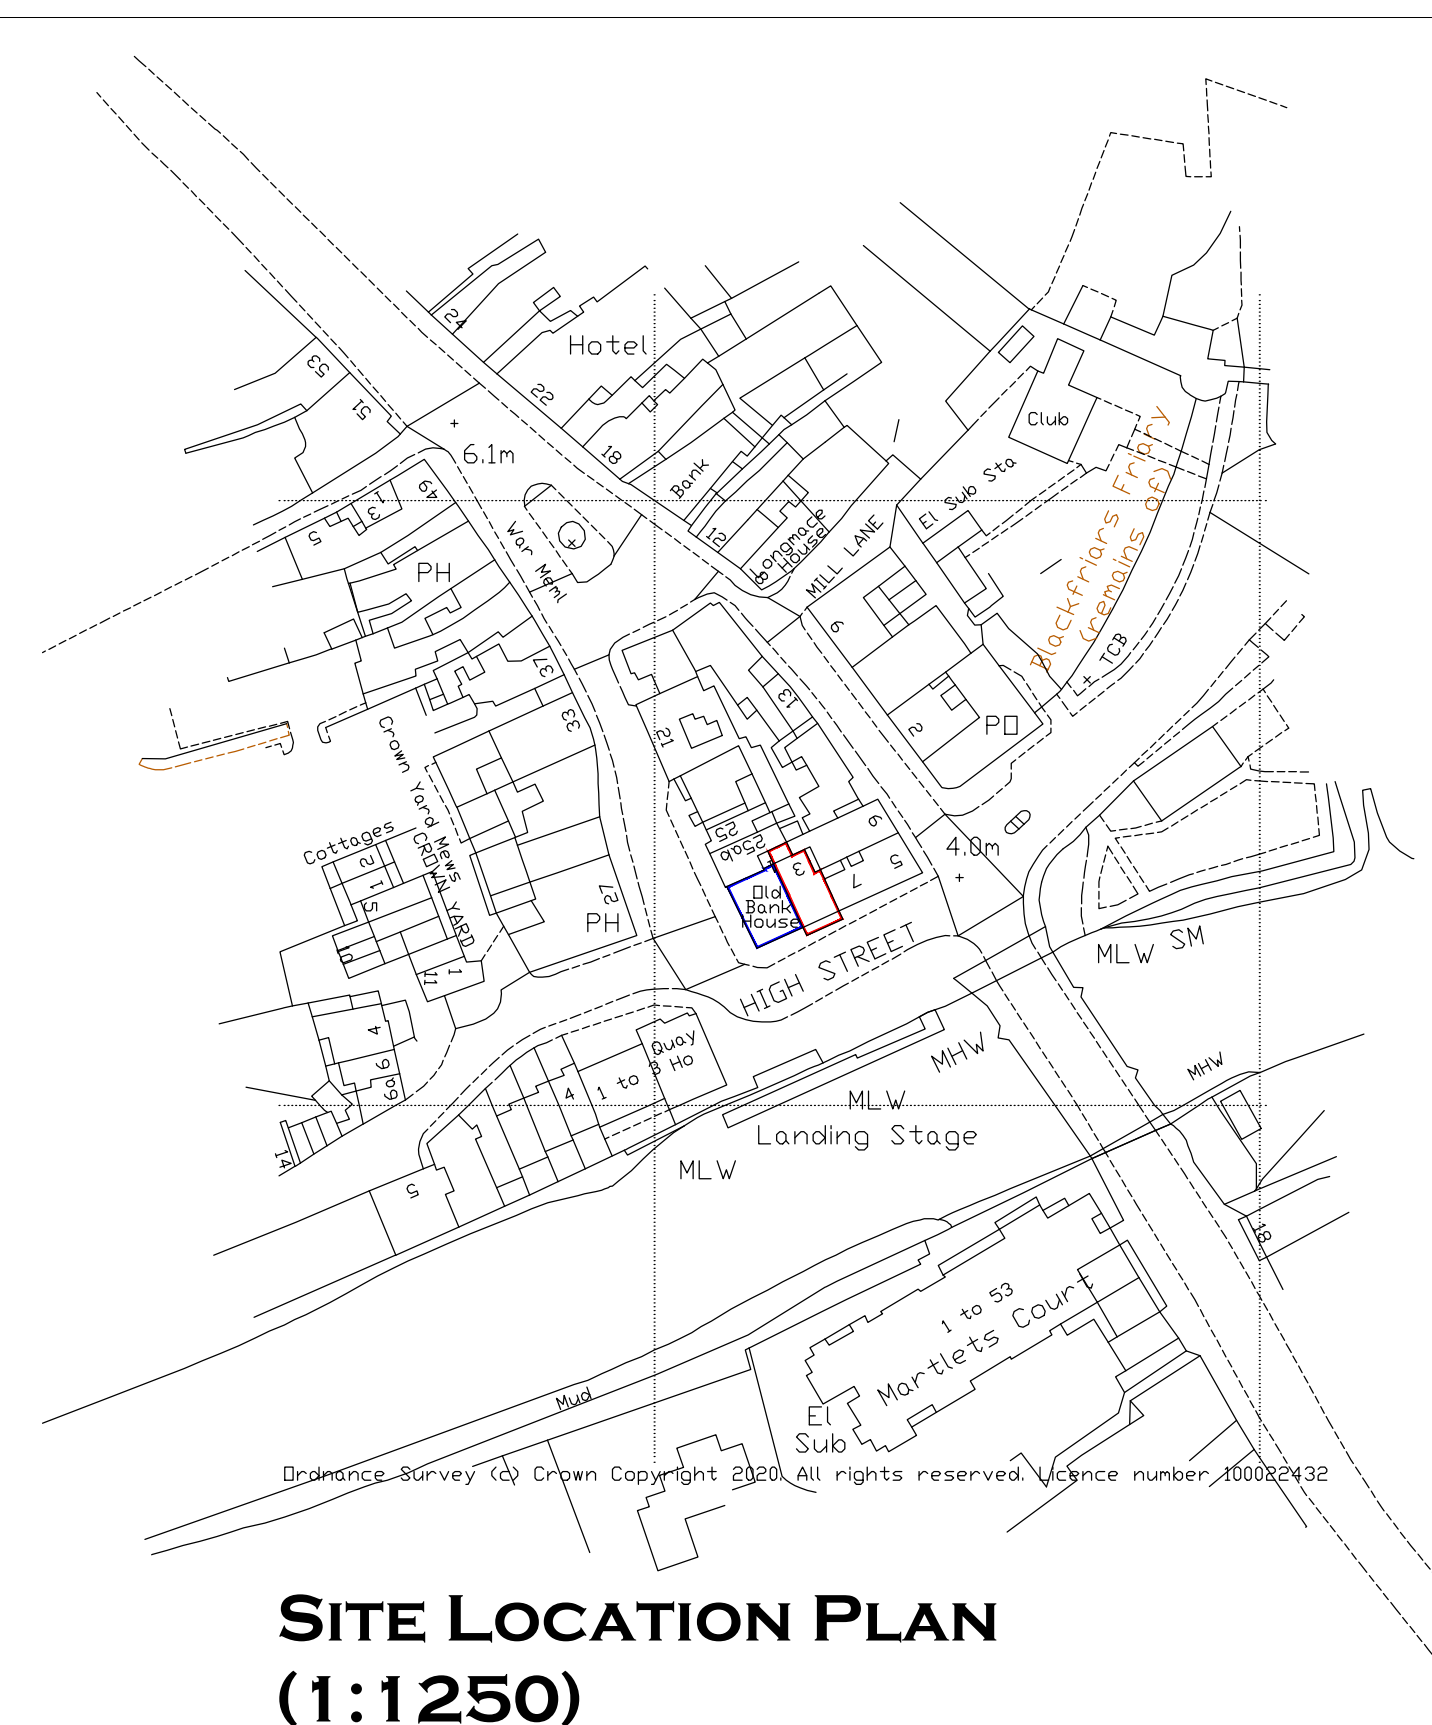

## Notes

DIMENSIONS TO BE CHECKED ON SITE BEFORE COMMENCING WORK AND ANY DISCREPANCIES SHALL BE REPORTED TO THE DESIGNER. FIGURED DIMENSIONS MUST BE TAKEN IN PREFERENCE TO SCALED DIMENSIONS.

|       |               |        |           |
|-------|---------------|--------|-----------|
| Rev:- | Description:- | Date:- | Chkd by:- |
|       |               |        |           |

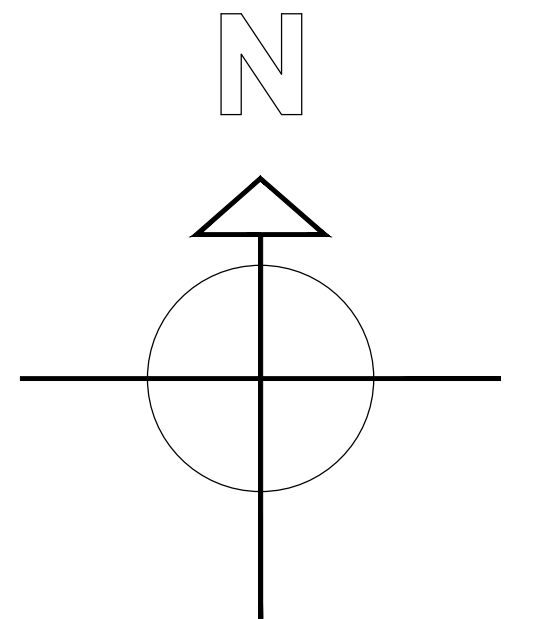

The Barn, Calcot Mount Business Park, Calcot Lane,  
Curdrige, Southampton, Hampshire, SO32 2BN  
Tel: 01489 786670  
Email: [info@vividdesignstudio.co.uk](mailto:info@vividdesignstudio.co.uk)  
Website: [www.vividdesignstudio.co.uk](http://www.vividdesignstudio.co.uk)

---

**Project:-**

Old Bank House  
3 High Street  
Arundel  
West Sussex

**Title:-**

### Proposed Step Details

Client:-

Moor Construction Ltd

Scale:-

1:100 (@A1)

Drawn By:- PJD

Checked By:-

Date:- 11/04/21

Date:-

Job.No:-  
**200042**

Drg.No:- **27**

Rev:-