



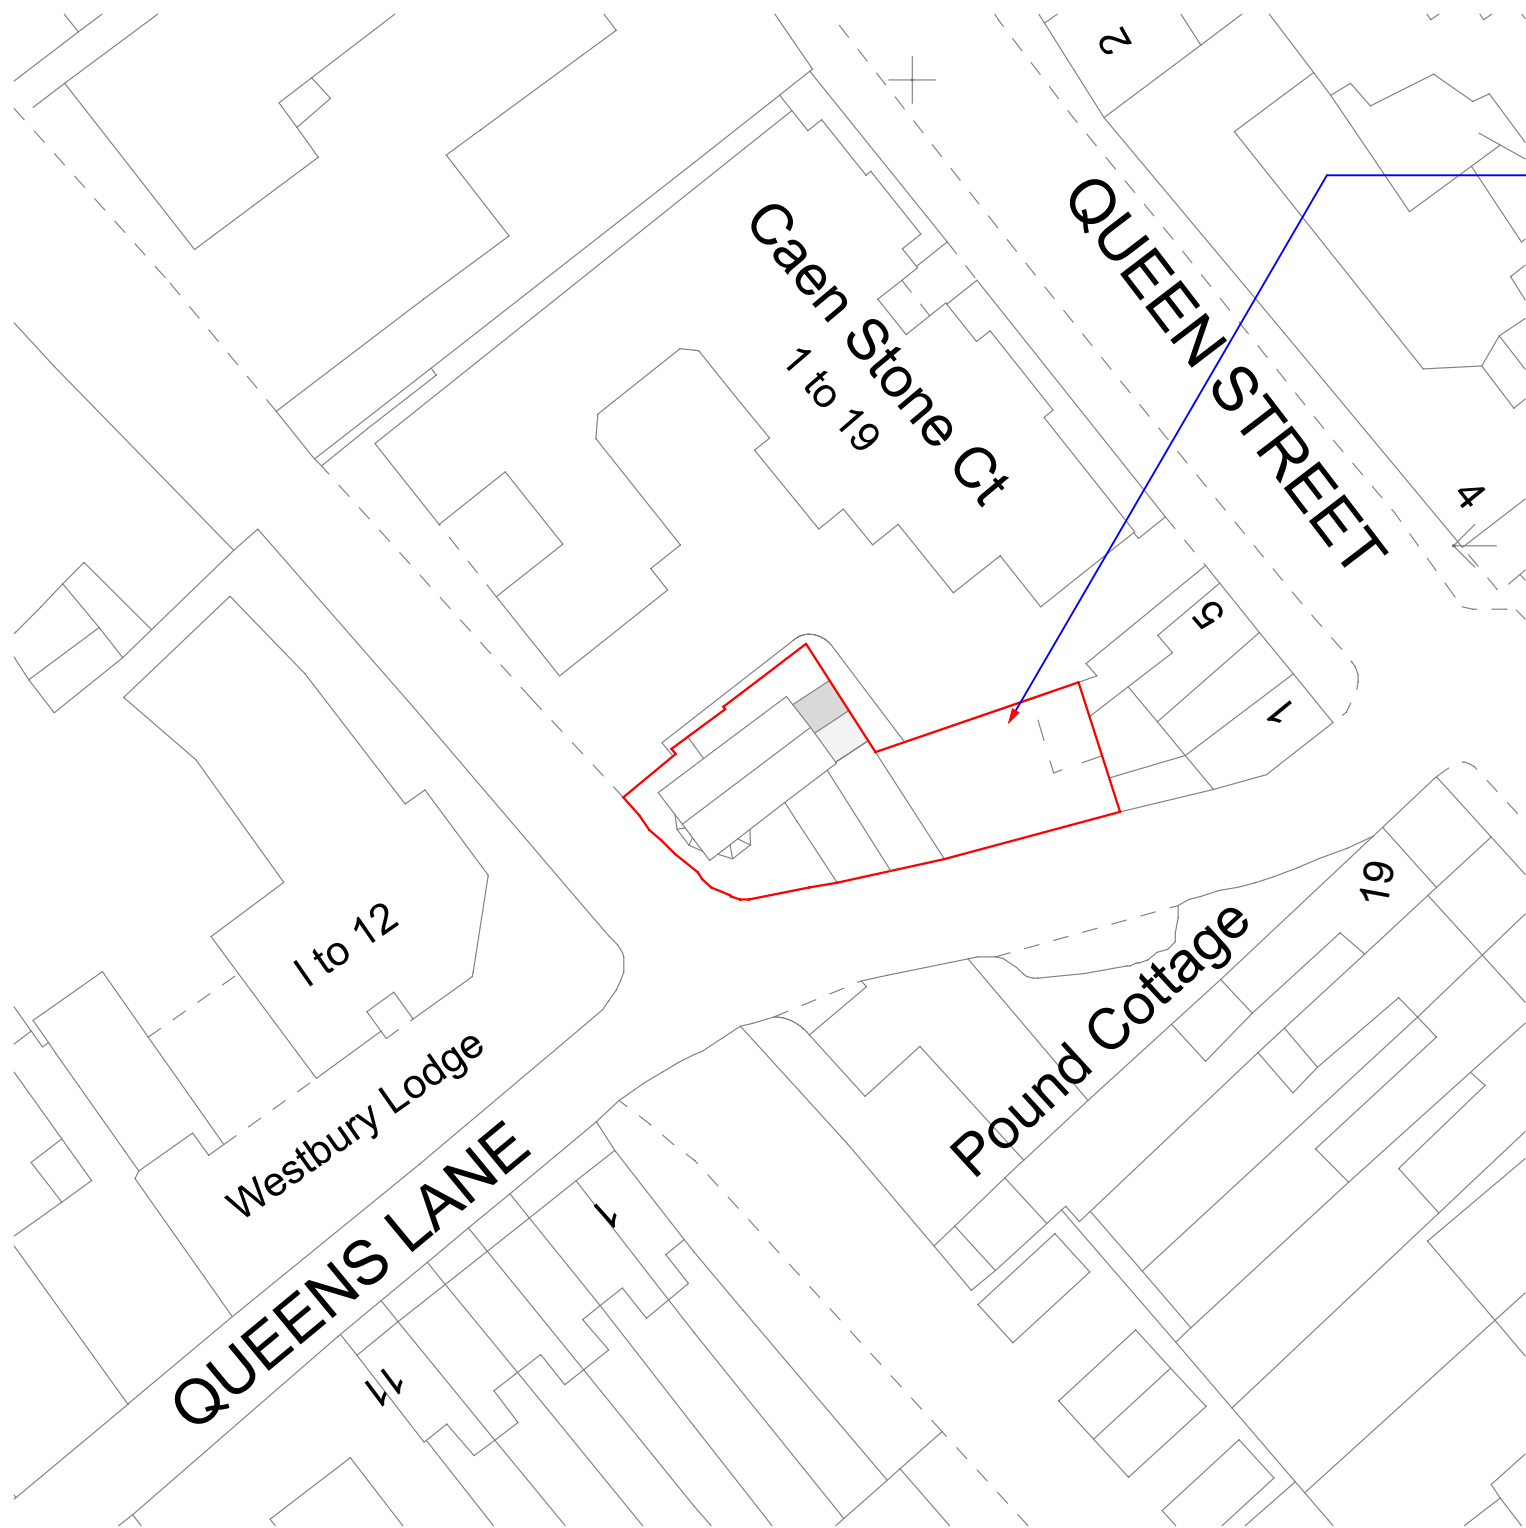

1:500 Block Plan

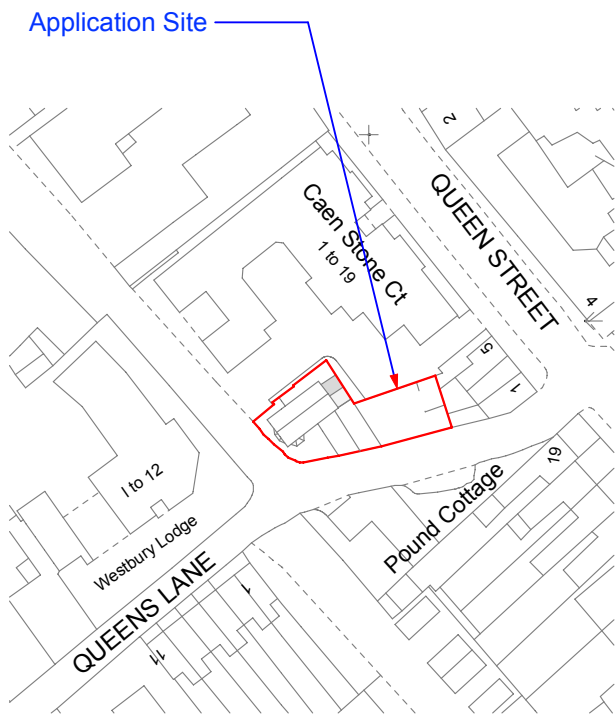

1:1250 Location Plan



This drawing is the property of Andrew Fuller Associates and is not to be copied reproduced, retained or disclosed to any unauthorised person either wholly or in part without prior consent. Do not scale from this drawing. Use all figured dimensions only. All figured dimensions to be checked on site prior to construction. All discrepancies, errors and omissions to be reported to Andrew Fuller Associates prior to construction. Layout and dimensions of existing building to be checked on site.



Chartered Surveyors

Norton Studio, School Lane
Arundel, West Sussex
BN18 9DR
tel: 01903 885444



email: info@a-fuller.co.uk
www.andrewfuller.co.uk

Job Title
Arden Guest House
Client
Mr & Mrs Meathrel

Drawing Name
Location & Block Plans

Drawing Status
Planning

Drawn by **DF** Date **Dec 13**

Checked by _____ Date _____

Drawing Scale
1:500 & 1:1250 at A3

Drawing No **13543/ 10** Status _____ Revision _____