



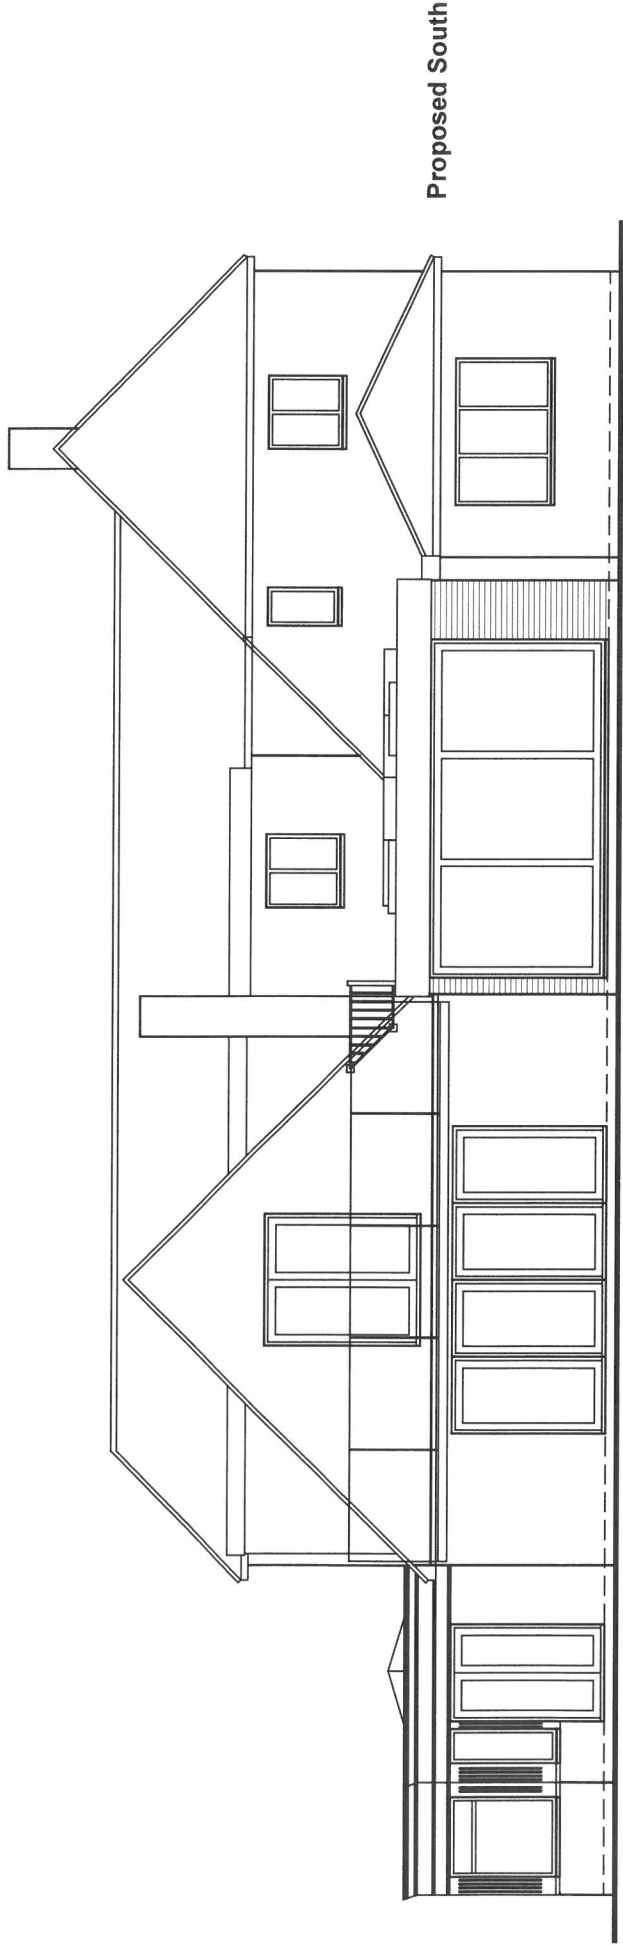


Frameless toughened glass
balustrading to specialist design

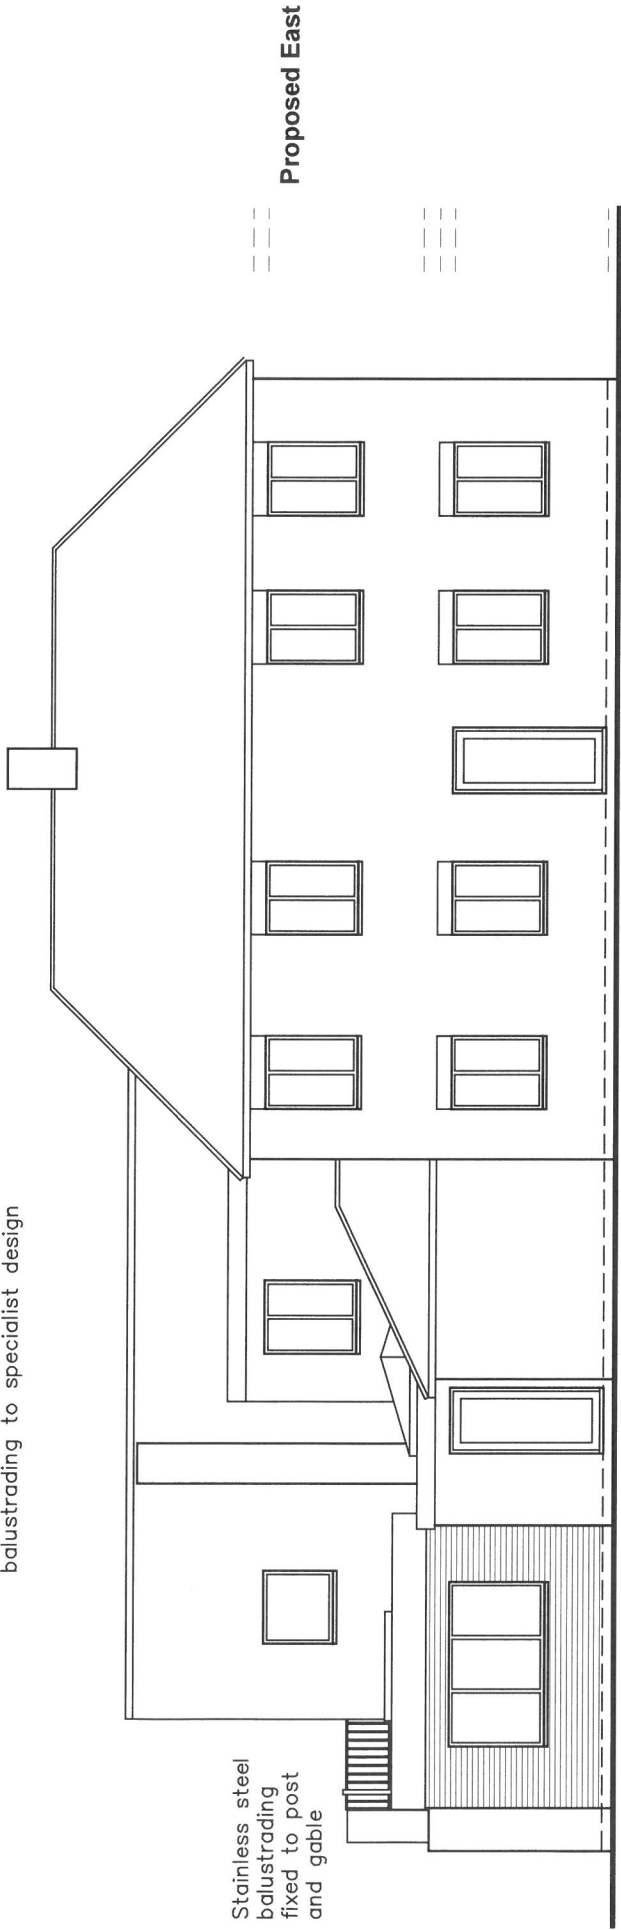

Stainless steel
balustrading
fixed to post
and gable

Flat roof
Face brick to match existing
Window to match existing
Aluminium framed sliding doors
Fascias, gutters etc to match existing

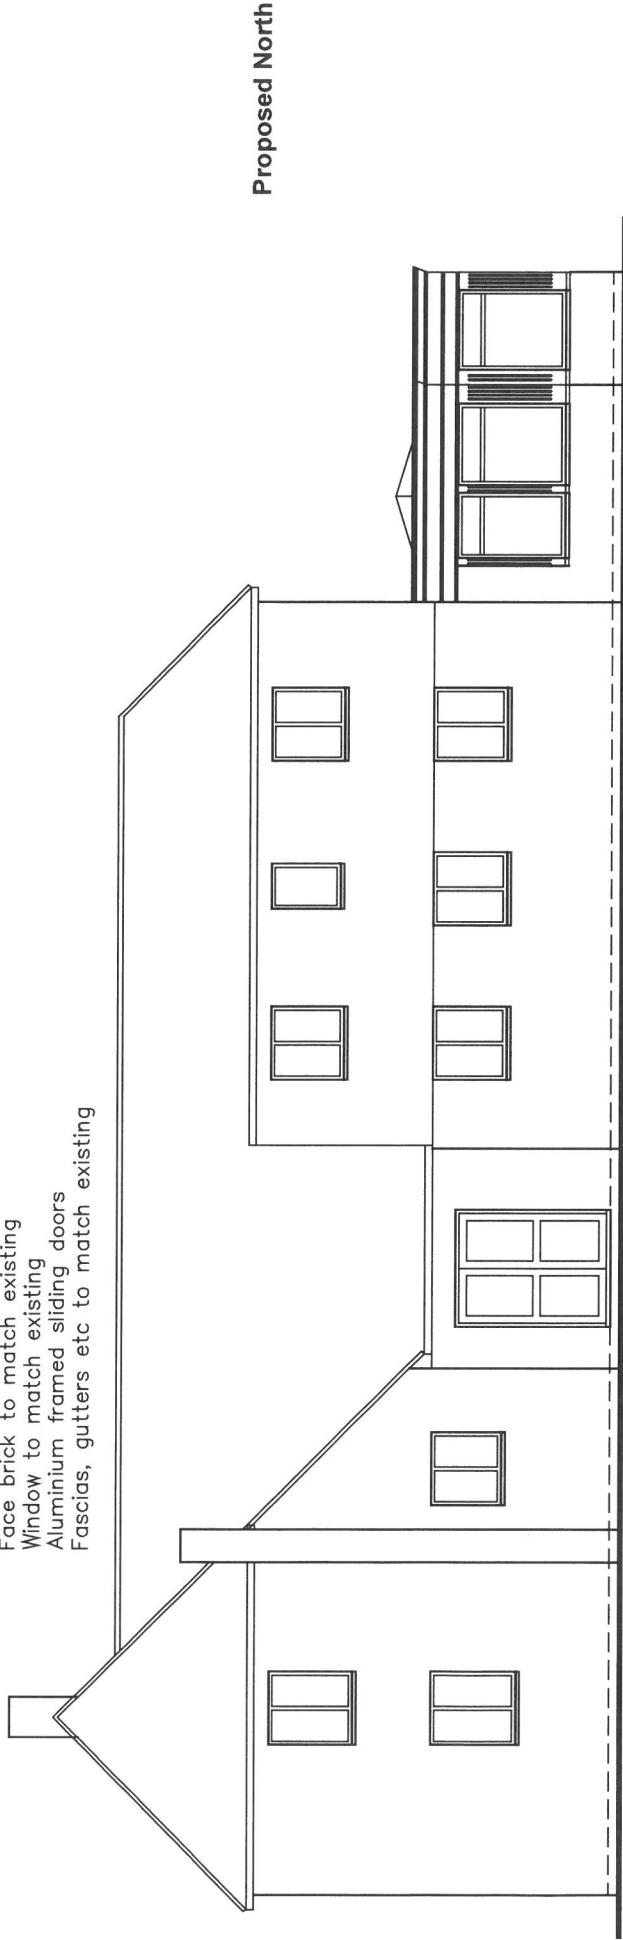

Amendments: –	
Bryceson Shaw Associates Surveyors and Designers 2 Wellesley Court, Fitzalan Road, Littlehampton, West Sussex BN17 5JW Tel. & Fax 01903 734381 Mobile: 07889 651301 E-mail: brycesonshaw@btinternet.com	
	
Project: Proposed Sun room; Tortington House, Tortington Lane, Arundel BN18 0BG	
Drawing: Proposed elevations	
For: Mr. Bradley	
Drawn: PKS	Date: February 2018
Scales: 1:100	No: 1052/01/06/A
To scale when printed on A3	

Painted double glazed hardwood
fenestration to conservatory with
aluminium framed lantern in roof