


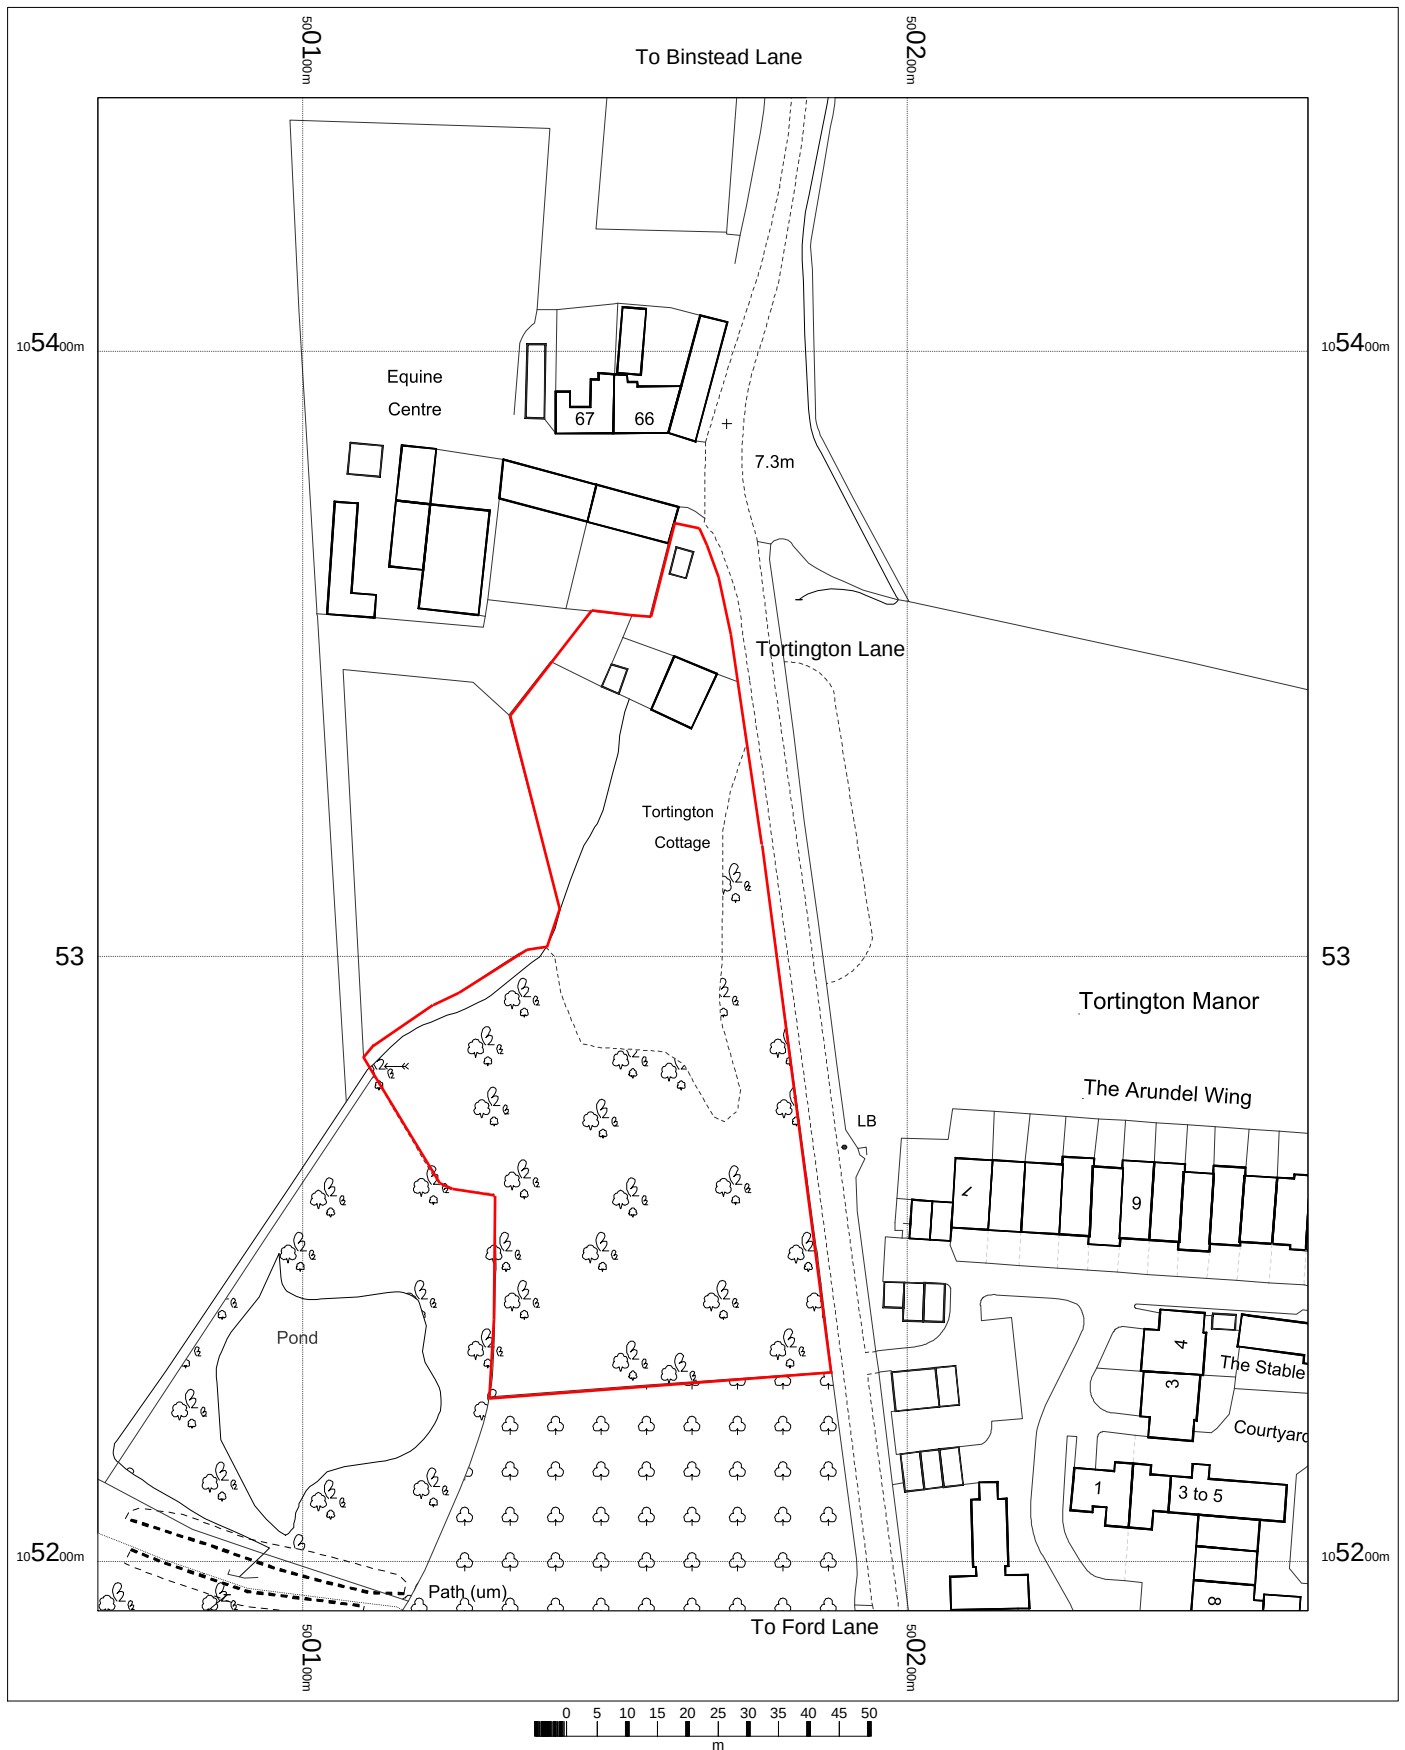


Tortington House,
Tortington Lane, Arundel
BN18 0BG
Ref.: 1052

OS Mastermap
08 August 2013, ID: CM-00249463
www.centremapslive.co.uk

1:1250 scale print at A4, Centre: 500166 E, 105317 N

©Crown Copyright. Licence no. 100019980

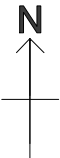

Surveyors and Designers

Building design
Planning
Surveys
Glazed structures



Bryceson Shaw Associates

Tel/Fax 01903 734381
E-mail brycesonshaw@btinternet.com

Mapping
sourced from

