



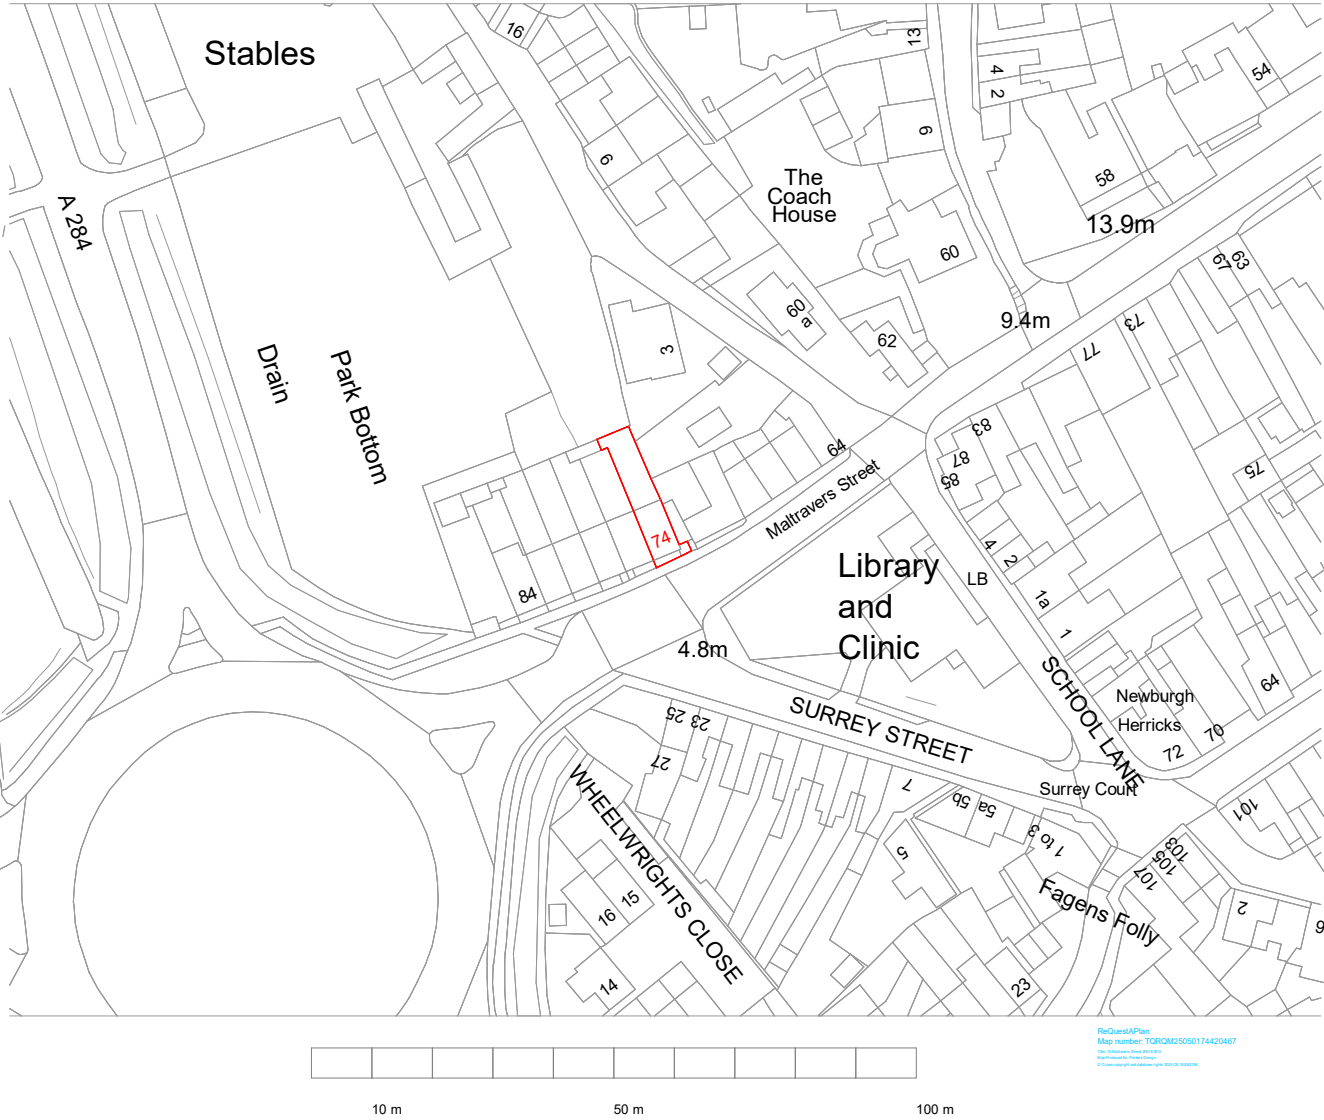

Location Plan

1:1250

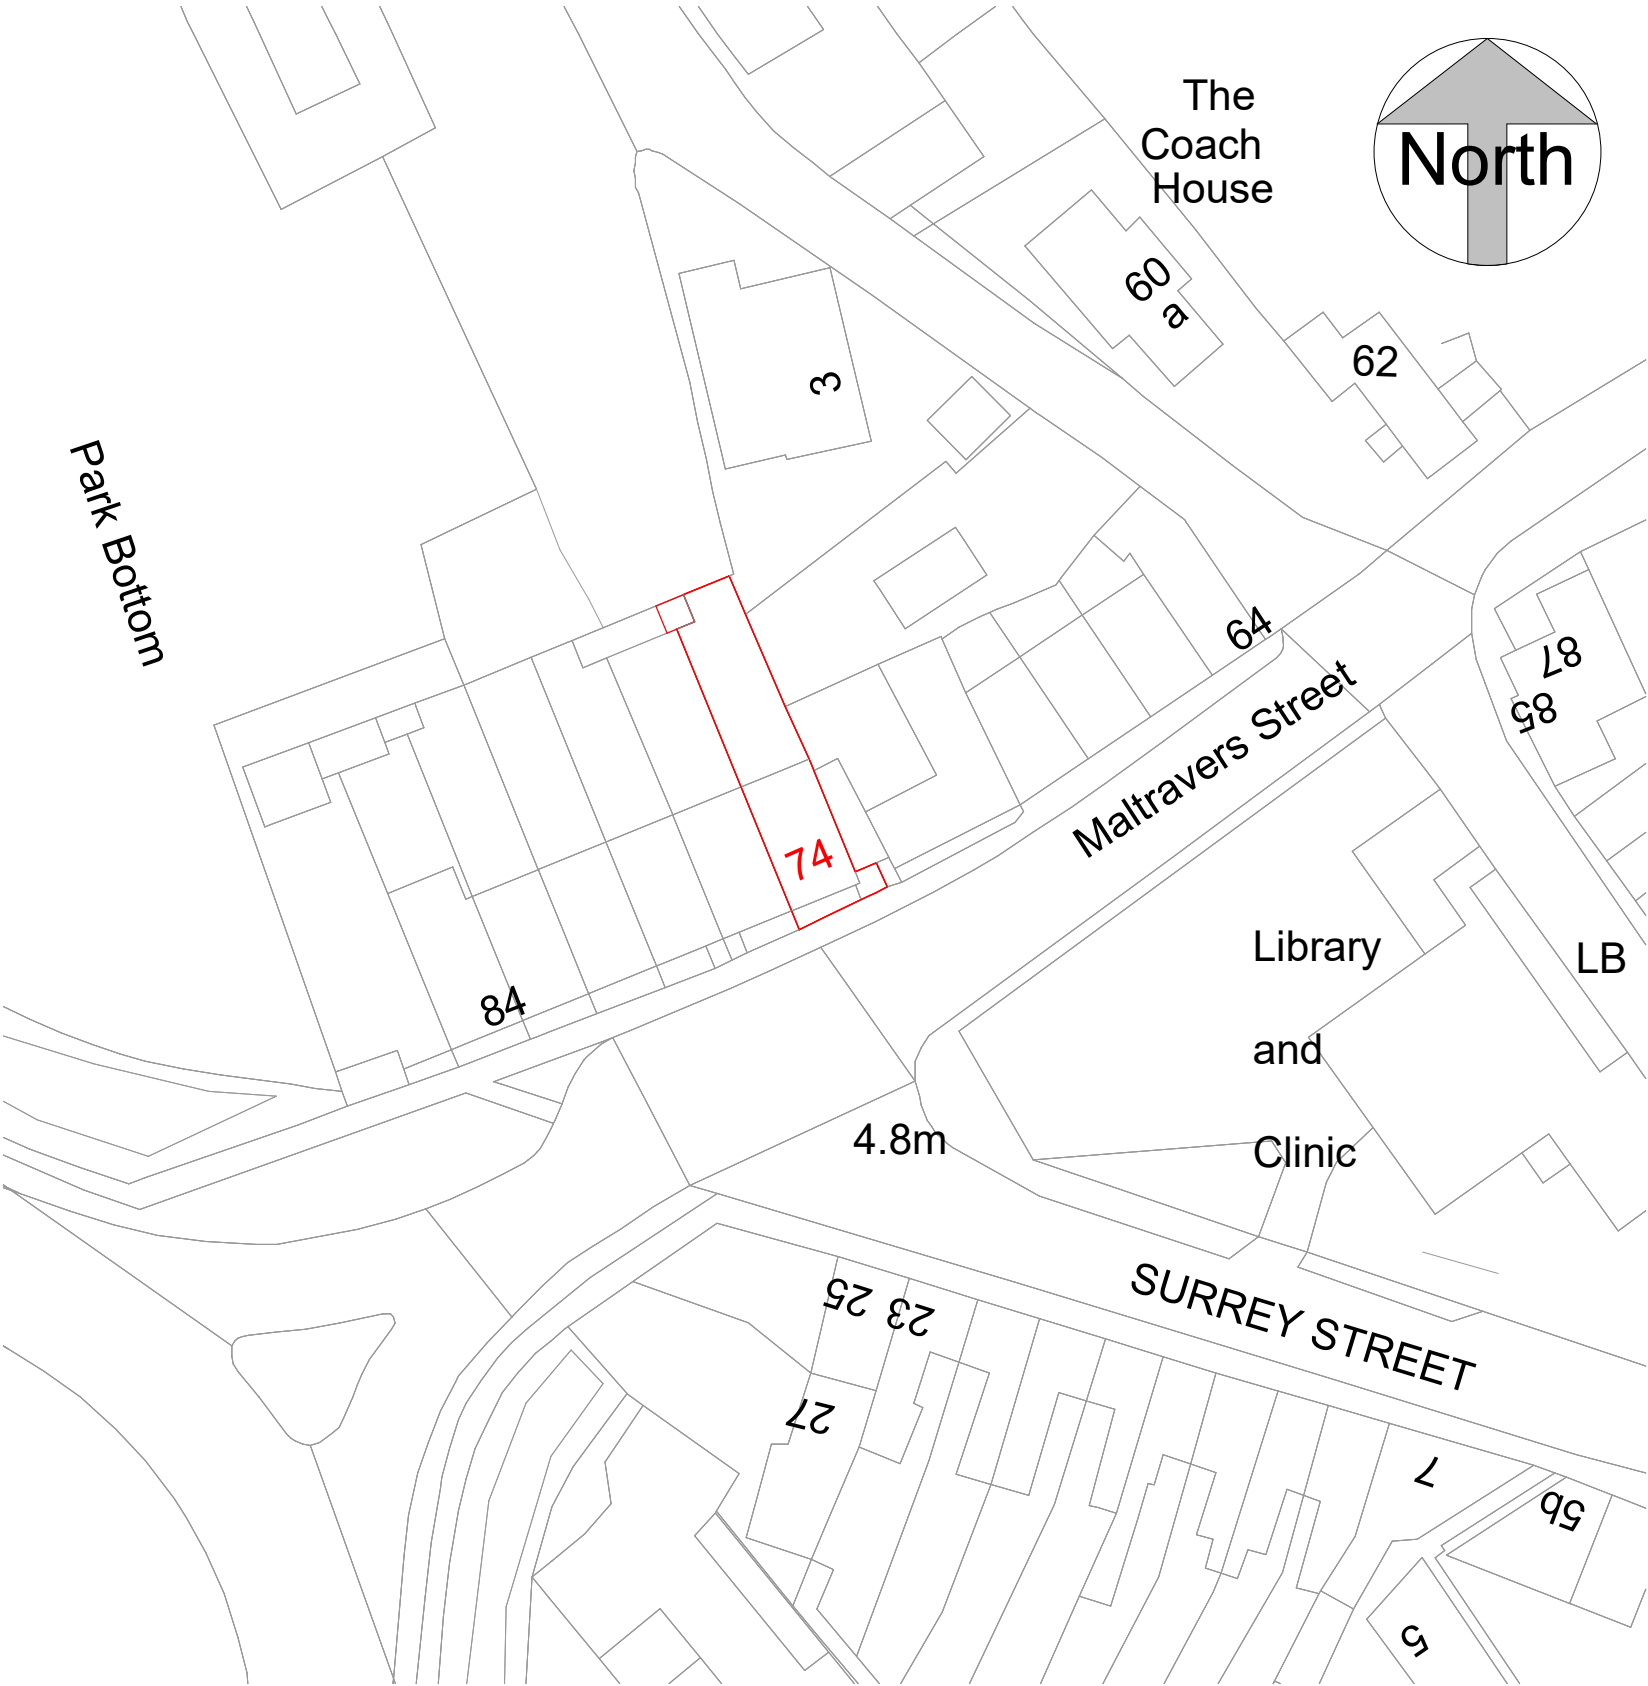

Block Plan

1:500



**parkers
design**

Parkers Design Limited - No.3 - PO9 6AH

www.parkersdesign.co.uk

info@parkersdesign.co.uk

Tel: 07776 008822

1:500		50
1:200		20
1:100		10
1:50		5

All measurement to be checked on site prior to any commenent

(C) Copyright of Parkers Design (Southern) Limited. Any reproduction of these drawings will require written authority from the copyright owner.

PROJECT	74 Maltravers Street BN18 9DS				CLIENT		Hope	
	SHEET	Date		Issue Date	Scale (@ A3)		As indicated	
		Drawn by		SW	DRAWING NUMBER		REV	
		Checked by		SR	P 0			