

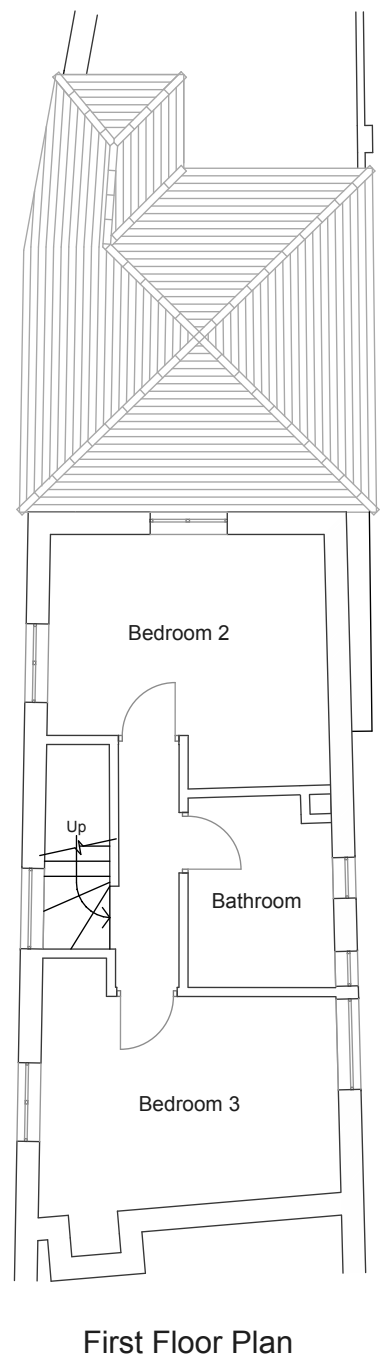


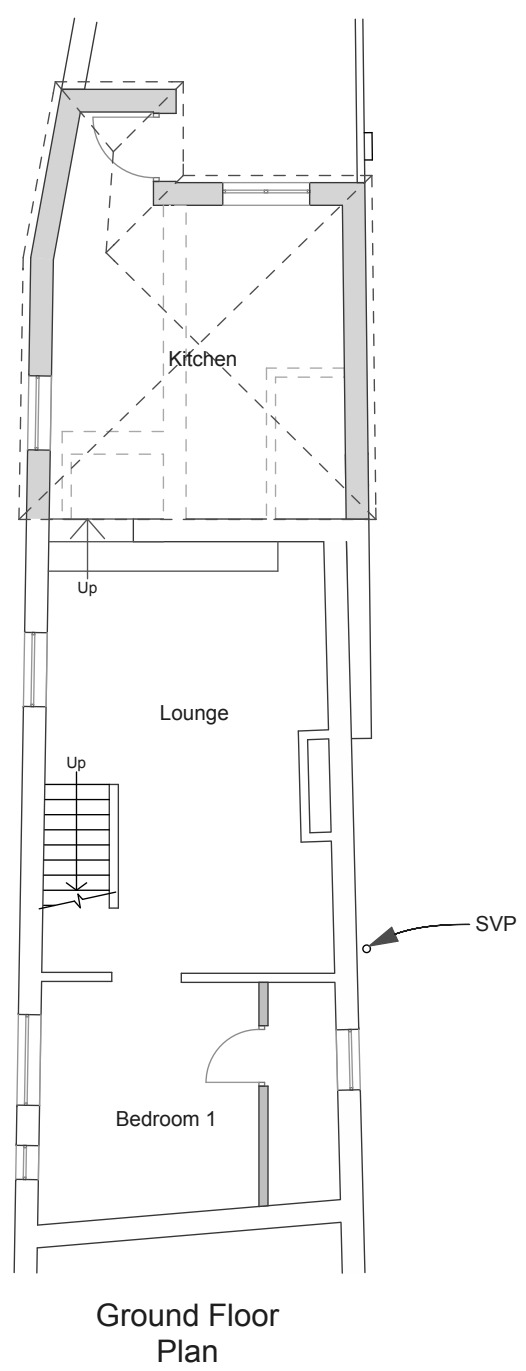

Revisions A Nov 10
Add arched window
and rendered panel

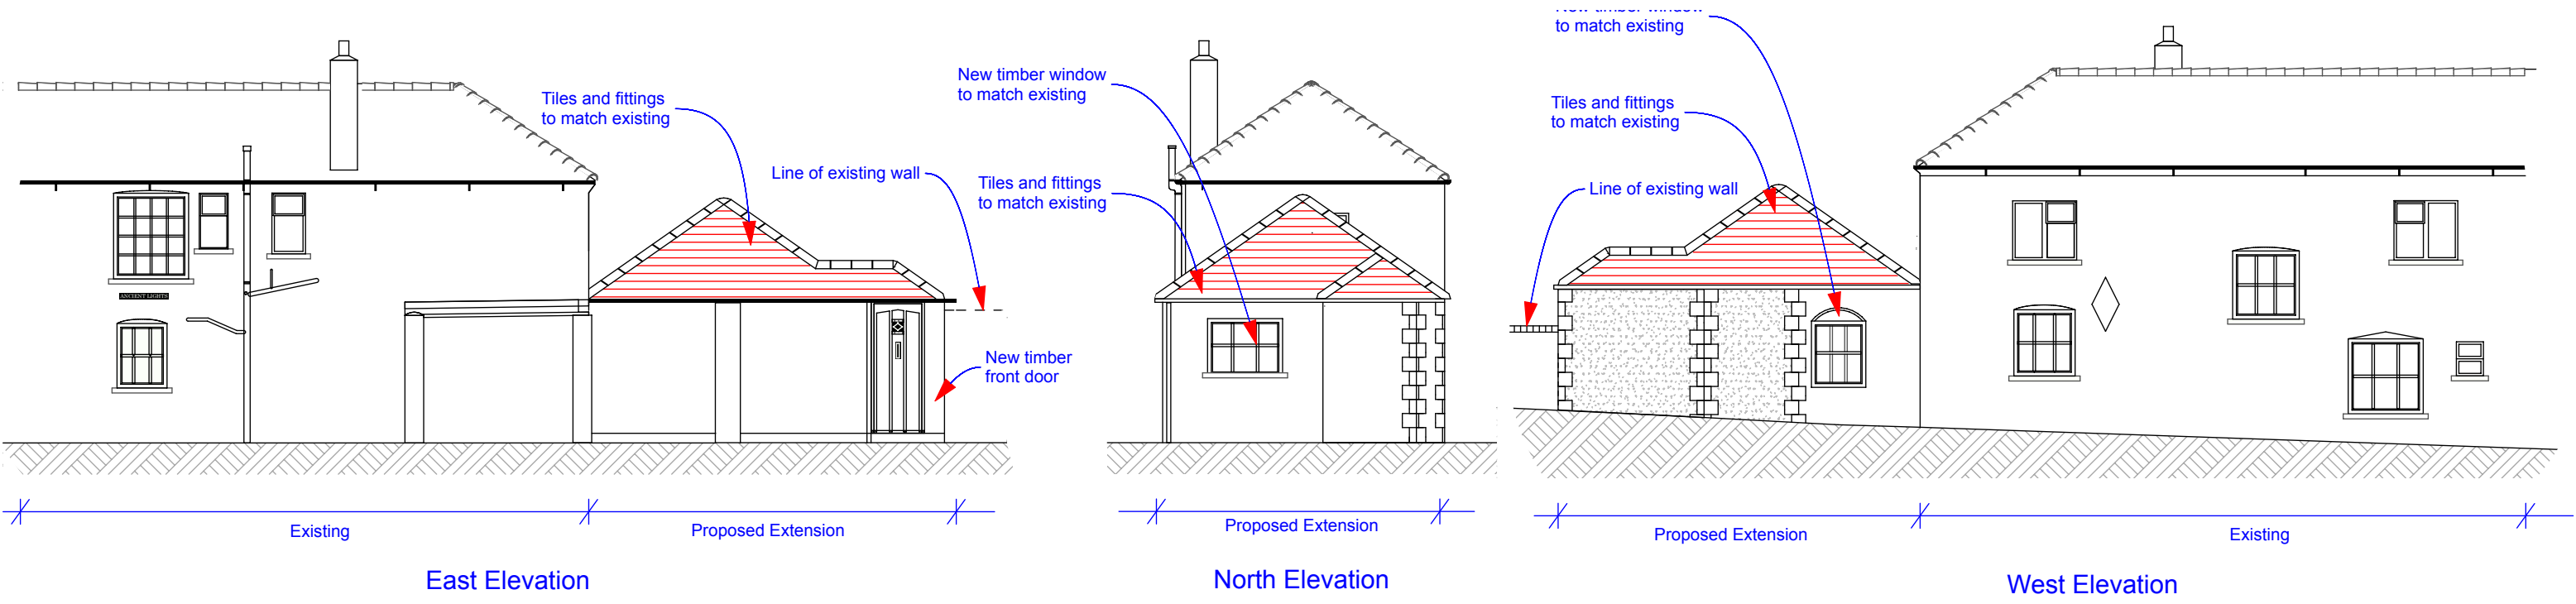

ANDREW FULLER ASSOCIATES

Chartered Surveyors

Norton Studio, School Lane
Arundel, West Sussex
BN18 9DR

tel: 01903 885444
fax: 01903 883111
email: mail@afuller.co.uk
www.andrewfuller.co.uk

Property	1 Brewery Hill		
Client	Mrs Rendina		
Drawing Name	Plans & Elevations Proposed		
Drawing Status	Planning		
Drawn by	DF	Date	Nov 10
Checked by		Date	
Drawing Scale	1:100 at A3		
Drawing No	Status	Revision	
10375/ 02		A	