



KEMP BARN, ARUNDEL

BLOCK PLAN - 1:500

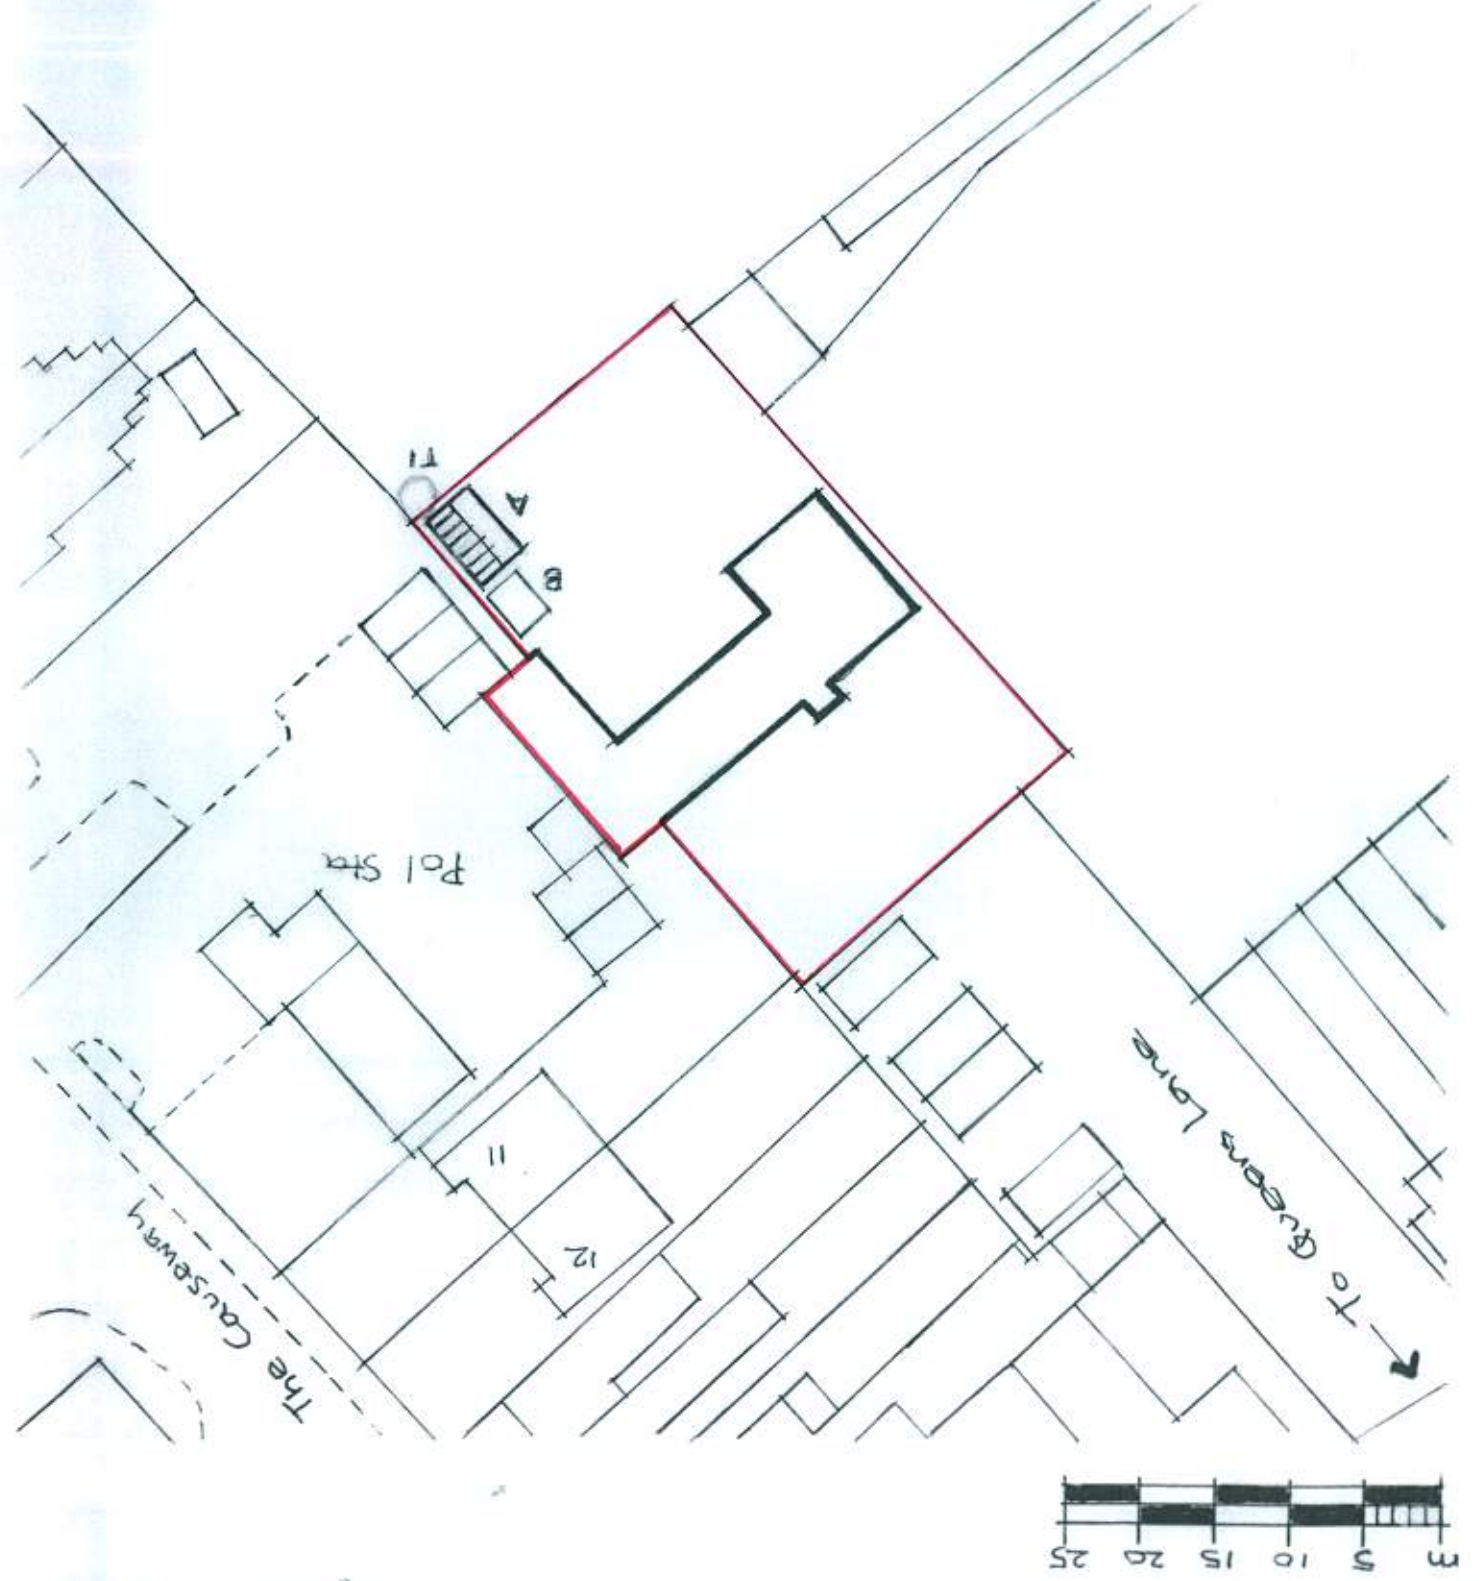

LOCATION PLAN - 1:1250

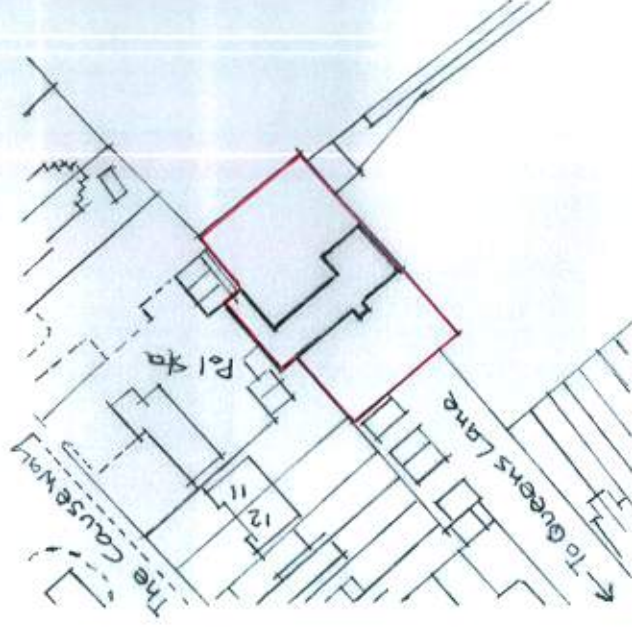

Dwg. no. KB/P/01

A - denotes proposed structure
B - denotes existing out-building

