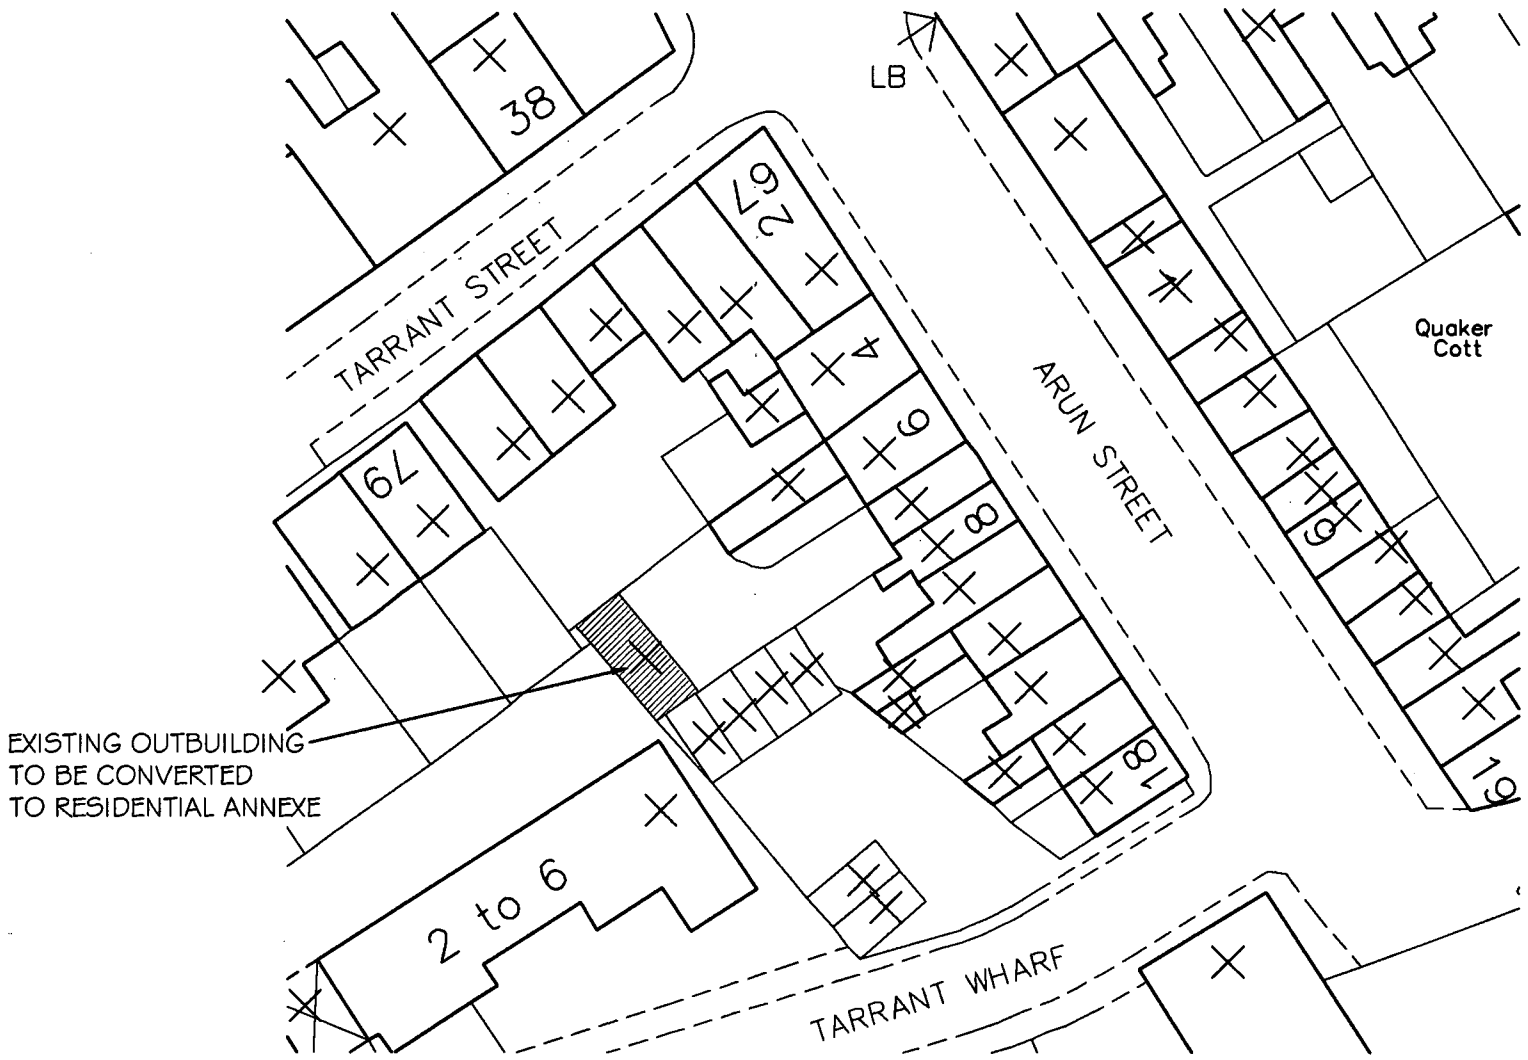



? Crown Copyright 2008. All rights reserved. Licence number 100020449

SITE LAYOUT PLAN 1:500

NOTES
WRITTEN DIMENSIONS TO BE TAKEN IN PREFERENCE TO SCALE, AND ARE TO BE CHECKED ON SITE PRIOR TO COMMENCING WORK.
THIS DRAWING IS TO BE READ IN CONJUNCTION WITH ALL OTHER DOCUMENTS RELATING TO THIS PROJECT.
ANY DISCREPANCIES ARE TO BE REFERRED IMMEDIATELY TO THE PROJECT DESIGNER.
THIS DRAWING IS COPYRIGHT, AND SHOULD NOT BE USED OR REPRODUCED WITHOUT PERMISSION.
IT IS THE CONTRACTOR'S RESPONSIBILITY TO ENSURE COMPLIANCE WITH THE BUILDING REGULATIONS.

THIS DRAWING IS ISSUED FOR PLANNING AND LISTED BUILDING APPLICATION PURPOSES ONLY AND IS NOT INTENDED FOR ANY OTHER USE

ARUN DISTRICT COUNCIL
[redacted]
RECEIVED

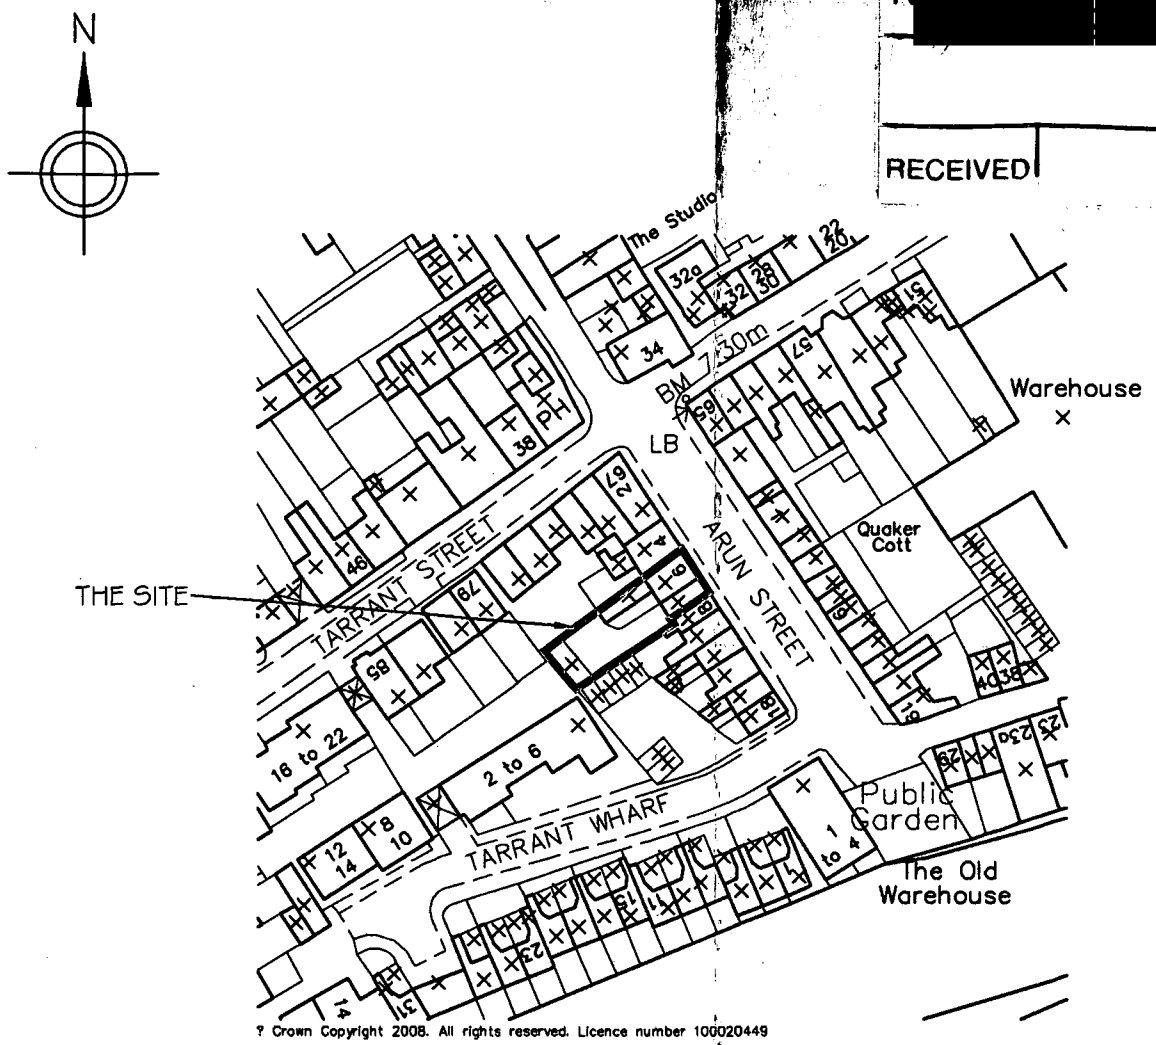

? Crown Copyright 2008. All rights reserved. Licence number 100020449

SITE LOCATION PLAN 1:1250

DRAWING TITLE
SITE LOCATION AND LAYOUT PLANS

CLIENT
MR & MRS P SMITH

PROJECT
6 ARUN STREET
ARUNDEL
WEST SUSSEX

DWG NO 128/03 REV.

SCALE
1:1250/
1:500 @A3

DRAWN BY
PLB

DATE
AUG 08

PHIL BROWN
(ARCHITECTURAL SERVICES) LTD
10 MANTLING ROAD
LITTLEHAMPTON
WEST SUSSEX
BN17 7DG
TEL/FAX 01903 715177

ARUN DISTRICT COUNCIL AB/133/08/ 22/09/2008