

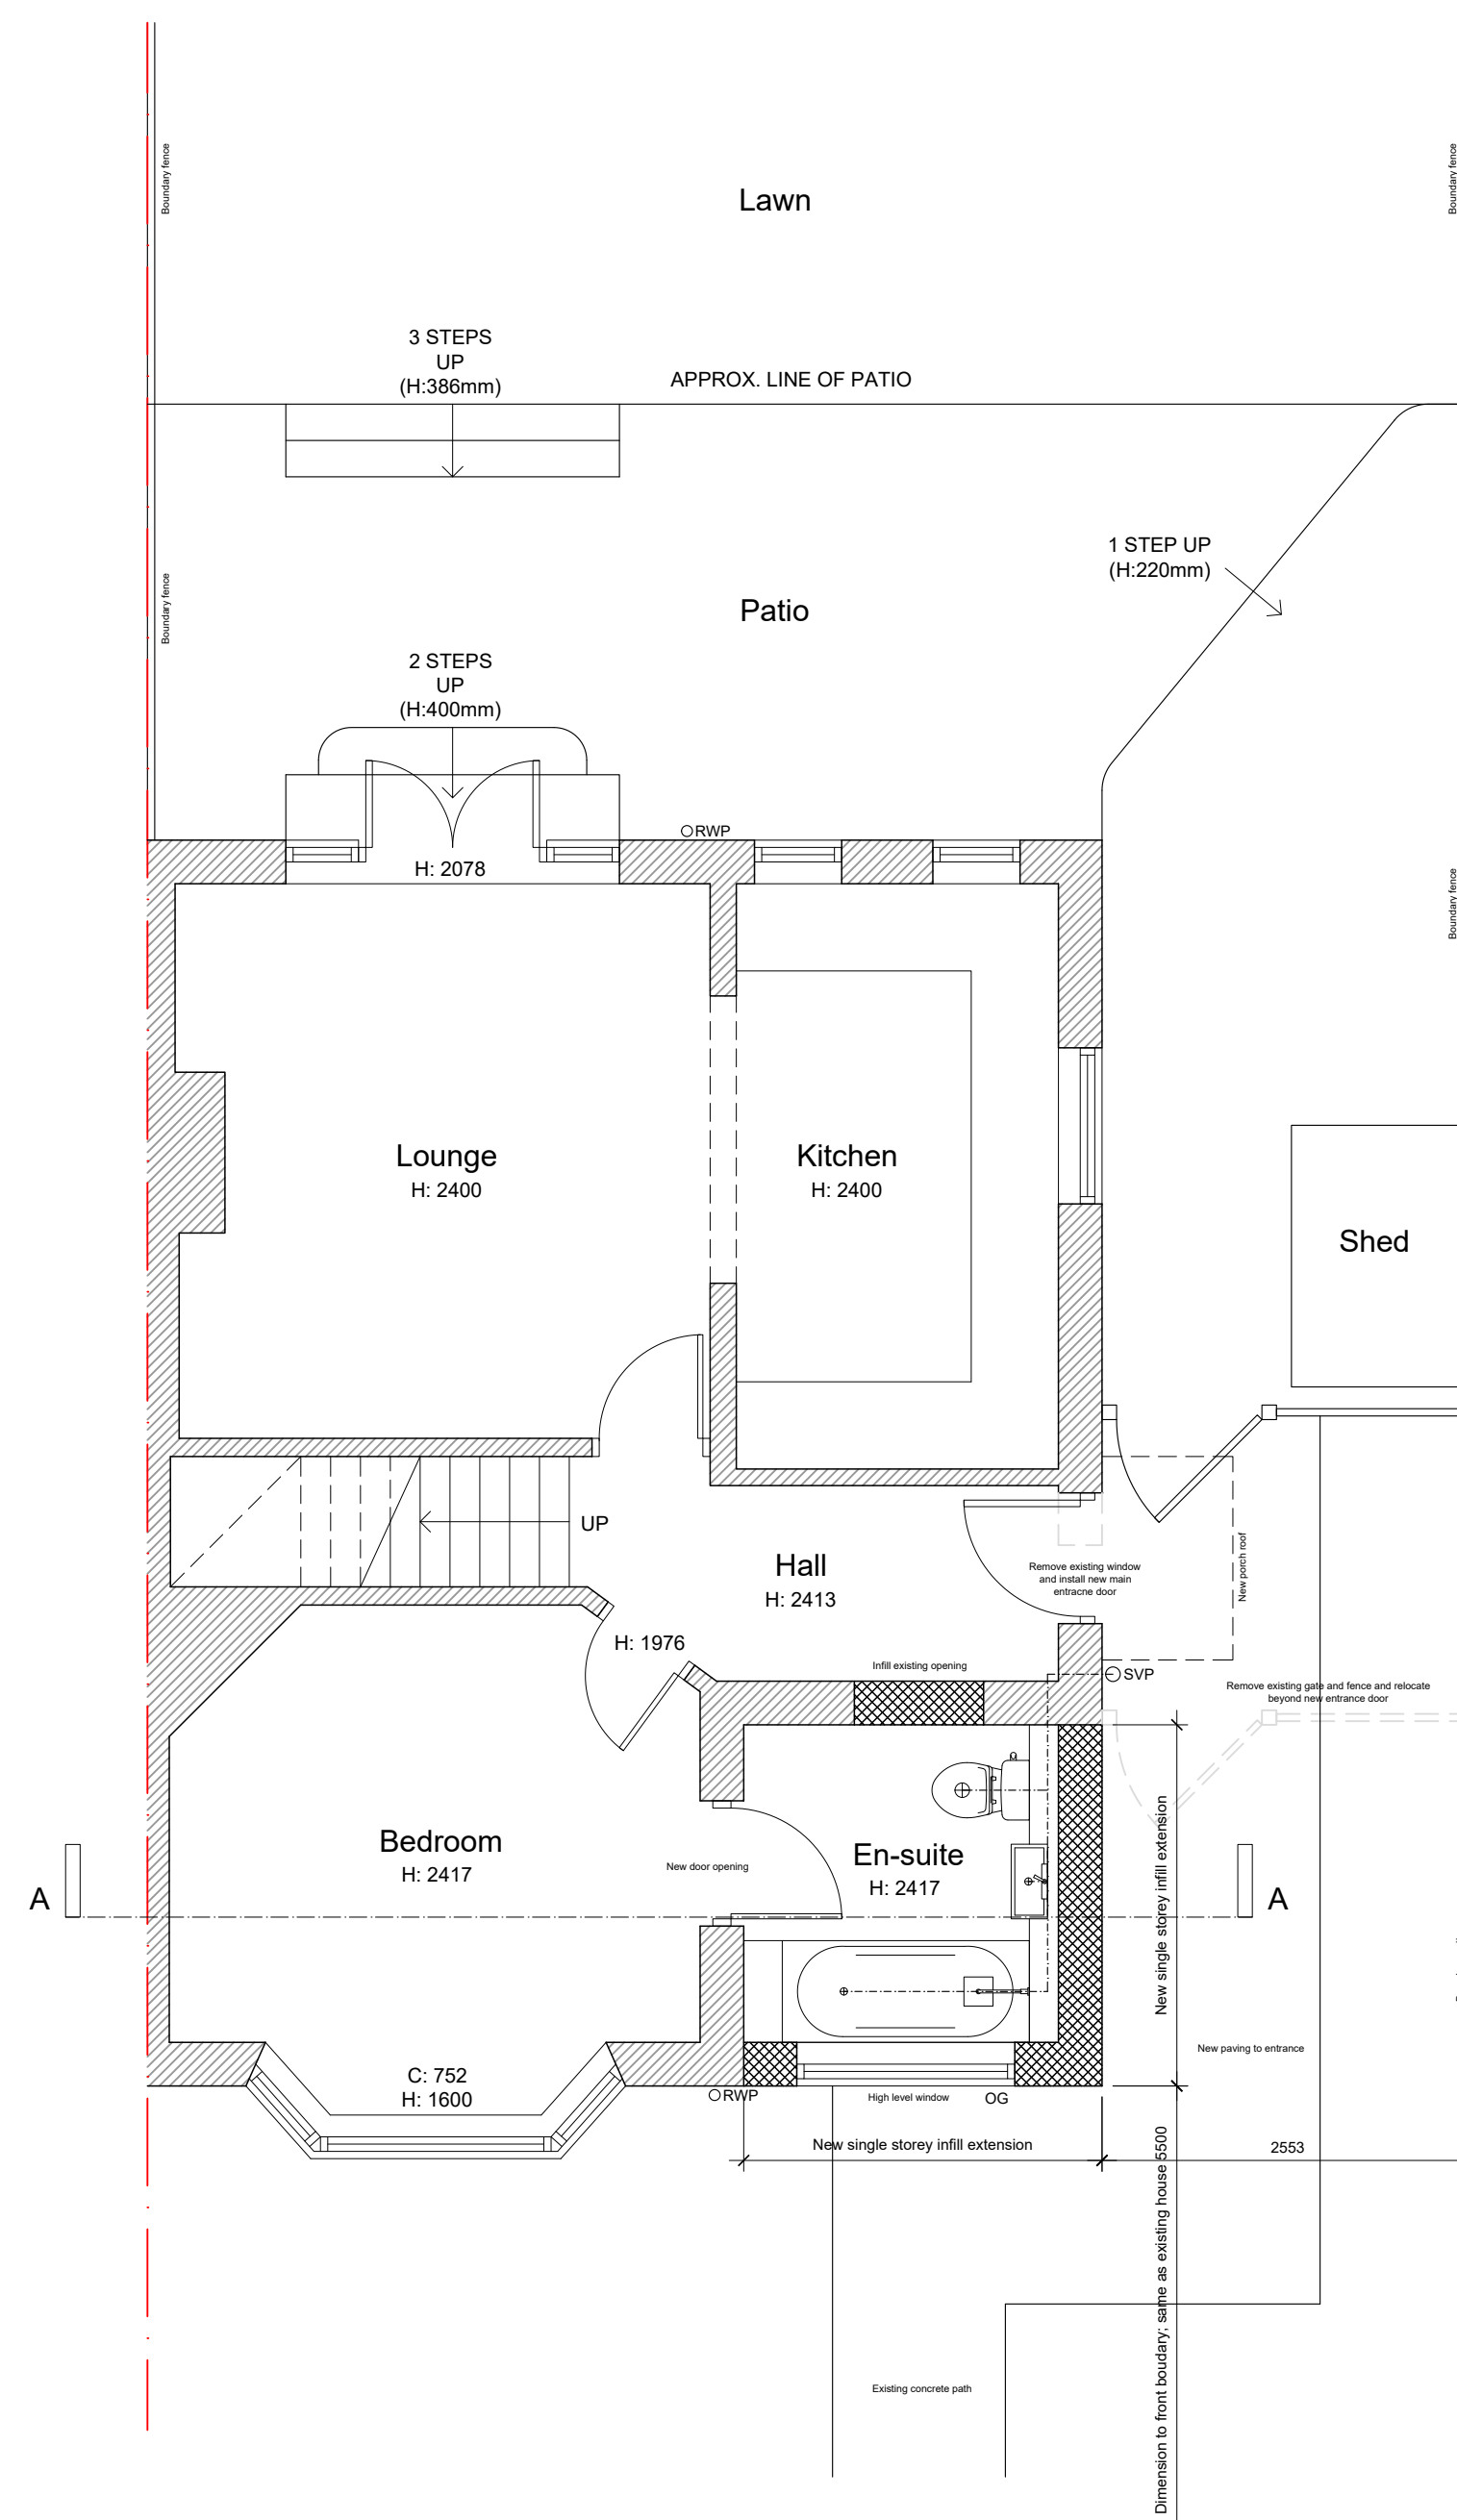
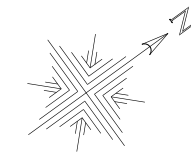


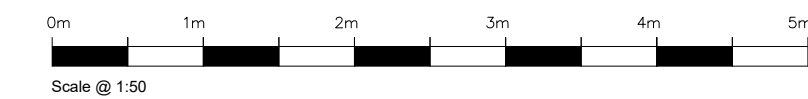

First floor not surveyed, unaffected by proposal

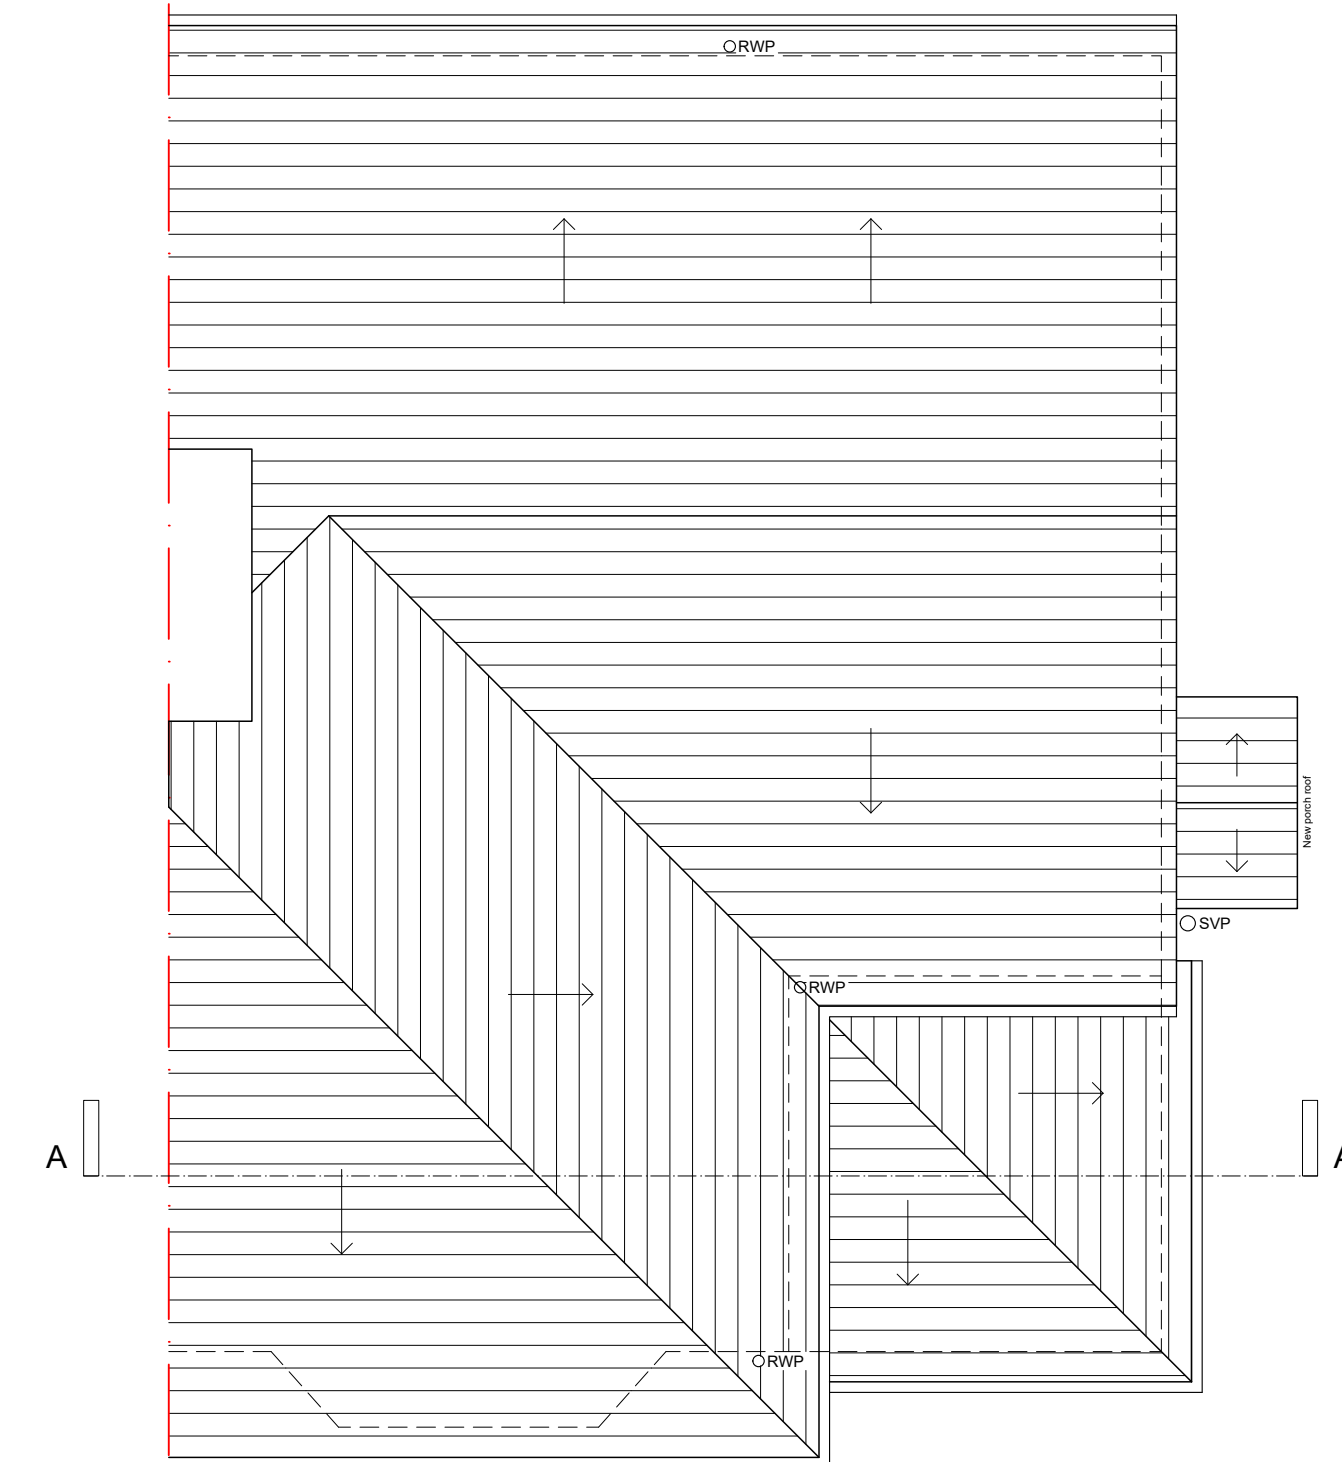

notes

All measurements are to be taken from site prior to the commencement of works.

LEGEND

- | | |
|---|---|
|  | Electrical distribution board |
|  | External gas meter |
|  | External electrical meter |
|  | Boiler |
|  | Boiler flue |
|  | SAT Satellite television aerial point |
|  | BT Telephone point |
|  | TV Television point |
|  | Mains operated heat detector |
|  | Mains operated smoke detector |
|  | Battery operated carbon-monoxide detector |
|  | Under-heat floor heating manifold |
|  | Radiator with thermostatic radiator valves |
|  | Mechanical extract fan 60l/s (kitchens/utility) |
|  | Mechanical extract fan 30l/s (bathrooms) |
|  | Roof/wall vent |
|  | Drainage gully |
|  | Rain water pipe |
|  | Soil vent pipe |
|  | Inspection chamber |
|  | Drainage runs |
|  | Electrical runs |
|  | Toughened glass |
|  | Obscured door |
|  | Cavity closer |
|  | Door self-closer |
|  | Fire door (30 mins) |
|  | Emergency egress |
|  | Air brick with telescopic vent |
|  | Lintel as per engineer's specification |
|  | Joist/rafter span |
|  | Direction of fall |

date	revision	description
13.12.2018	V1	Dimension added to boundary

project:
37 Priory Road
Arundel, West Sussex, BN18 9ET

client:
Chris Lawrie



45a Mayfield Avenue, Peacehaven, East Sussex, BN10 8RE
T: 01273 584174 M: 07747 144707
www.catarchitecturalservices.co.uk
claire.townsend@live.co.uk

title:
Proposed Plans & Proposed Block Plan

project no:	drawing no:	revision:
2018/014	03	V1

date: 26.11.2018 scale: 1:500/50 @ A1 drawn: CT

drawing status:
PLANNING