


Block Plan - 11 Wheelwrights Close, Arundel, BN18 9TA

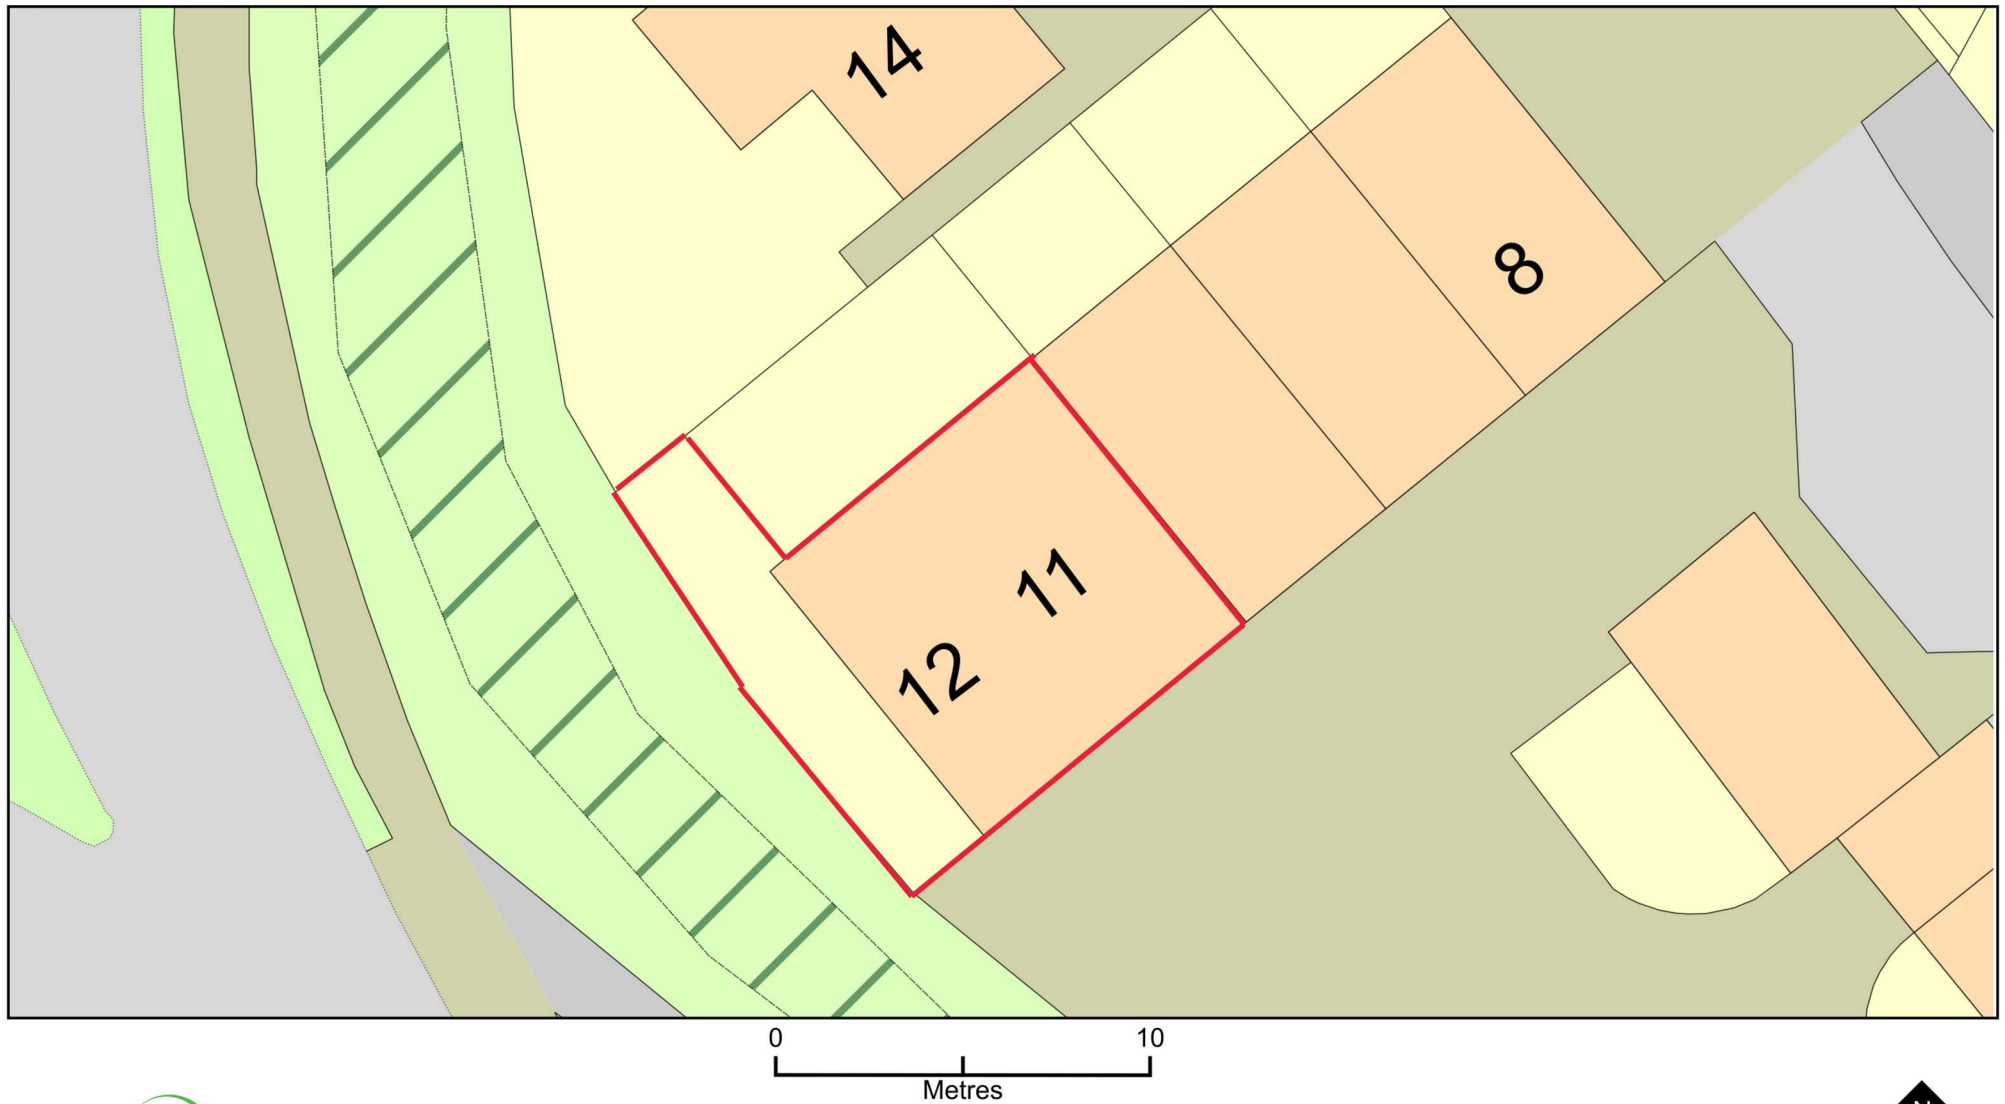

Plan Produced for: Kevin McNeil

Date Produced: 15 Nov 2021

Plan Reference Number: TQRQM21319122215208

Scale: 1:200 @ A4

© Crown copyright and database rights 2021 OS 100042766