


Location Plan - 11 Wheelwrights Close Arundel, BN18 9TA

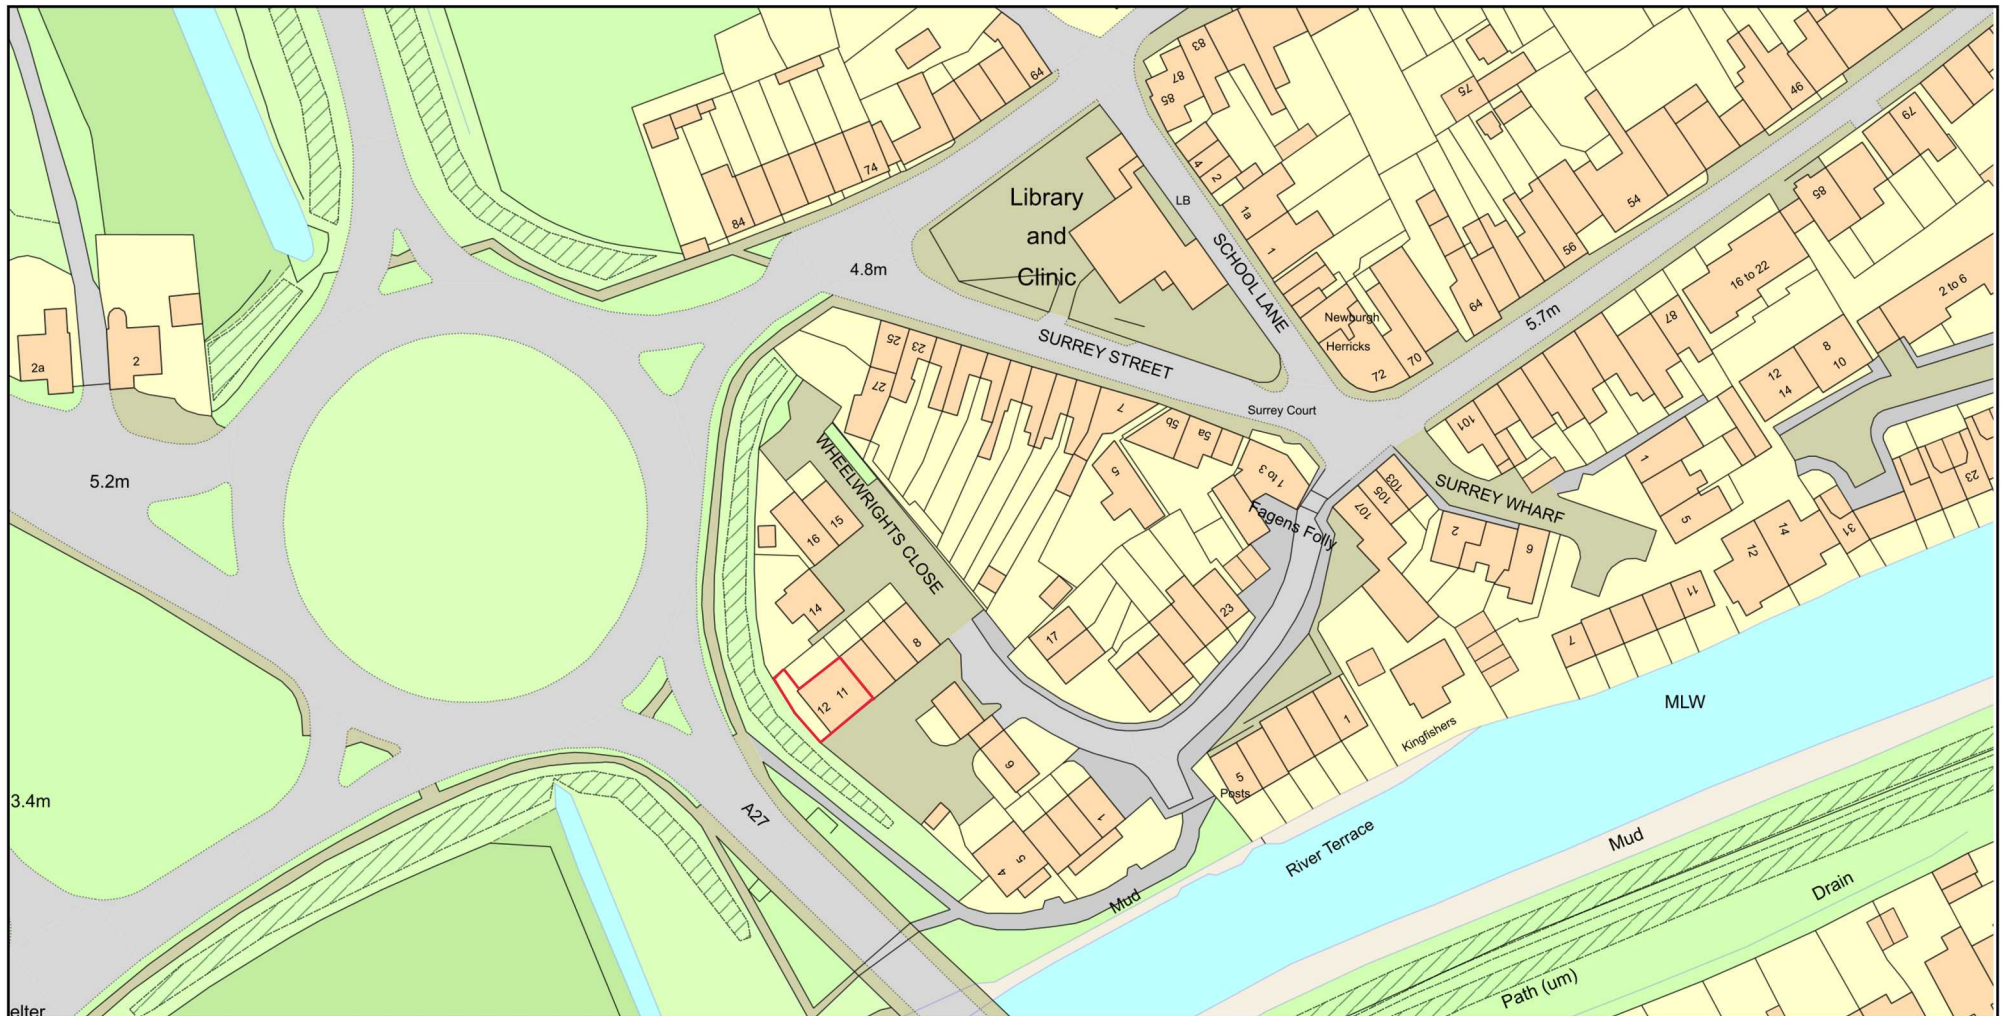

0 50
Metres



Plan Produced for: Kevin McNeil

Date Produced: 15 Nov 2021

Plan Reference Number: TQRQM21319121056791

Scale: 1:1250 @ A4

© Crown copyright and database rights 2021 OS 100042766