




HOUSE PLANS & ELEVATIONS

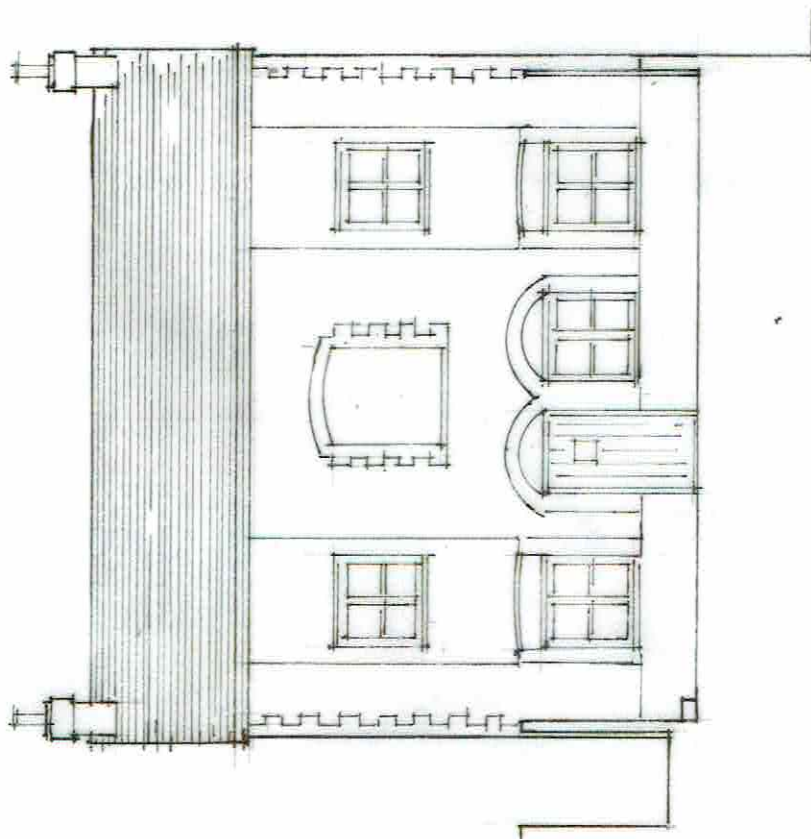


FRONT YARD ELEVATION

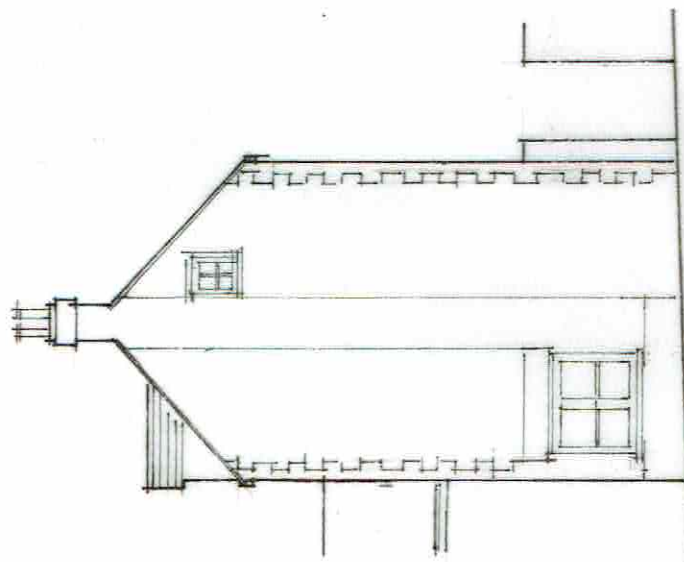


PASSAGE ELEVATION

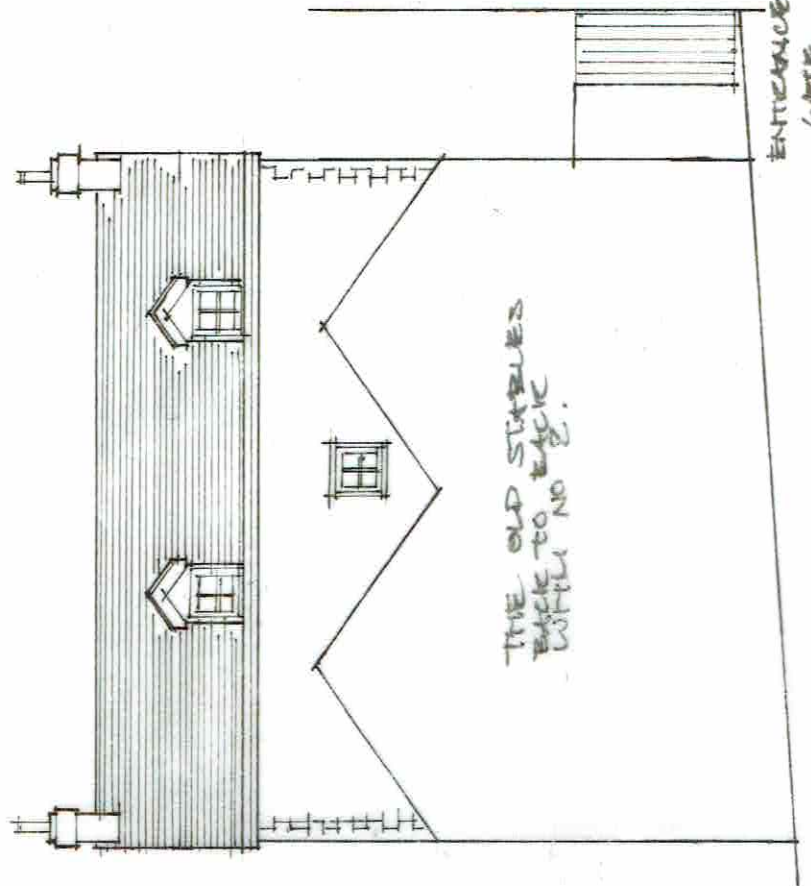


STREET ELEVATION

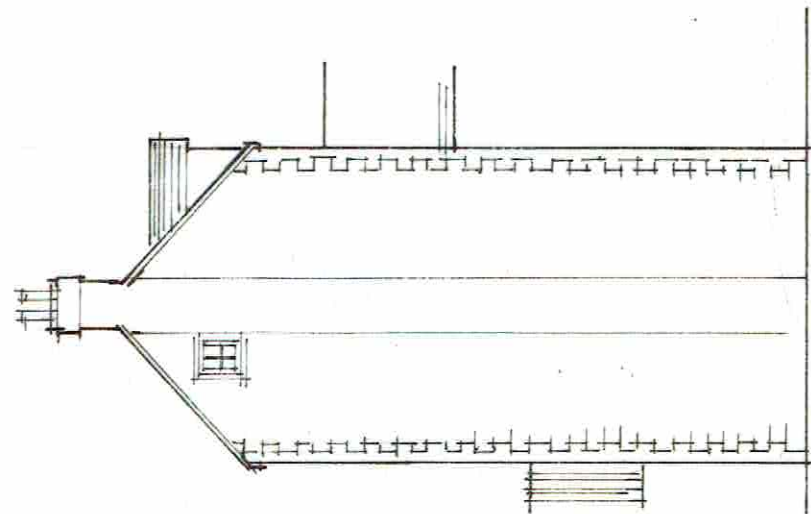


SIDE ELEVATION

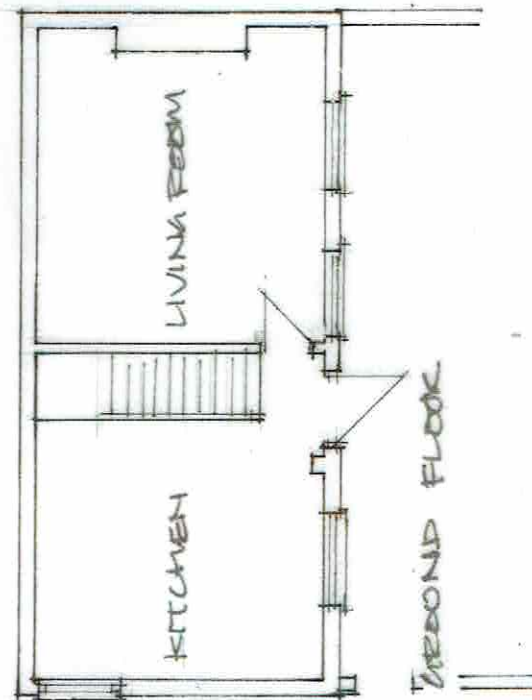

FIRST FLOOR

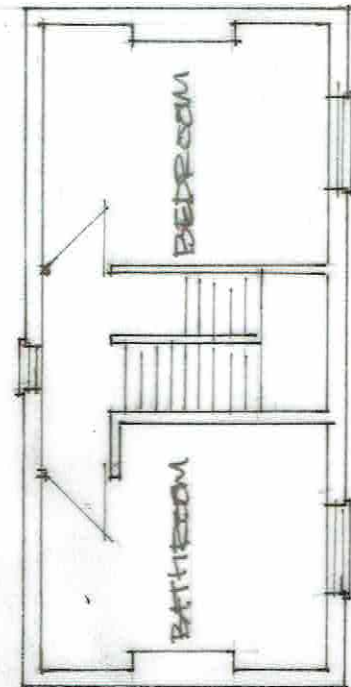

SECOND FLOOR

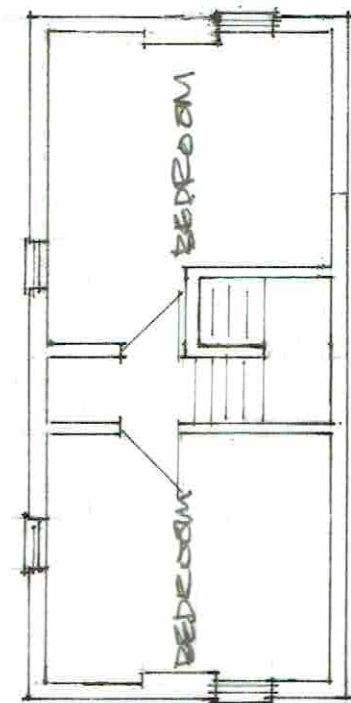

SECOND FLOOR

MARY BAYFORD

2 KINGS ARMS HILL
ARUNDEL
WEST SUSSEX
BN18 9ET

DRG NO MB/1118/PA/LBC/02

SCALE 1:100

QUANTRILL DESIGN

19 WEST HAYE ROAD
HAYLING ISLAND
HANTS
PO11 9RN

01292 464268

jquantrill@gmail.com

NOVEMBER 2012 JKL