
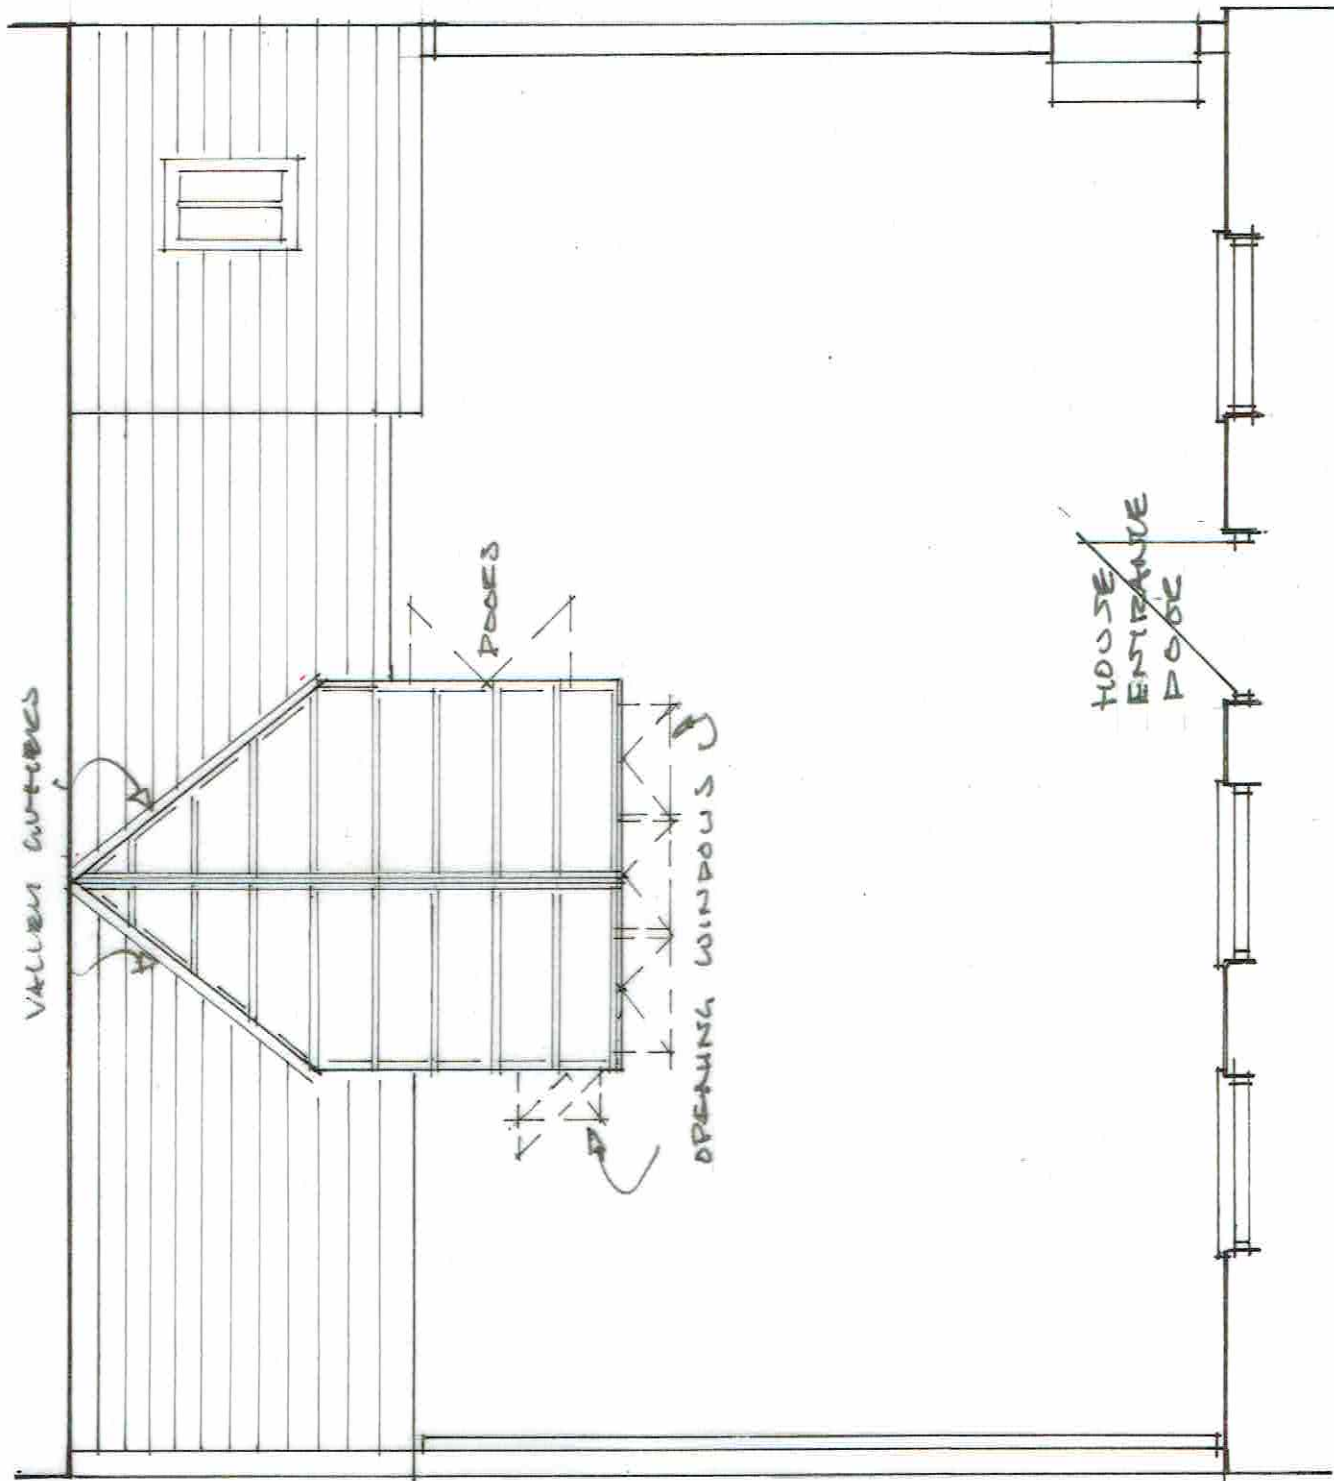
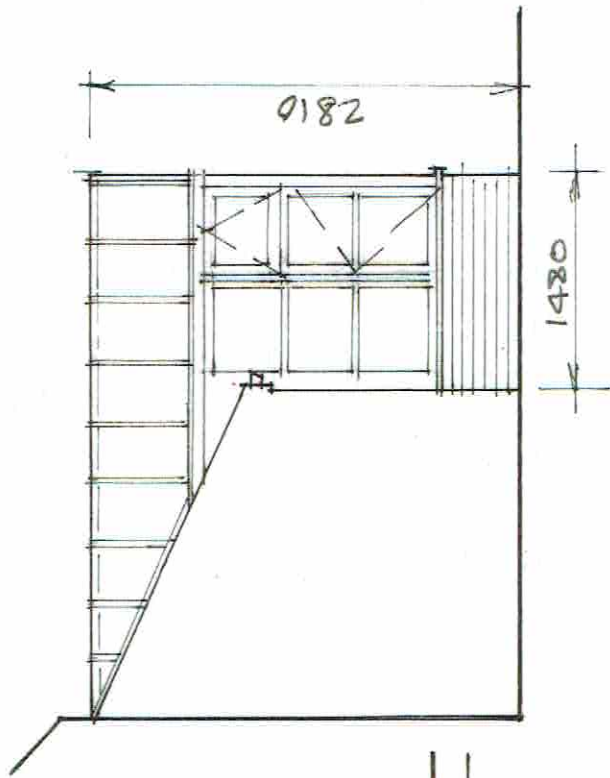
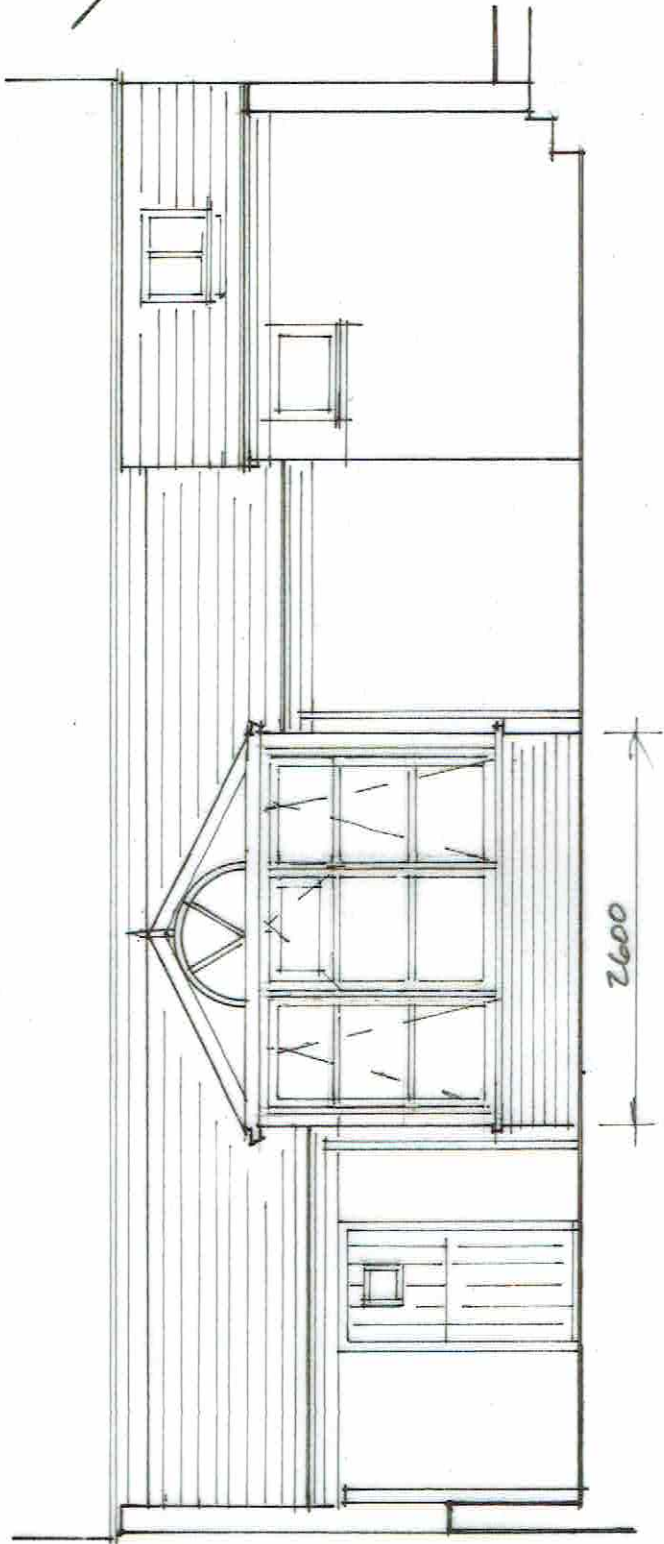


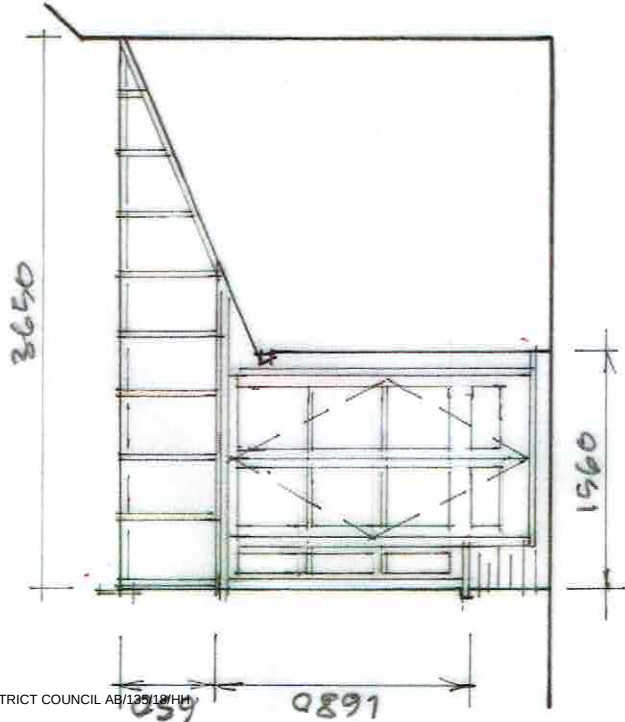

A DRAWING TO KINGS ARMS HILL

KING'S ARMS
PUBLIC HOUSE

EXISTING PLAN & ELEVATIONS
OF CONSERVATORY &
OUTBUILDINGS
MARY BAYFORD
2 KING'S ARMS HILL
ARONDEL
WEST SUSSEX
BN18 9ET
BRG NO MB/1118/PA/LEC/03
NOVEMBER 2018 JR.

QUANTRILL DESIGN
19 WEST HAVRE ROAD
HAYLING ISLAND
NANTS
PO11 0RN
janquantrill@gmail.com
02392 464268
SCALE 1:50