
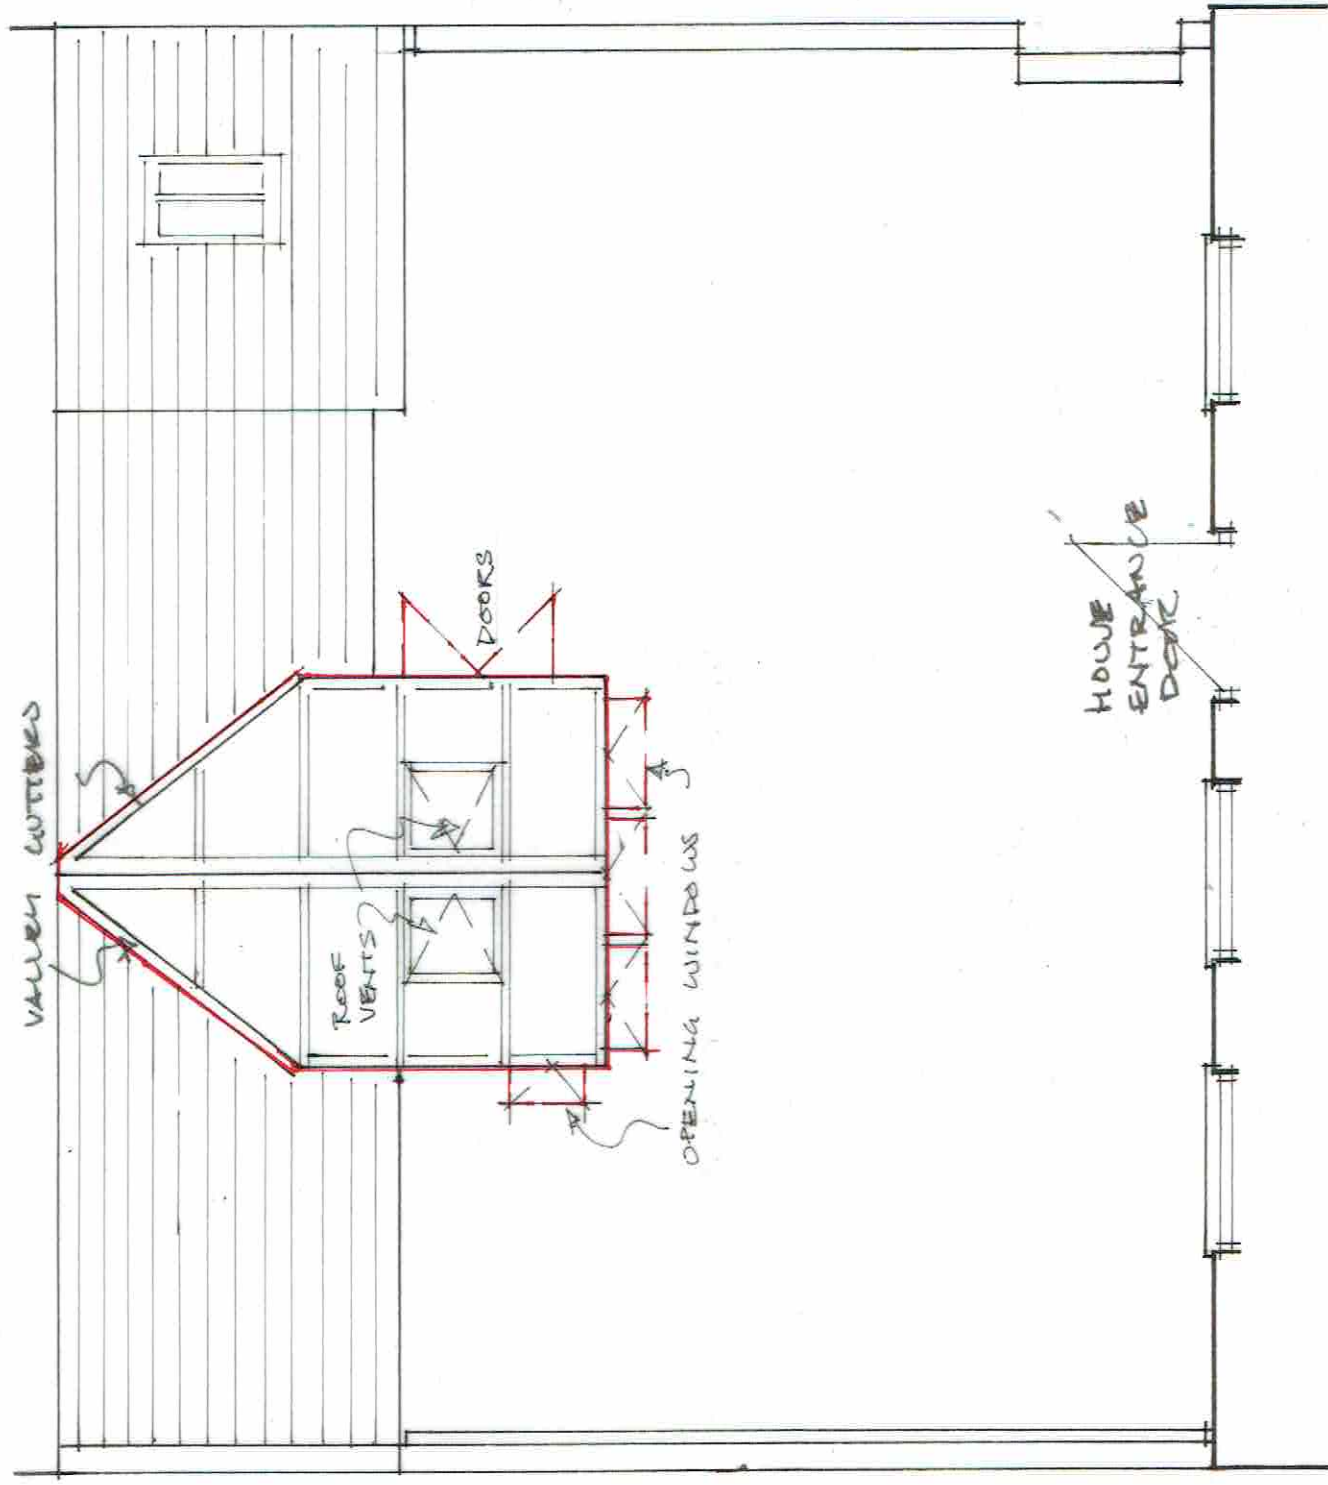
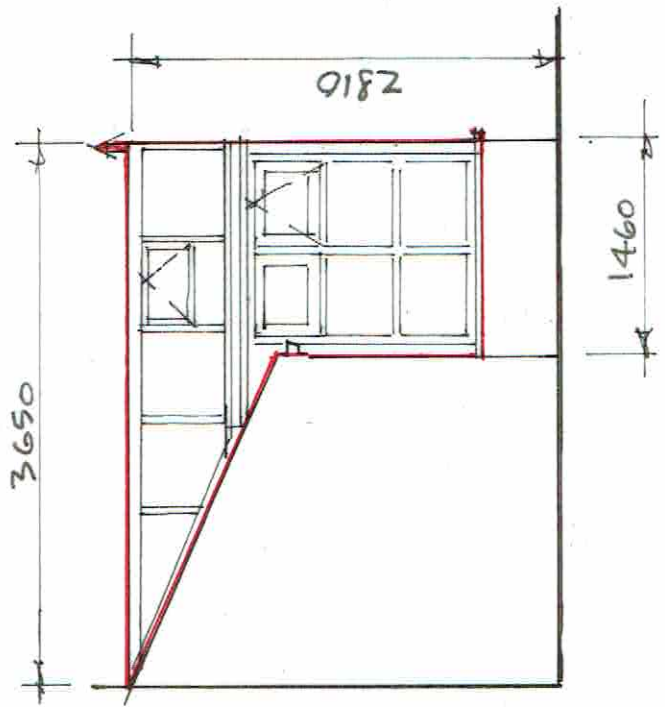
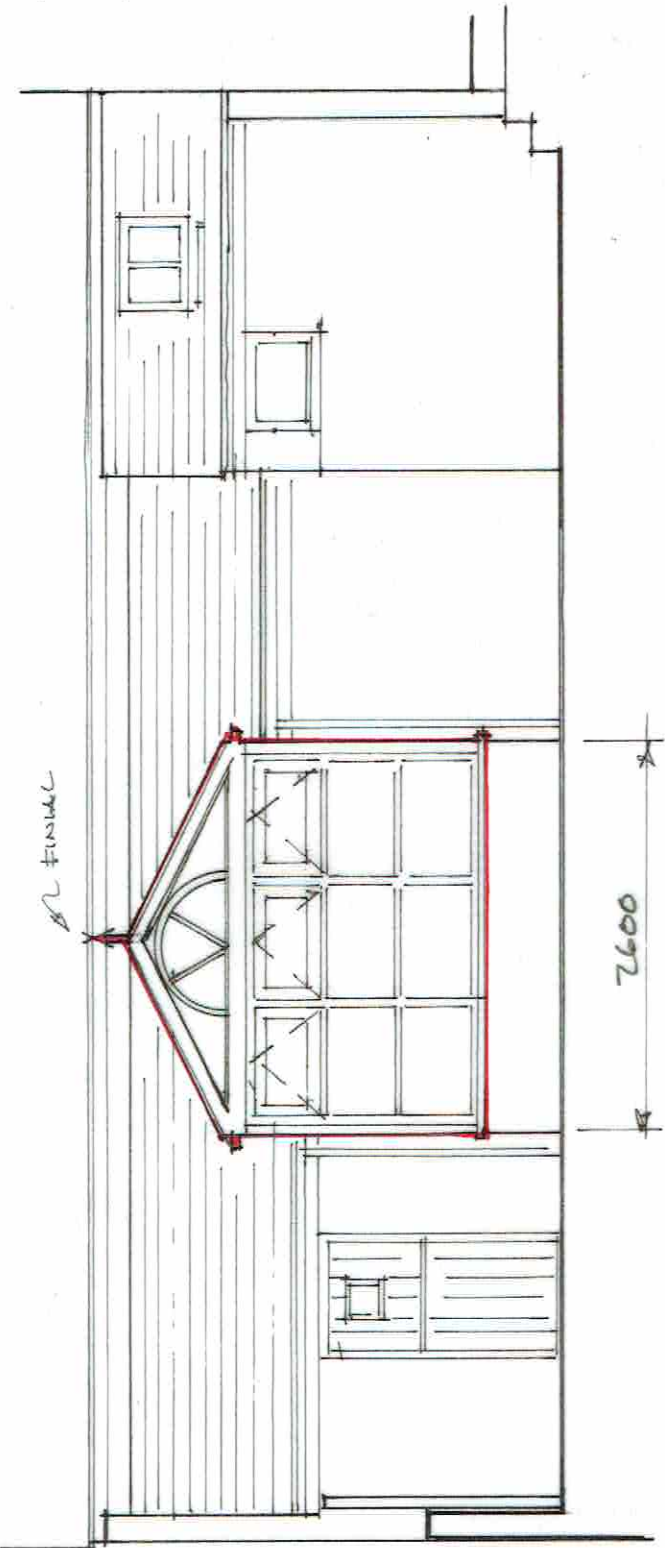


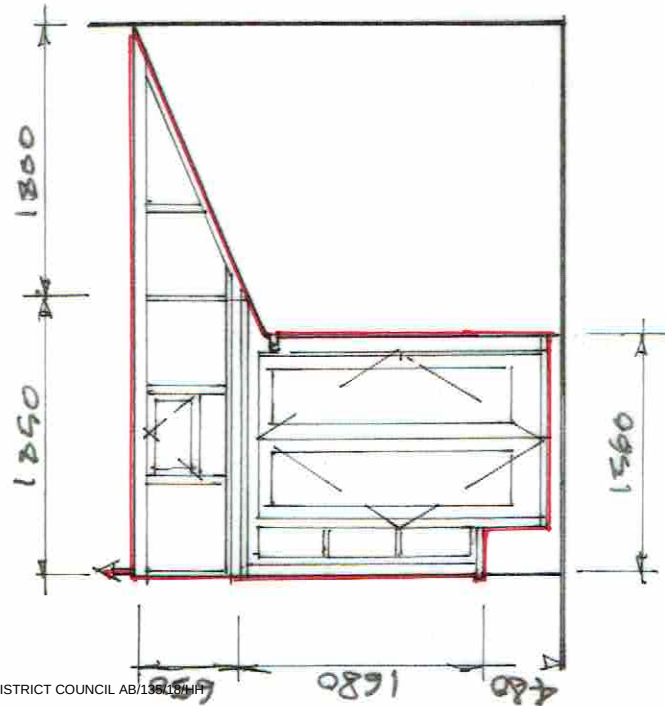

↑ FACING TO KING ARMS HILL

↑ KING ARMS PUBLIC HOUSE

HOUSE
ENTRANCE
DOOR

PROPOSED PLAN & ELEVATIONS
OF CONSERVATORY

MARY BAYFORD
2 KING ARMS HILL
ARUNDEL
WEST SUSSEX
BN18 9BT

DEA NO MB/1118/PA/0004
NOVEMBER 2018

QUAYTRILL DESIGN
19 WEST HAYE ROAD
HAYLING ISLAND
NORFOLK
PO11 9RN

janquanthill@gmail.com
0239244268

SCALE 1:50