



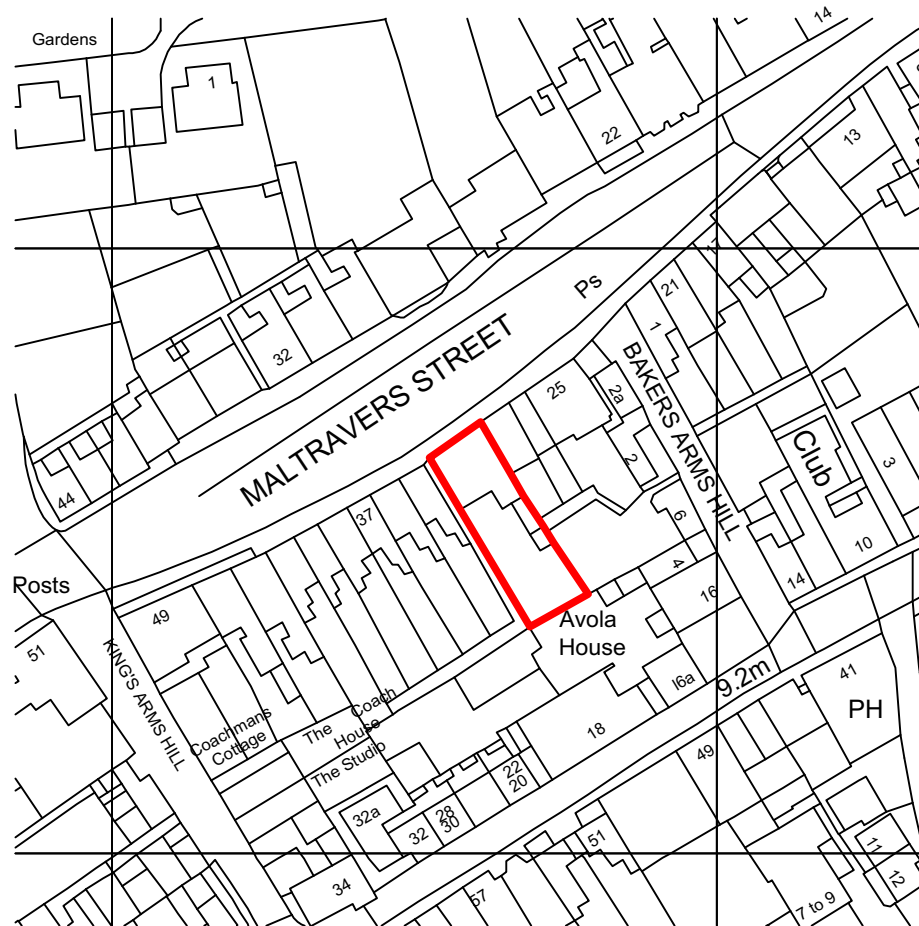


Crown Copyright and database rights 2019. OS 100031961 National Map Centre

1 Site Location Plan
Scale: 1:1250

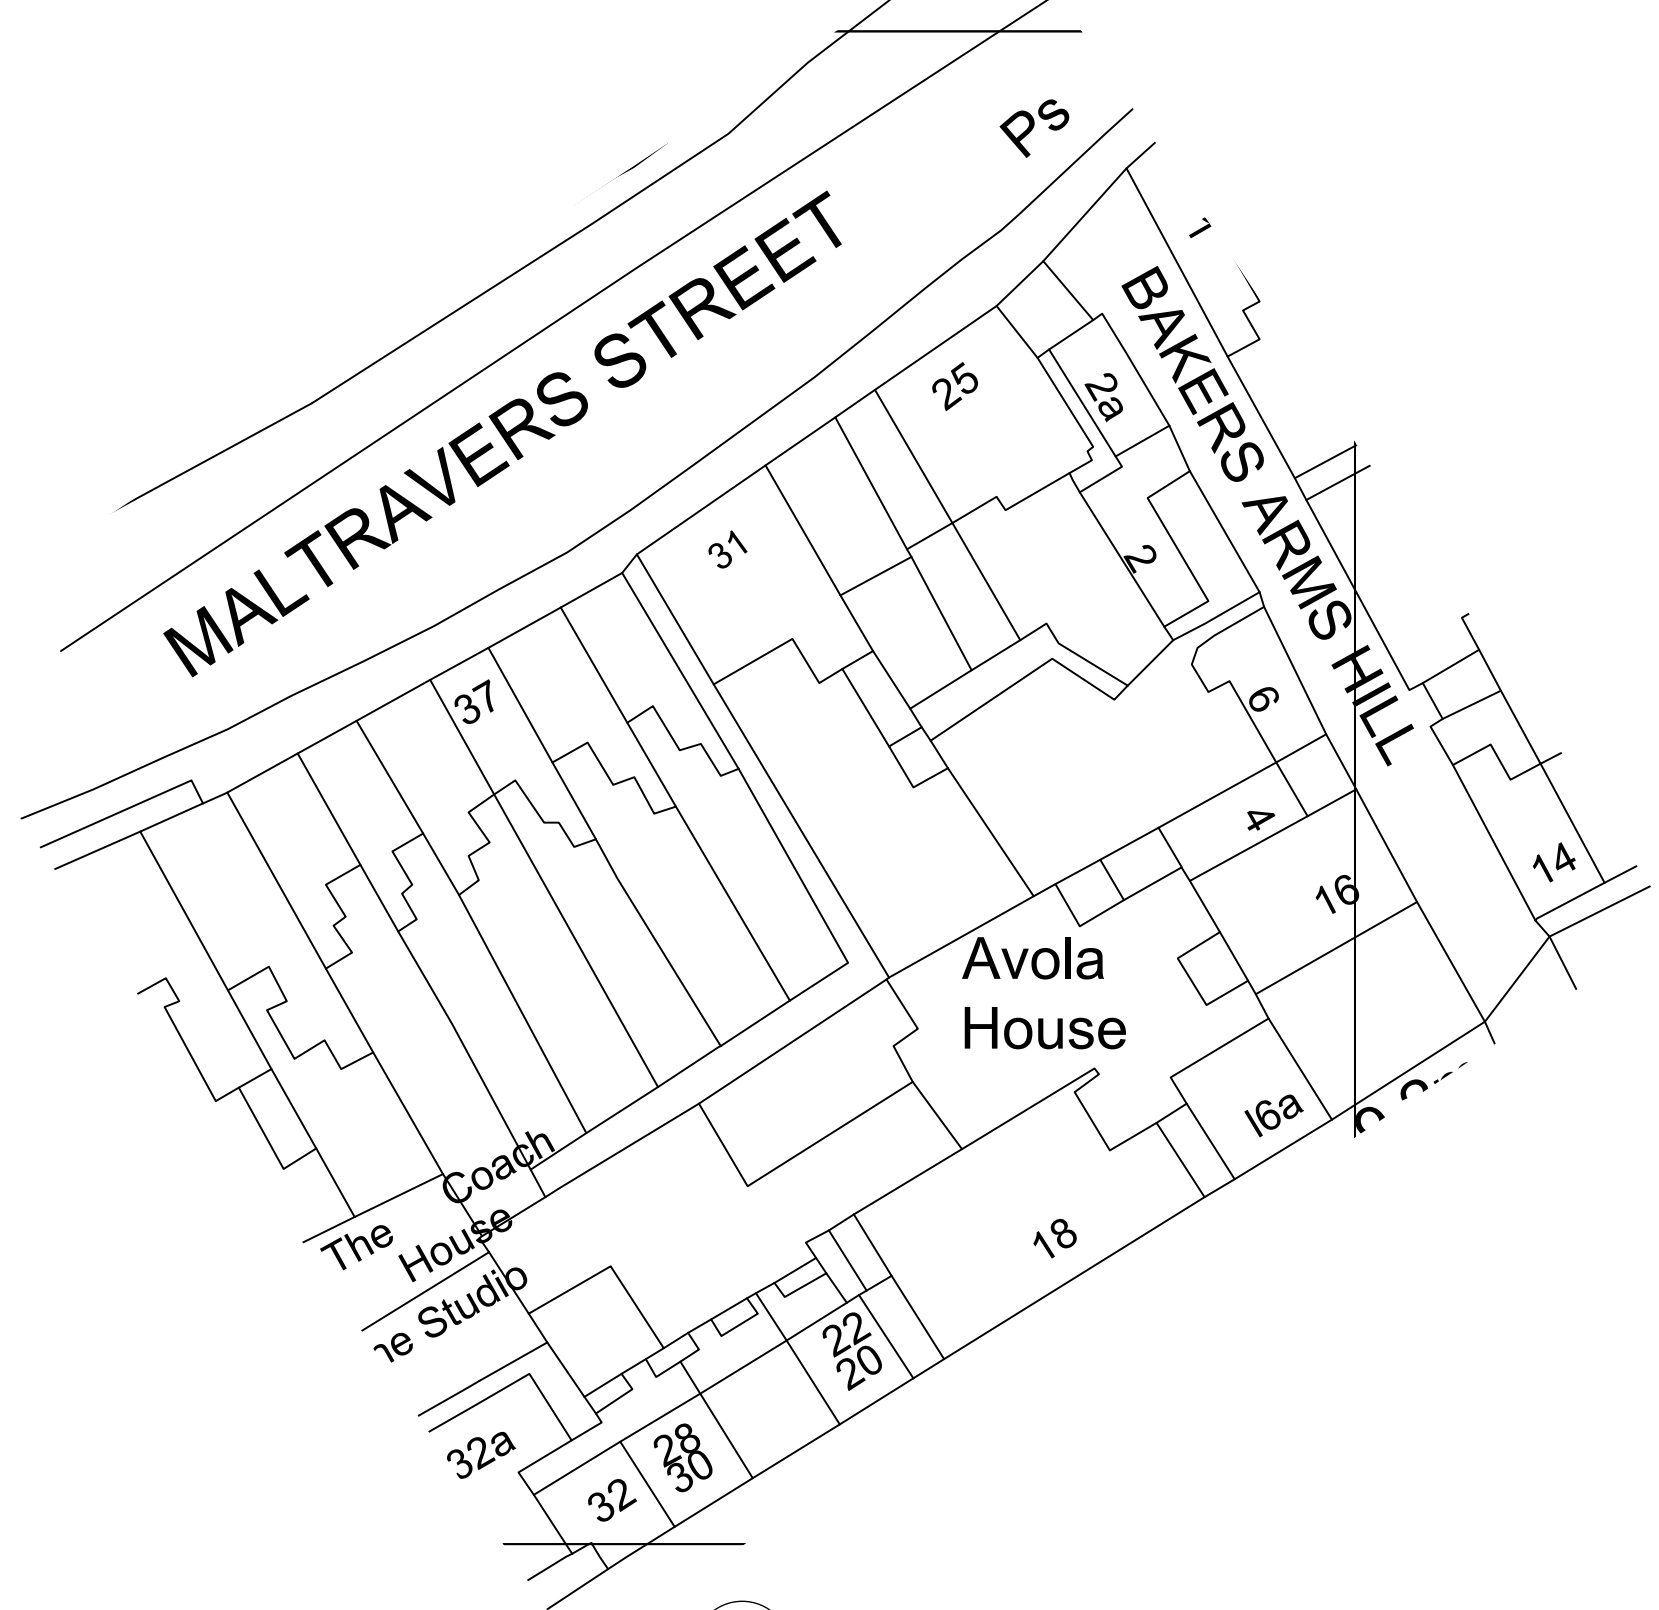

2 Site Block Plan
Scale: 1:500

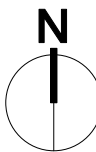GENERAL NOTES			DRAWING ISSUE STATUS		REVISIONS		 Tankerton Works 12 Argyle Walk London WC1H 8HA  020 7833 9324  020 7837 2864  office@hainesphillips.co.uk	JOB TITLE 31 Maltravers Street Arundel DRAWING TITLE Site Location and Site Block Plan		
1.	This drawing is the copyright of Haines Phillips Architects.		ISSUE	STATUS	COMMENT	REV		DATE	NOTES	DRAWN MaP
2.	Do not scale from this drawing. Use figured dimensions only.	P PL	PRELIMINARY PLANNING	For comment and review Planning/Listed Building Application				JOB NR 4120	DRAWING - ISSUE - REVISION GA001 PL	
3.	This drawing must not be used for land transfer purposes, or for construction purposes unless accompanied by an Architect's Instruction.	BR T C	BUILDING REGS TENDER CONSTRUCTION	Building Regs Application For pricing purposes only For procurement & construction						
		FC L	FINAL CONSTRUCTION LEGAL	Record drawings on completion Conveyancing or other legal purposes						