



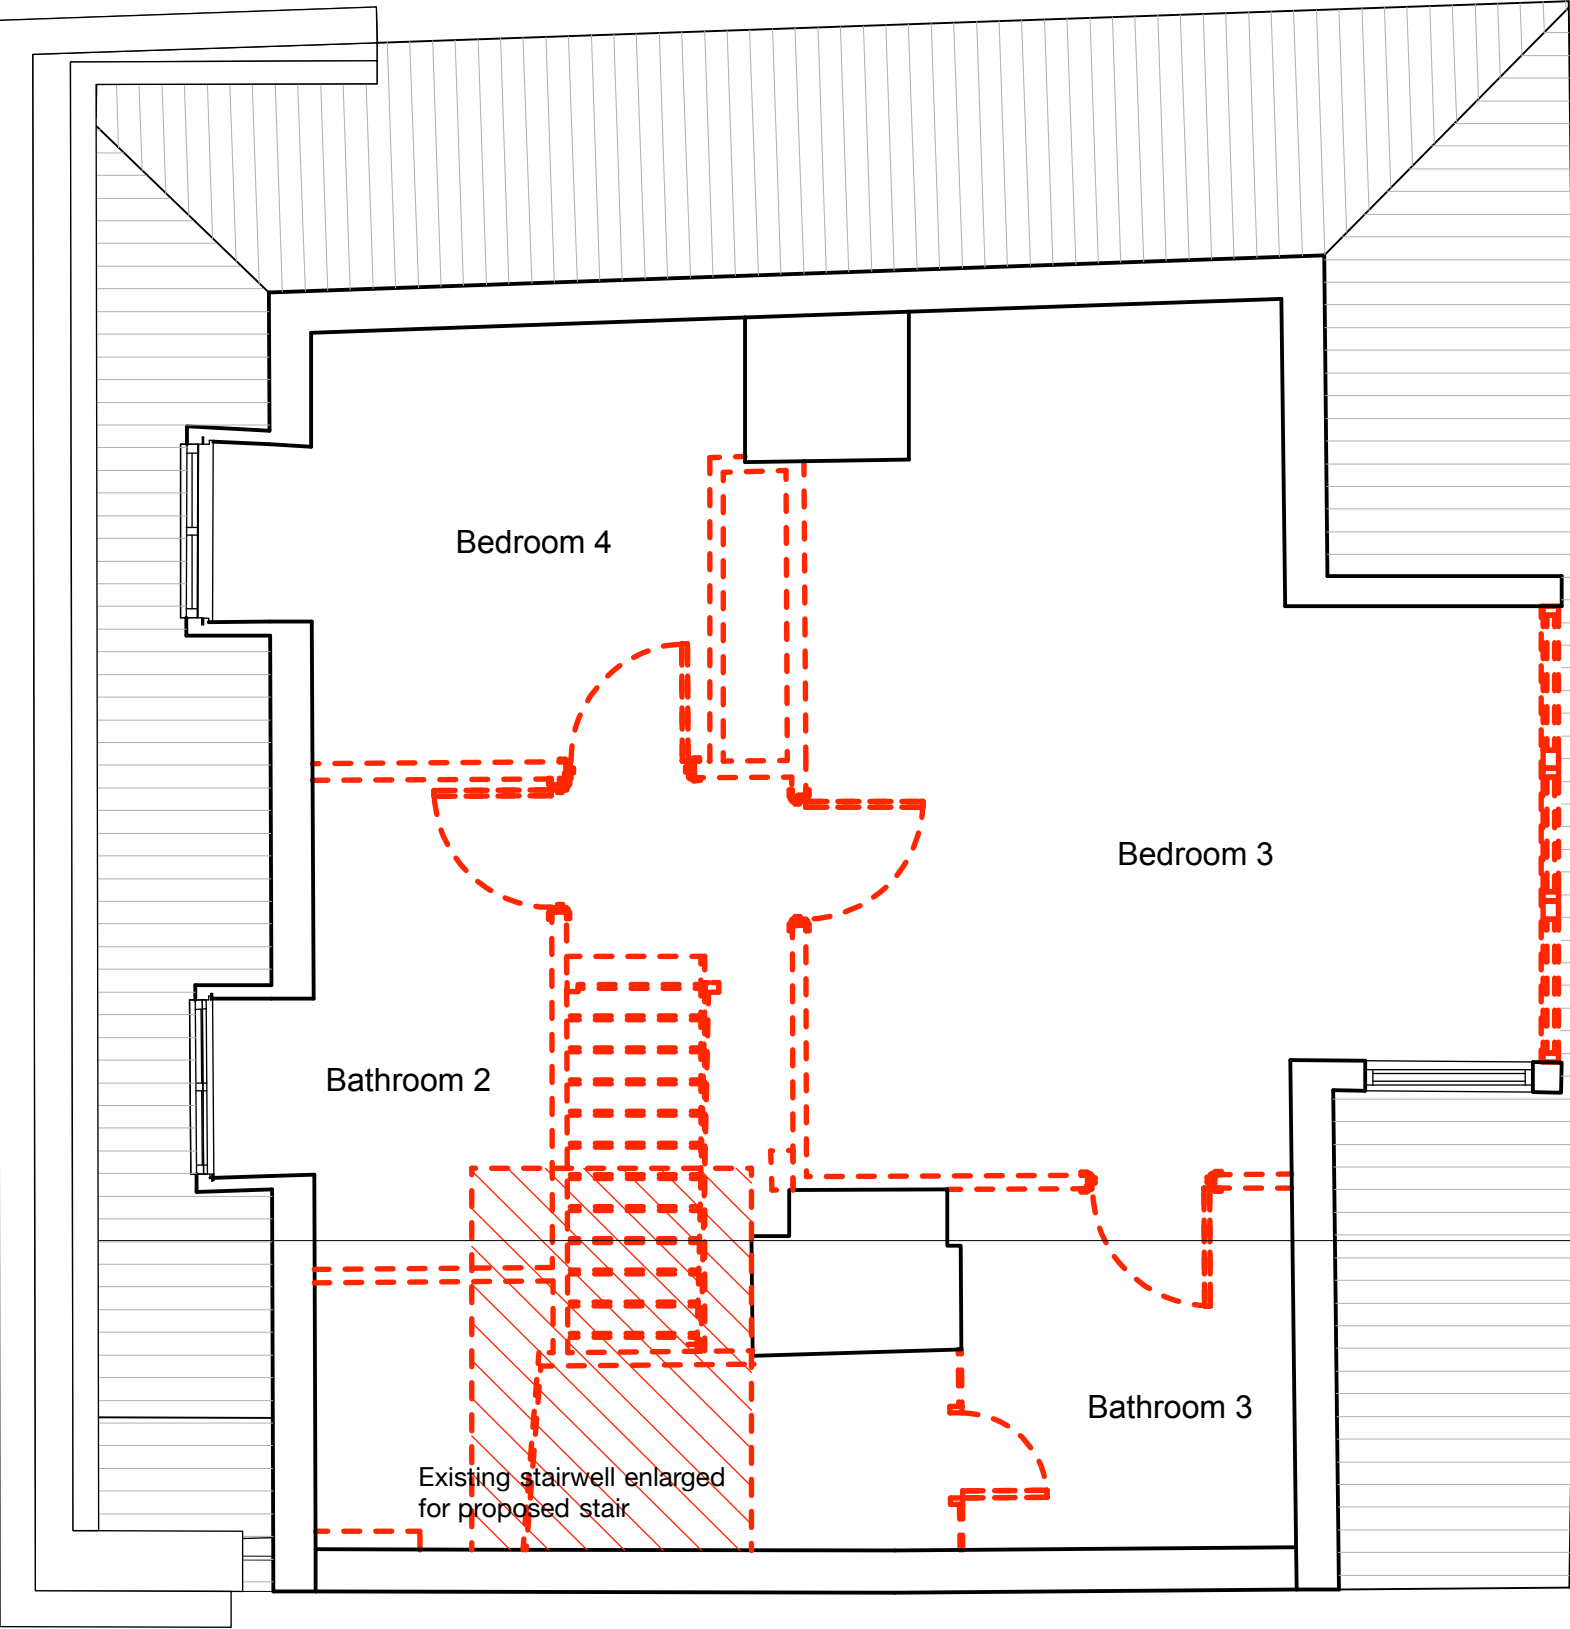

Key:

Demolitions

Removal of Floor

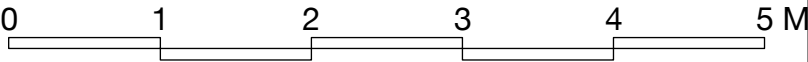

- GENERAL NOTES
- This drawing is the copyright of Haines Phillips Architects.
 - Do not scale from this drawing. Use figured dimensions only.
 - This drawing must not be used for land transfer purposes, or for construction purposes unless accompanied by an Architect's Instruction.

DRAWING ISSUE STATUS		
ISSUE	STATUS	COMMENT
P	PRELIMINARY	For comment and review Planning/Listed Building Application
PL	PLANNING	
BR	BUILDING REGS	Building Regs Application For pricing purposes only
T	TENDER	
C	CONSTRUCTION	For procurement & construction Record drawings on completion
FC	FINAL CONSTRUCTION	
L	LEGAL	Conveyancing or other legal purposes

REVISIONS		
REV	DATE	NOTES

HAINES
PHILLIPS
ARCHITECTS

Tankerton Works
12 Argyle Walk
London WC1H 8HA
t 020 7833 9324
f 020 7837 2864
e office@hainesphillips.co.uk

JOB TITLE
31 Maltravers Street, Arundel

DRAWING TITLE
Attic Plan
Demolitions

DRAWN
PC

JOB NR
4120

DATE
18.11.19

DRAWING NO.
DM 006

SCALE
1:50@A3

ISSUE
PL

REVISION