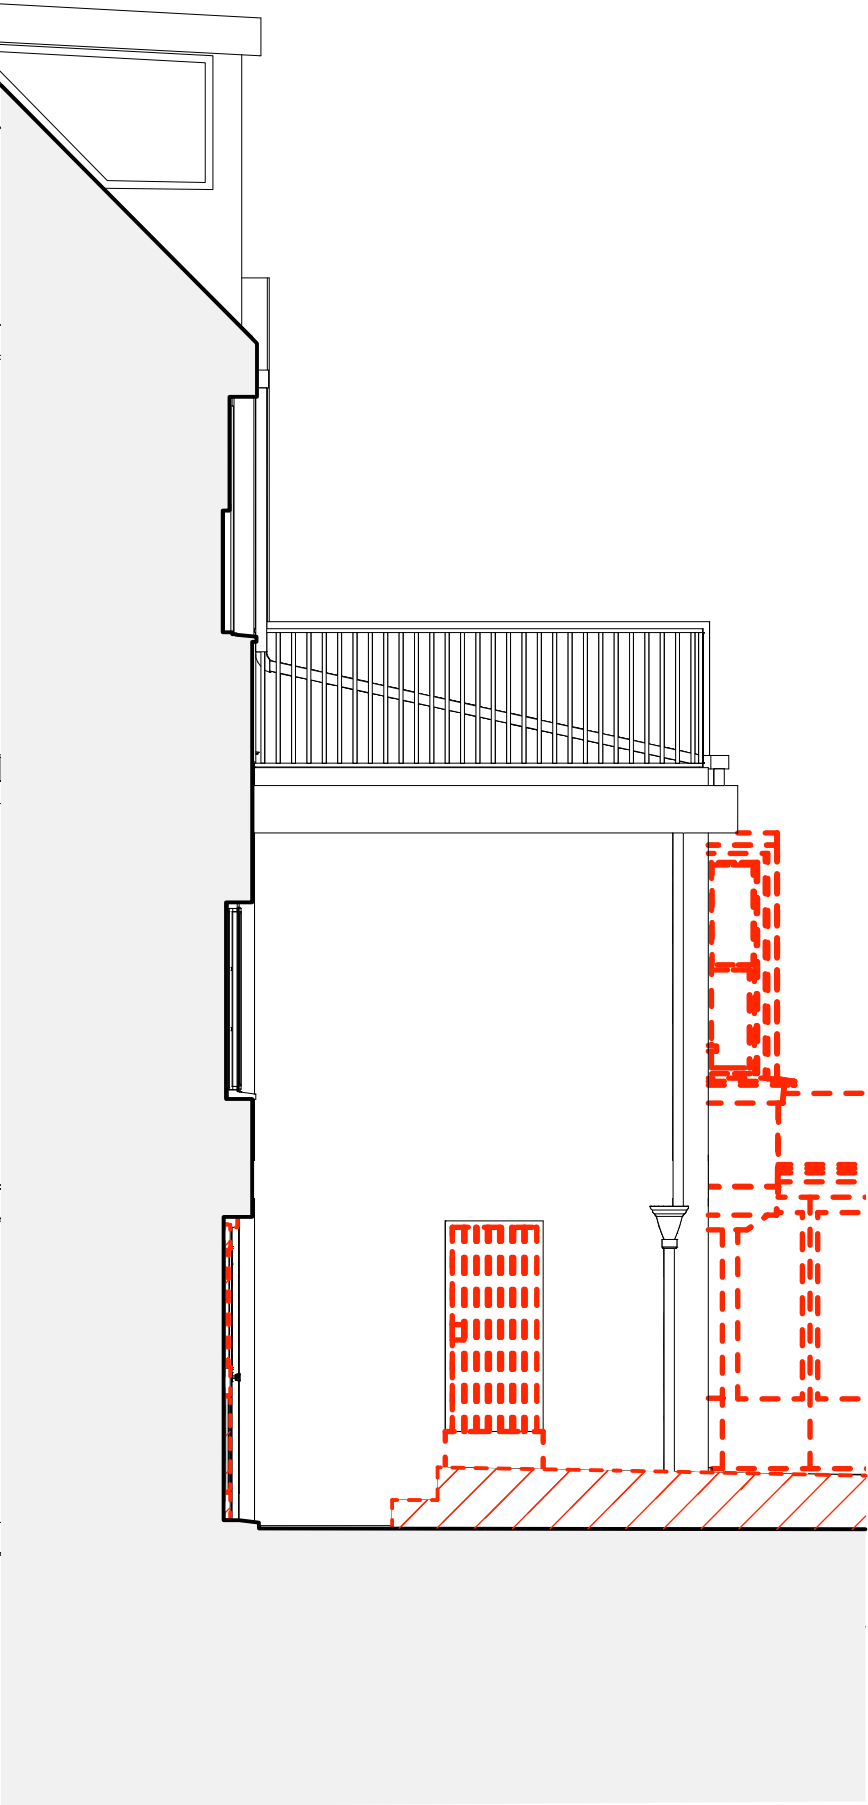


GENERAL NOTES

1. This drawing is the copyright of Haines Phillips Architects.
2. Do not scale from this drawing. Use figured dimensions only.
3. This drawing must not be used for land transfer purposes, or for construction purposes unless accompanied by an Architect's Instruction.

DRAWING ISSUE STATUS

ISSUE STATUS		COMMENT
P	PRELIMINARY PLANNING	For comment and review Planning/Listed Building Application
BR	BUILDING REGS TENDER	Building Regs Application For pricing purposes only
T	TENDER	For procurement & construction
C	CONSTRUCTION	Record drawings on completion
FC	FINAL CONSTRUCTION	Conveyancing or other legal purposes
L	LEGAL	

REVISIONS

REV	DATE	NOTES
-----	------	-------

**HAINES
PHILLIPS**
ARCHITECTS

Tankerton Works
12 Argyle Walk
London WC1H 8HA
t 020 7833 9324
f 020 7837 2864
e office@hainesphillips.co.uk

JOB TITLE
**31 Maltravers Street,
Arundel**

DRAWING TITLE
**Flank Elevation to Rear
Demolitions**

DRAWN	DATE
PC	18.11.19
JOB NR	SCALE
4120	1:50@A3
DRAWING NO.	ISSUE REVISION
DM 012	PL