


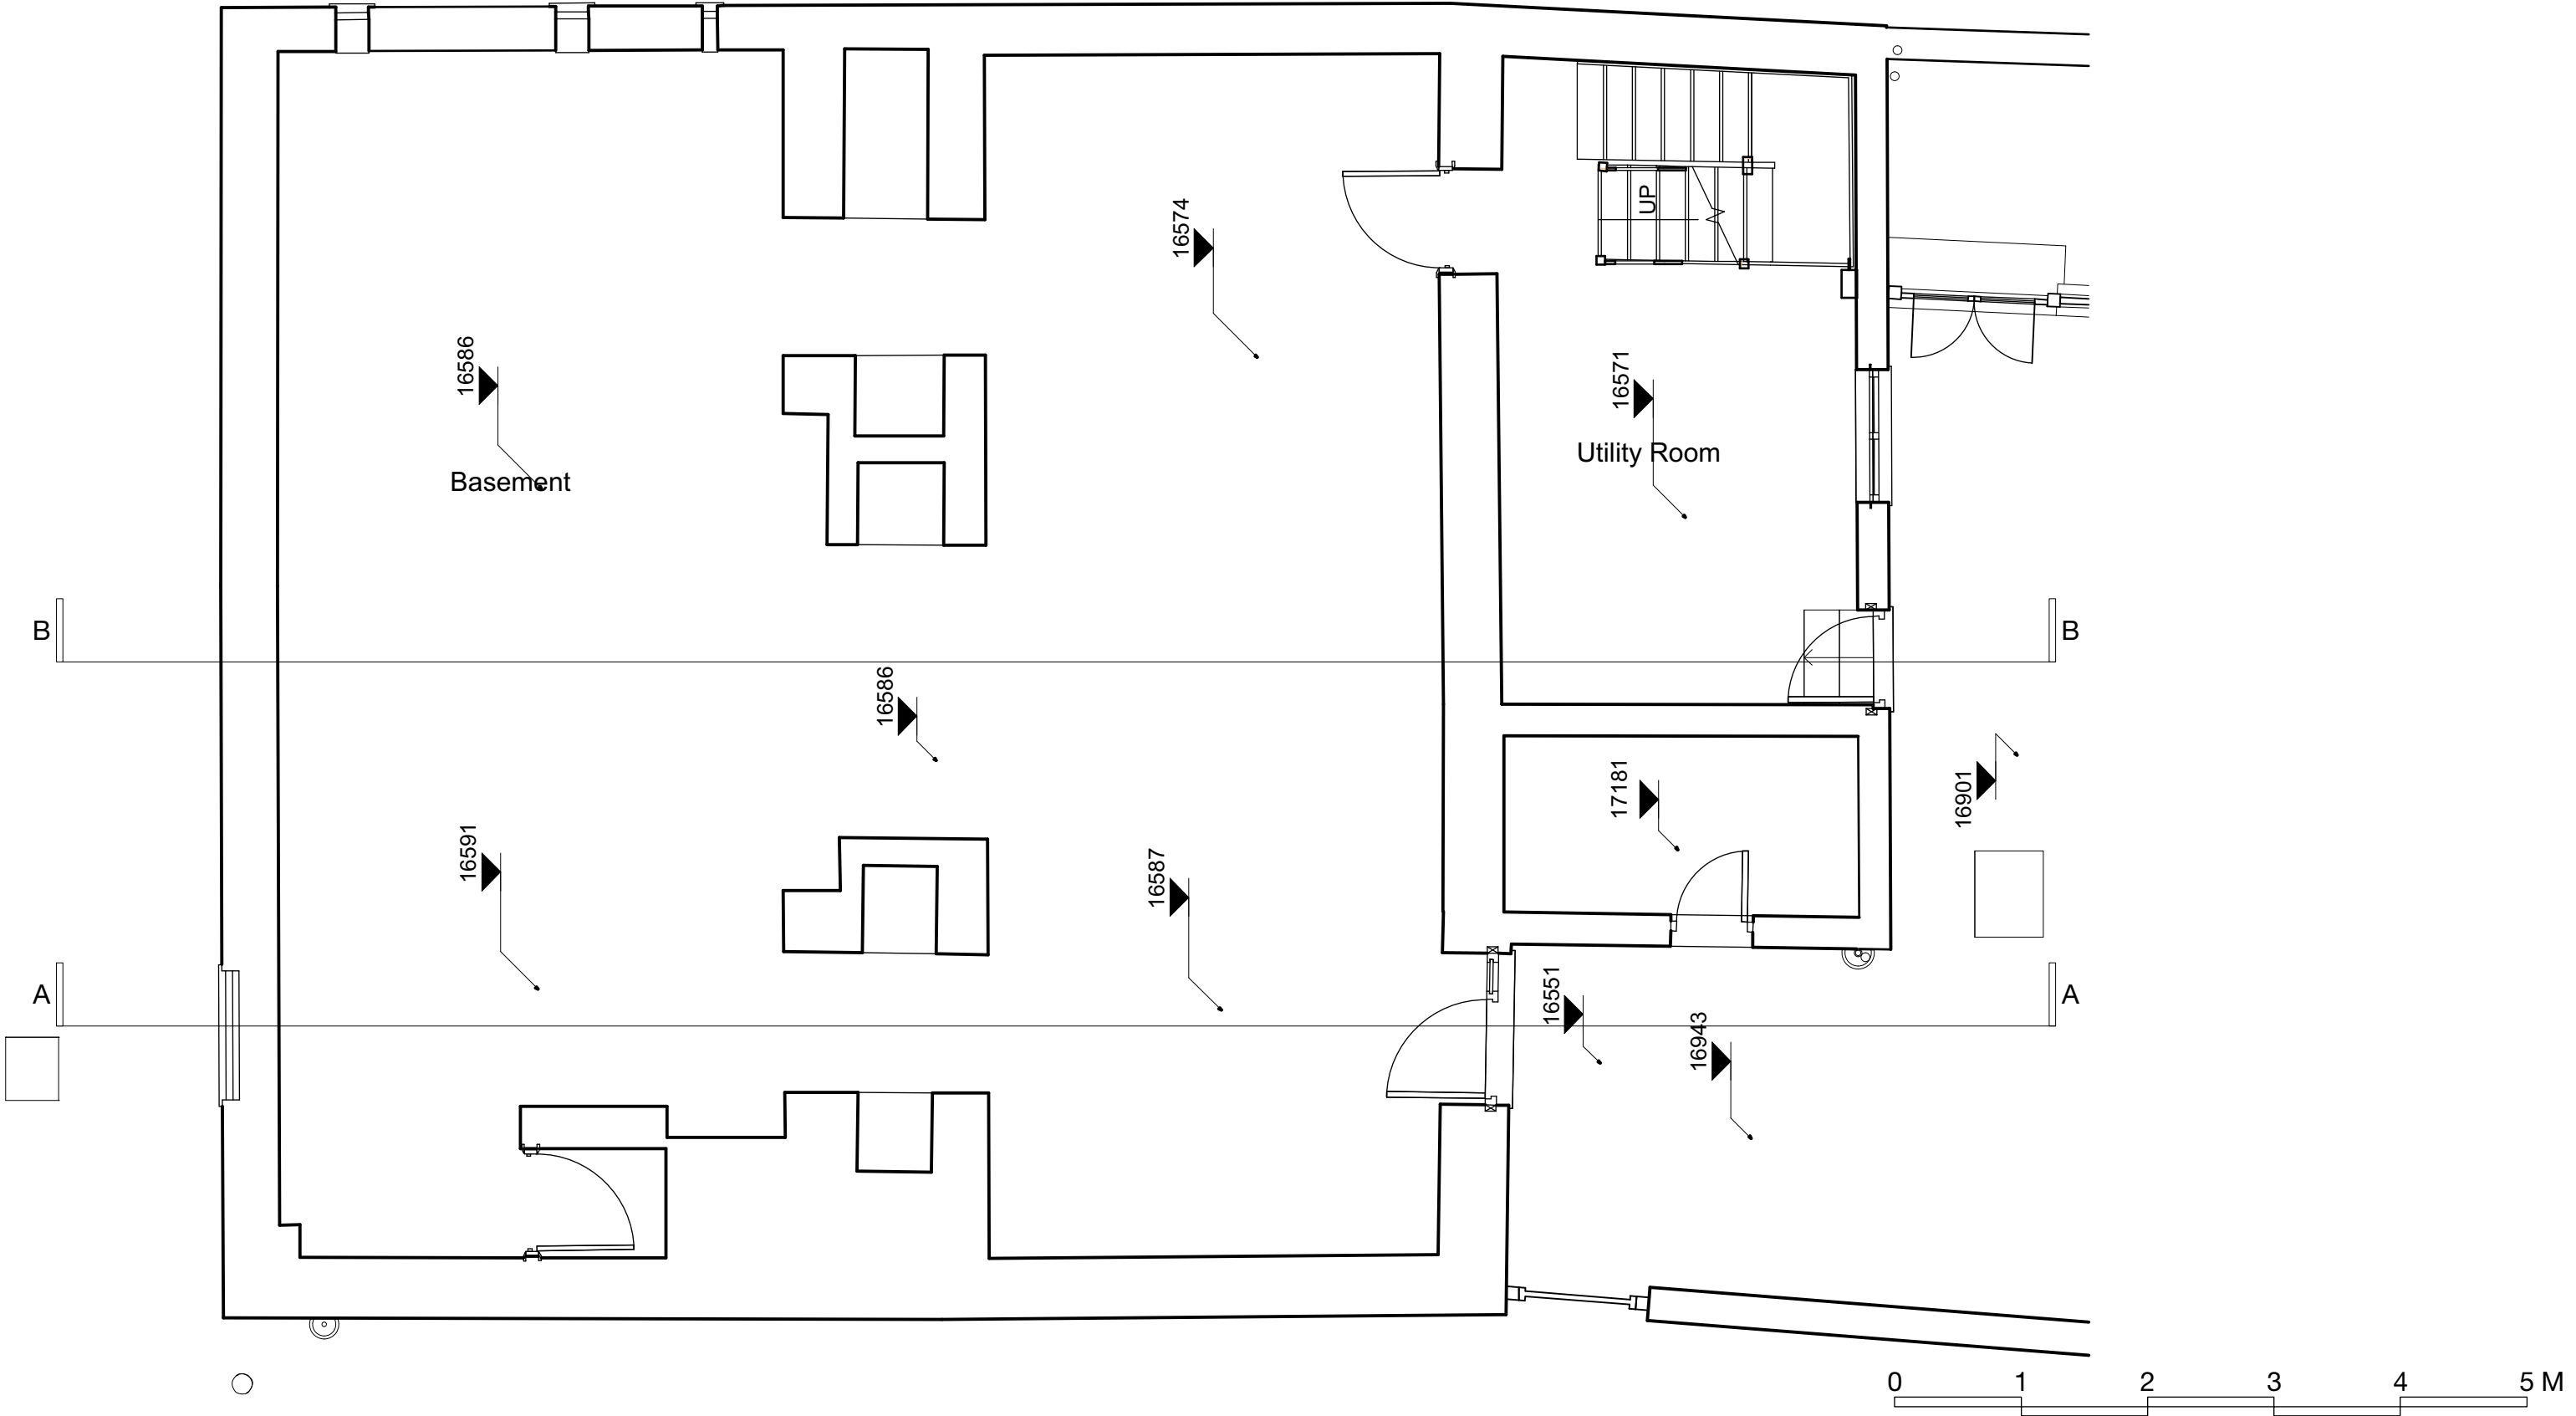

| <p>GENERAL NOTES</p> <ol style="list-style-type: none"><li>This drawing is the copyright of Haines Phillips Architects.</li><li>Do not scale from this drawing. Use figured dimensions only.</li><li>This drawing must not be used for land transfer purposes, or for construction purposes unless accompanied by an Architect's Instruction.</li></ol> |                            | <p>DRAWING ISSUE STATUS</p> <table><thead><tr><th>ISSUE</th><th>STATUS</th><th>COMMENT</th></tr></thead><tbody><tr><td>P</td><td>PRELIMINARY</td><td>For comment and review</td></tr><tr><td>PL</td><td>PLANNING</td><td>Planning/Listed Building Application</td></tr><tr><td>BR</td><td>BUILDING REGS</td><td>Building Regs Application</td></tr><tr><td>T</td><td>TENDER</td><td>For pricing purposes only</td></tr><tr><td>C</td><td>CONSTRUCTION</td><td>For procurement &amp; construction</td></tr><tr><td>FC</td><td>FINAL CONSTRUCTION</td><td>Record drawings on completion</td></tr><tr><td>L</td><td>LEGAL</td><td>Conveyancing or other legal purposes</td></tr></tbody></table> | ISSUE | STATUS | COMMENT | P | PRELIMINARY | For comment and review | PL | PLANNING | Planning/Listed Building Application | BR | BUILDING REGS | Building Regs Application | T | TENDER | For pricing purposes only | C | CONSTRUCTION | For procurement & construction | FC | FINAL CONSTRUCTION | Record drawings on completion | L | LEGAL | Conveyancing or other legal purposes | <p>REVISIONS</p> <table><thead><tr><th>REV</th><th>DATE</th><th>NOTES</th></tr></thead><tbody></tbody></table> | REV | DATE | NOTES | <p><b>HAINES PHILLIPS ARCHITECTS</b></p> <p>Tankerton Works<br/>12 Argyle Walk<br/>London WC1H 8HA</p> <p><b>t</b> 020 7833 9324<br/><b>f</b> 020 7837 2864<br/><b>e</b> office@hainesphillips.co.uk</p> | <p>JOB TITLE</p> <p><b>31 Maltravers Street<br/>Arundel</b></p> <p>DRAWING TITLE</p> <p><b>Basement Plan<br/>As Existing</b></p> <table><tr><td>DRAWN</td><td>DATE</td><td>SCALE</td></tr><tr><td>MaP</td><td>06.09.2019</td><td>1:50</td></tr><tr><td>JOB NR</td><td colspan="2">DRAWING - ISSUE - REVISION</td></tr><tr><td><b>4120</b></td><td colspan="2"><b>GA003 PL</b></td></tr></table> | DRAWN | DATE | SCALE | MaP | 06.09.2019 | 1:50 | JOB NR | DRAWING - ISSUE - REVISION |  | <b>4120</b> | <b>GA003 PL</b> |  |
|---|
| ISSUE   | STATUS                     | COMMENT   | |
| P   | PRELIMINARY                | For comment and review   | |
| PL   | PLANNING                   | Planning/Listed Building Application   | |
| BR   | BUILDING REGS              | Building Regs Application   | |
| T   | TENDER                     | For pricing purposes only   | |
| C   | CONSTRUCTION               | For procurement & construction   | |
| FC   | FINAL CONSTRUCTION         | Record drawings on completion   | |
| L   | LEGAL                      | Conveyancing or other legal purposes   | |
| REV   | DATE                       | NOTES   | |
| DRAWN   | DATE                       | SCALE   | |
| MaP   | 06.09.2019                 | 1:50   | |
| JOB NR   | DRAWING - ISSUE - REVISION | |
| <b>4120</b>   | <b>GA003 PL</b>            | |