


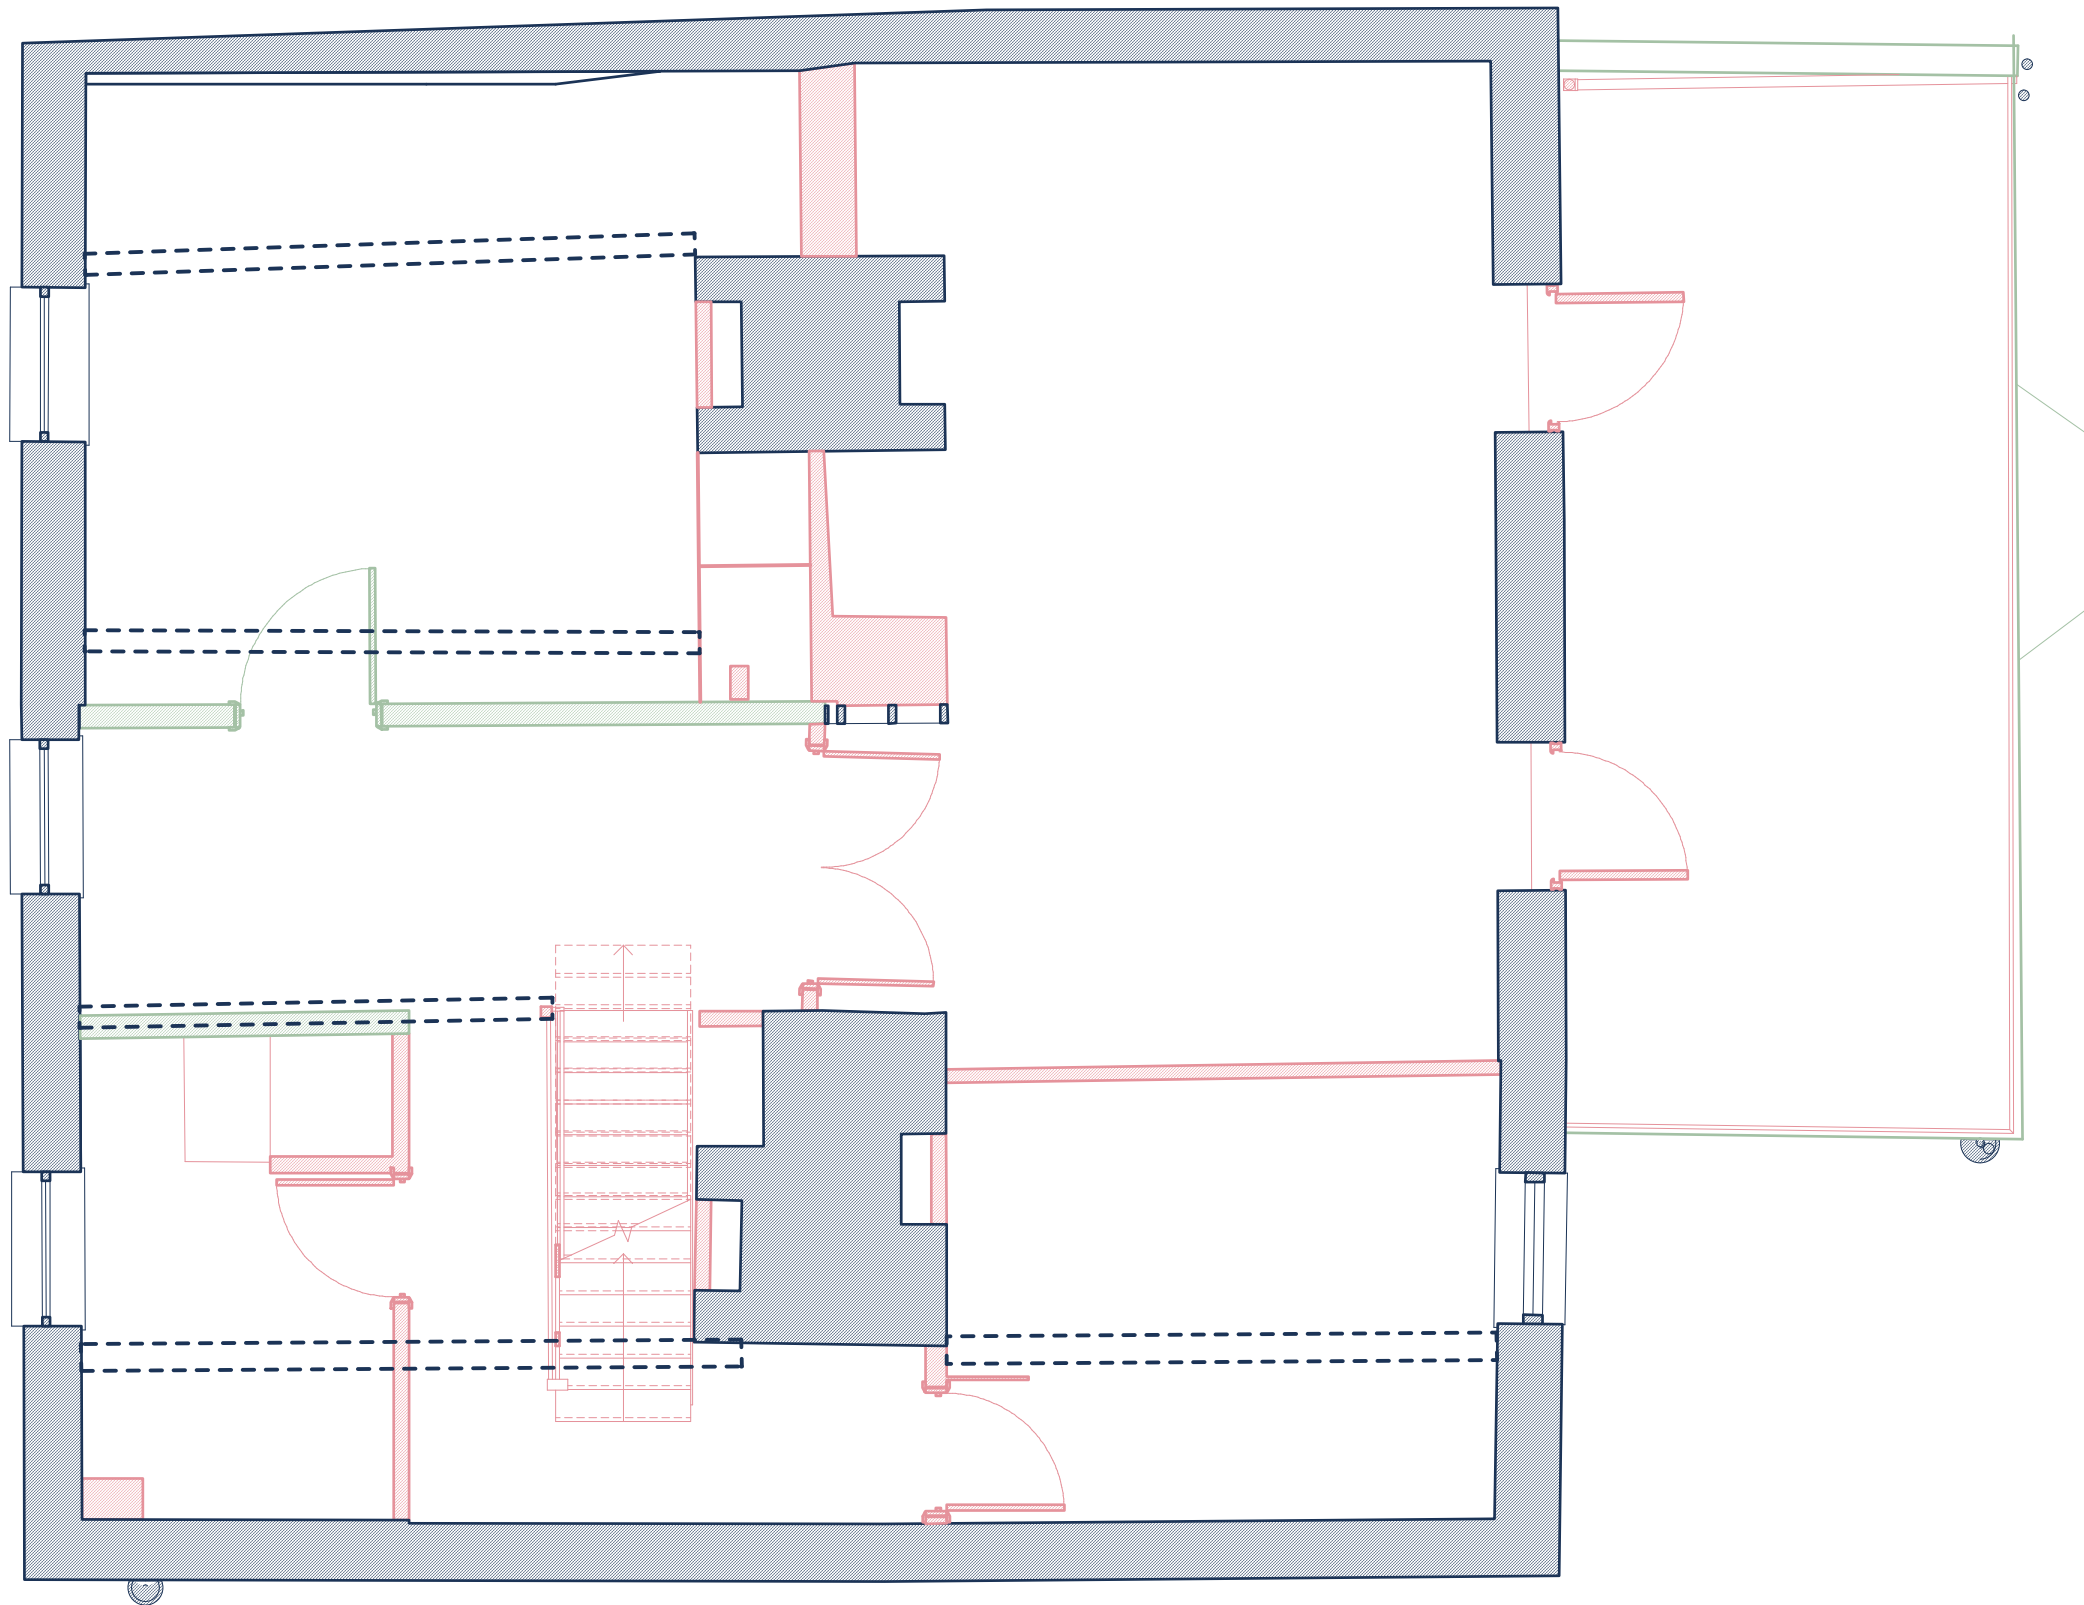

- Original Building: 18th Century
- Pre-1970 Fabric: requires further investigation to ascertain origin
- Modifications: 1971
- Modifications: 1971 - present day
- (Dotted lines denote beams at ceiling level)

- GENERAL NOTES
1.

This drawing is the copyright of Haines Phillips Architects.
2.

Do not scale from this drawing. Use figured dimensions only.
3.

This drawing must not be used for land transfer purposes, or for construction purposes unless accompanied by an Architect's Instruction.

DRAWING ISSUE STATUS		
ISSUE	STATUS	COMMENT
P	PRELIMINARY	For comment and review Planning/Listed Building Application
PL	PLANNING	
BR	BUILDING REGS	Building Regs Application For pricing purposes only
T	TENDER	
C	CONSTRUCTION	For procurement & construction Record drawings on completion
FC	FINAL CONSTRUCTION	
L	LEGAL	Conveyancing or other legal purposes

REVISIONS		
REV	DATE	NOTES
1	04.12.19	Annotation added.

HAINES

PHILLIPS

ARCHITECTS

Tankerton Works

12 Argyle Walk

London WC1H 8HA

t

020 7833 9324

f

020 7837 2864

e

office@hainesphillips.co.uk

JOB TITLE

31 Maltravers Street

Arundel

DRAWING TITLE

Building Fabric Study - 1F

DRAWN	DATE	SCALE	
PC	24.09.19	1:50@A3	
JOB NR	DRAWING NO.	ISSUE	REVISION
4120	GA 352	PL	1