


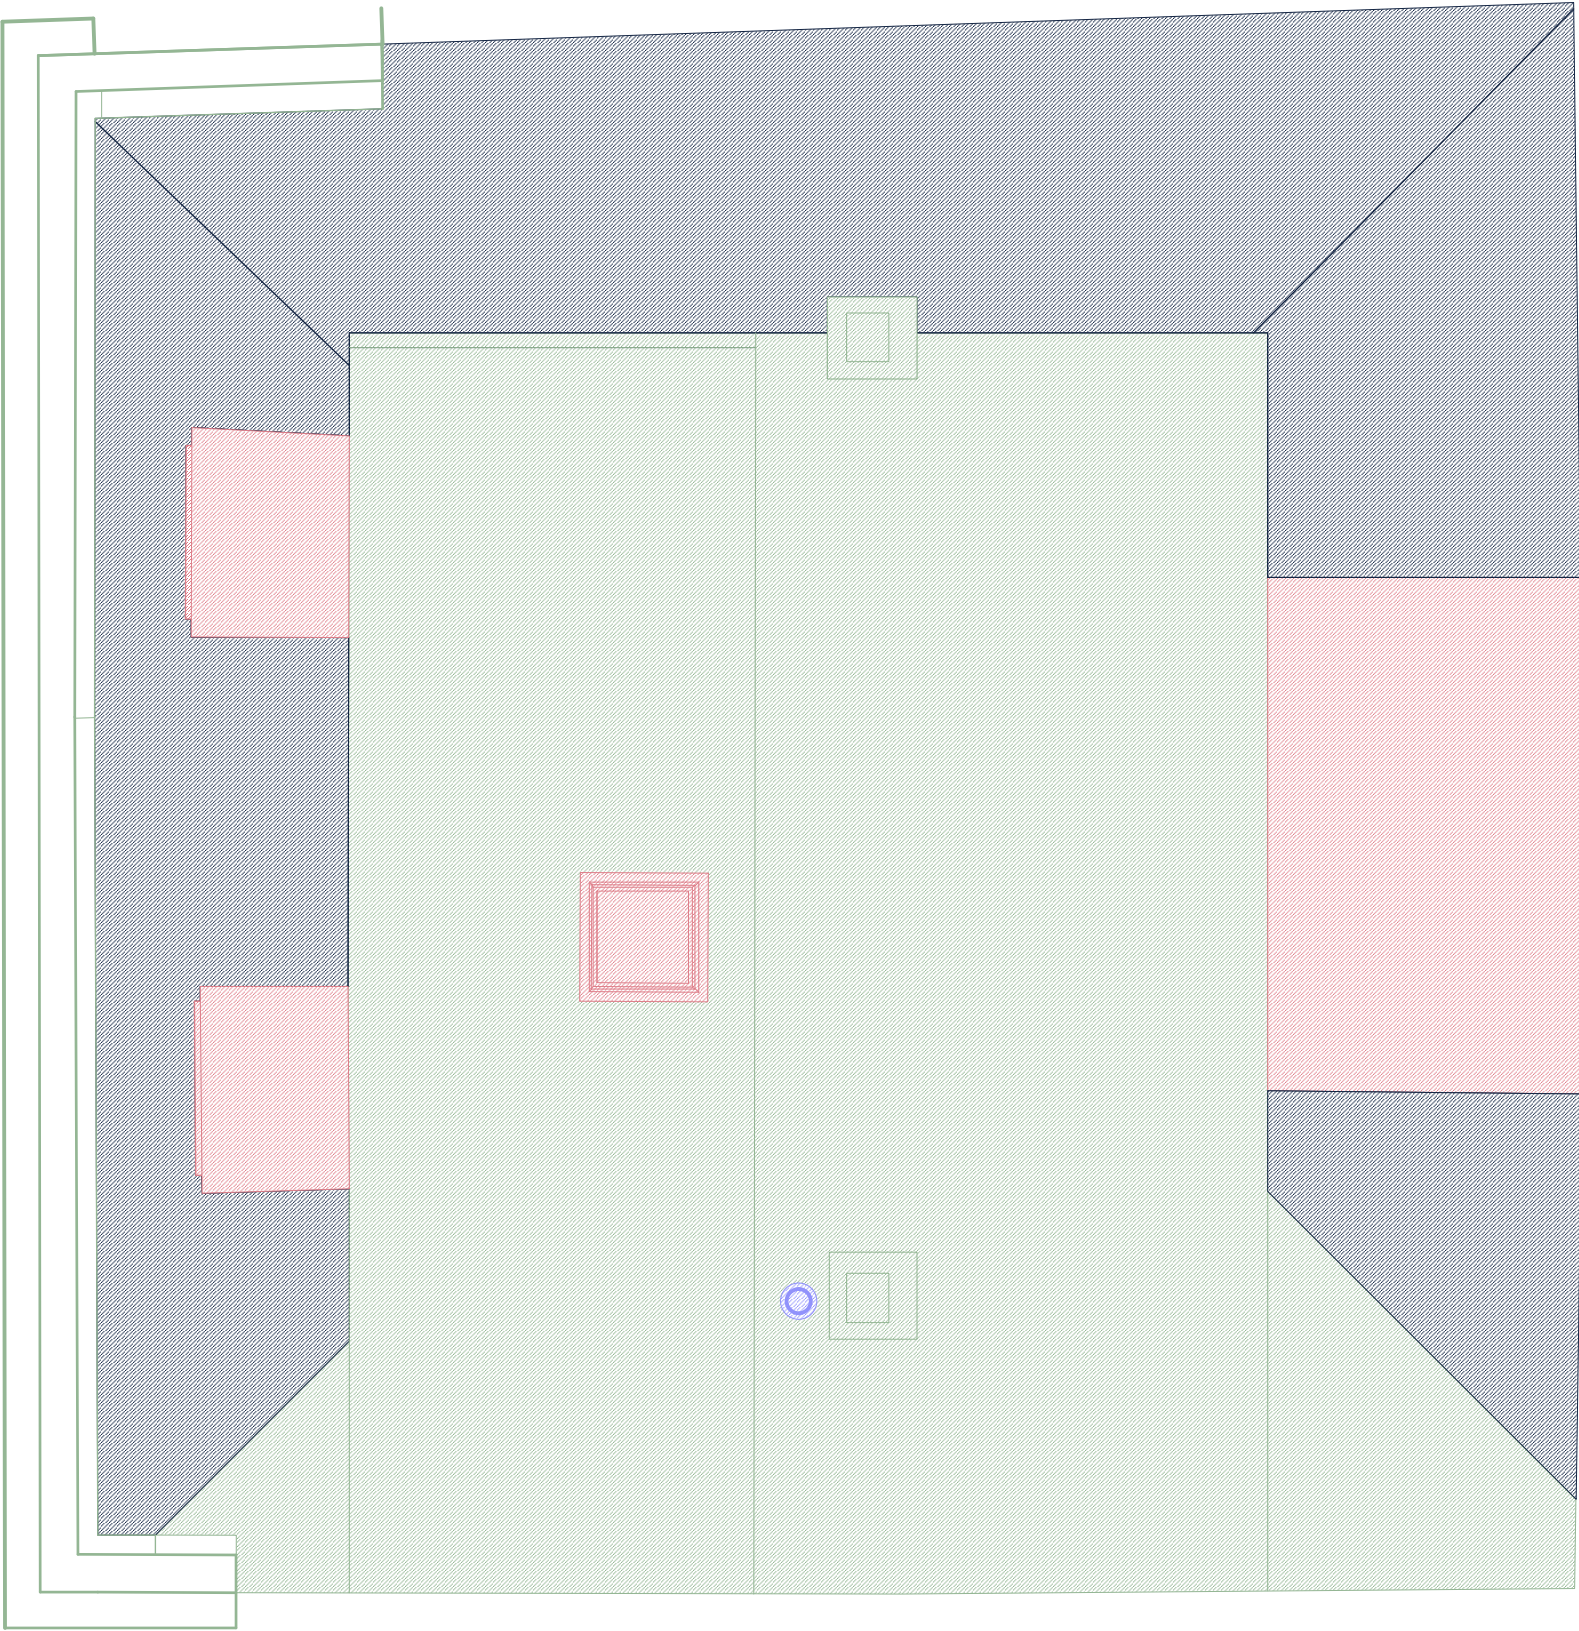

- Original Building: 18th Century
- Pre-1970 Fabric: requires further investigation to ascertain origin
- Modifications: 1971
- Modifications: 1971 - present day

GENERAL NOTES

1. This drawing is the copyright of Haines Phillips Architects.
2. Do not scale from this drawing. Use figured dimensions only.
3. This drawing must not be used for land transfer purposes, or for construction purposes unless accompanied by an Architect's Instruction.

DRAWING ISSUE STATUS

ISSUE	STATUS	COMMENT
P	PRELIMINARY	
PL	PLANNING	For comment and review Planning/Listed Building Application
BR	BUILDING REGS	Building Regs Application
T	TENDER	For pricing purposes only
C	CONSTRUCTION	For procurement & construction
FC	FINAL CONSTRUCTION	Record drawings on completion
L	LEGAL	Conveyancing or other legal purposes

REVISIONS

REV	DATE	NOTES
-----	------	-------

HAINES
PHILLIPS
ARCHITECTS

Tankerton Works
12 Argyle Walk
London WC1H 8HA
t 020 7833 9324
f 020 7837 2864
e office@hainesphillips.co.uk

JOB TITLE

31 Maltravers Street
Arundel
DRAWING TITLE
Building Fabric Study - Roof

DRAWN	DATE	SCALE	ISSUE	REVISION
PC	24.09.19	1:50@A3		
JOB NR	DRAWING NO.			
4120	GA 354	PL		