



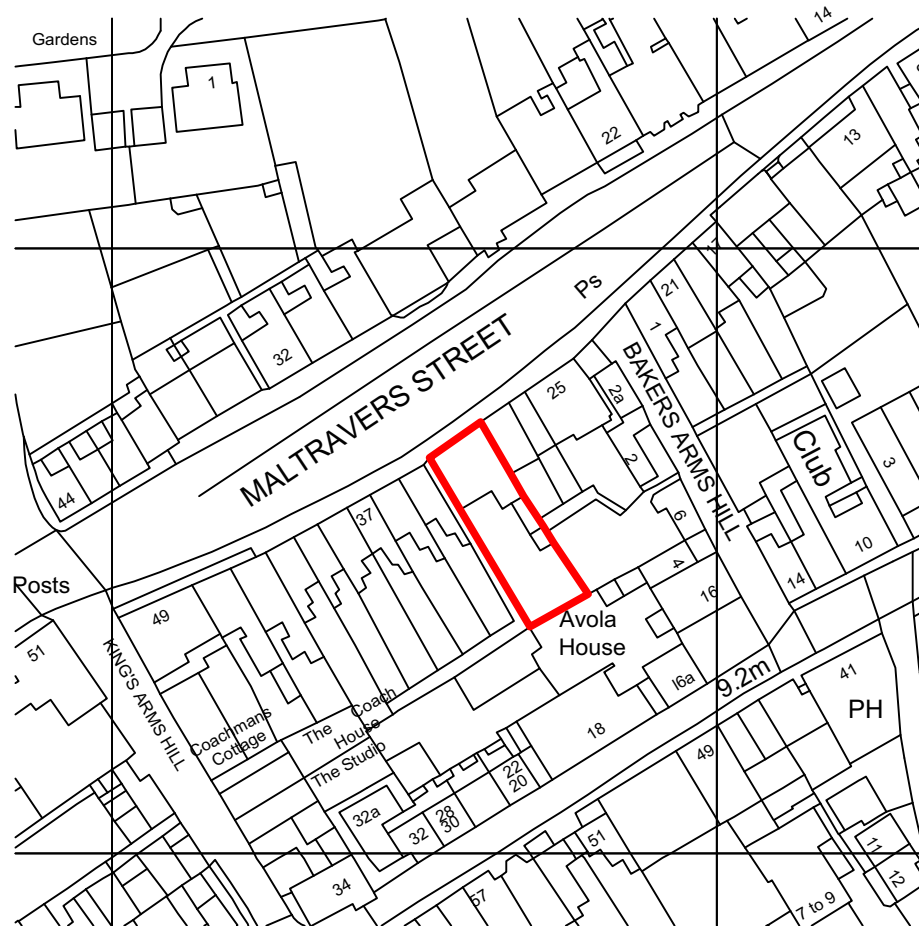

Crown Copyright and database rights 2019. OS 100031961 National Map Centre

1 Site Location Plan
Scale: 1:1250

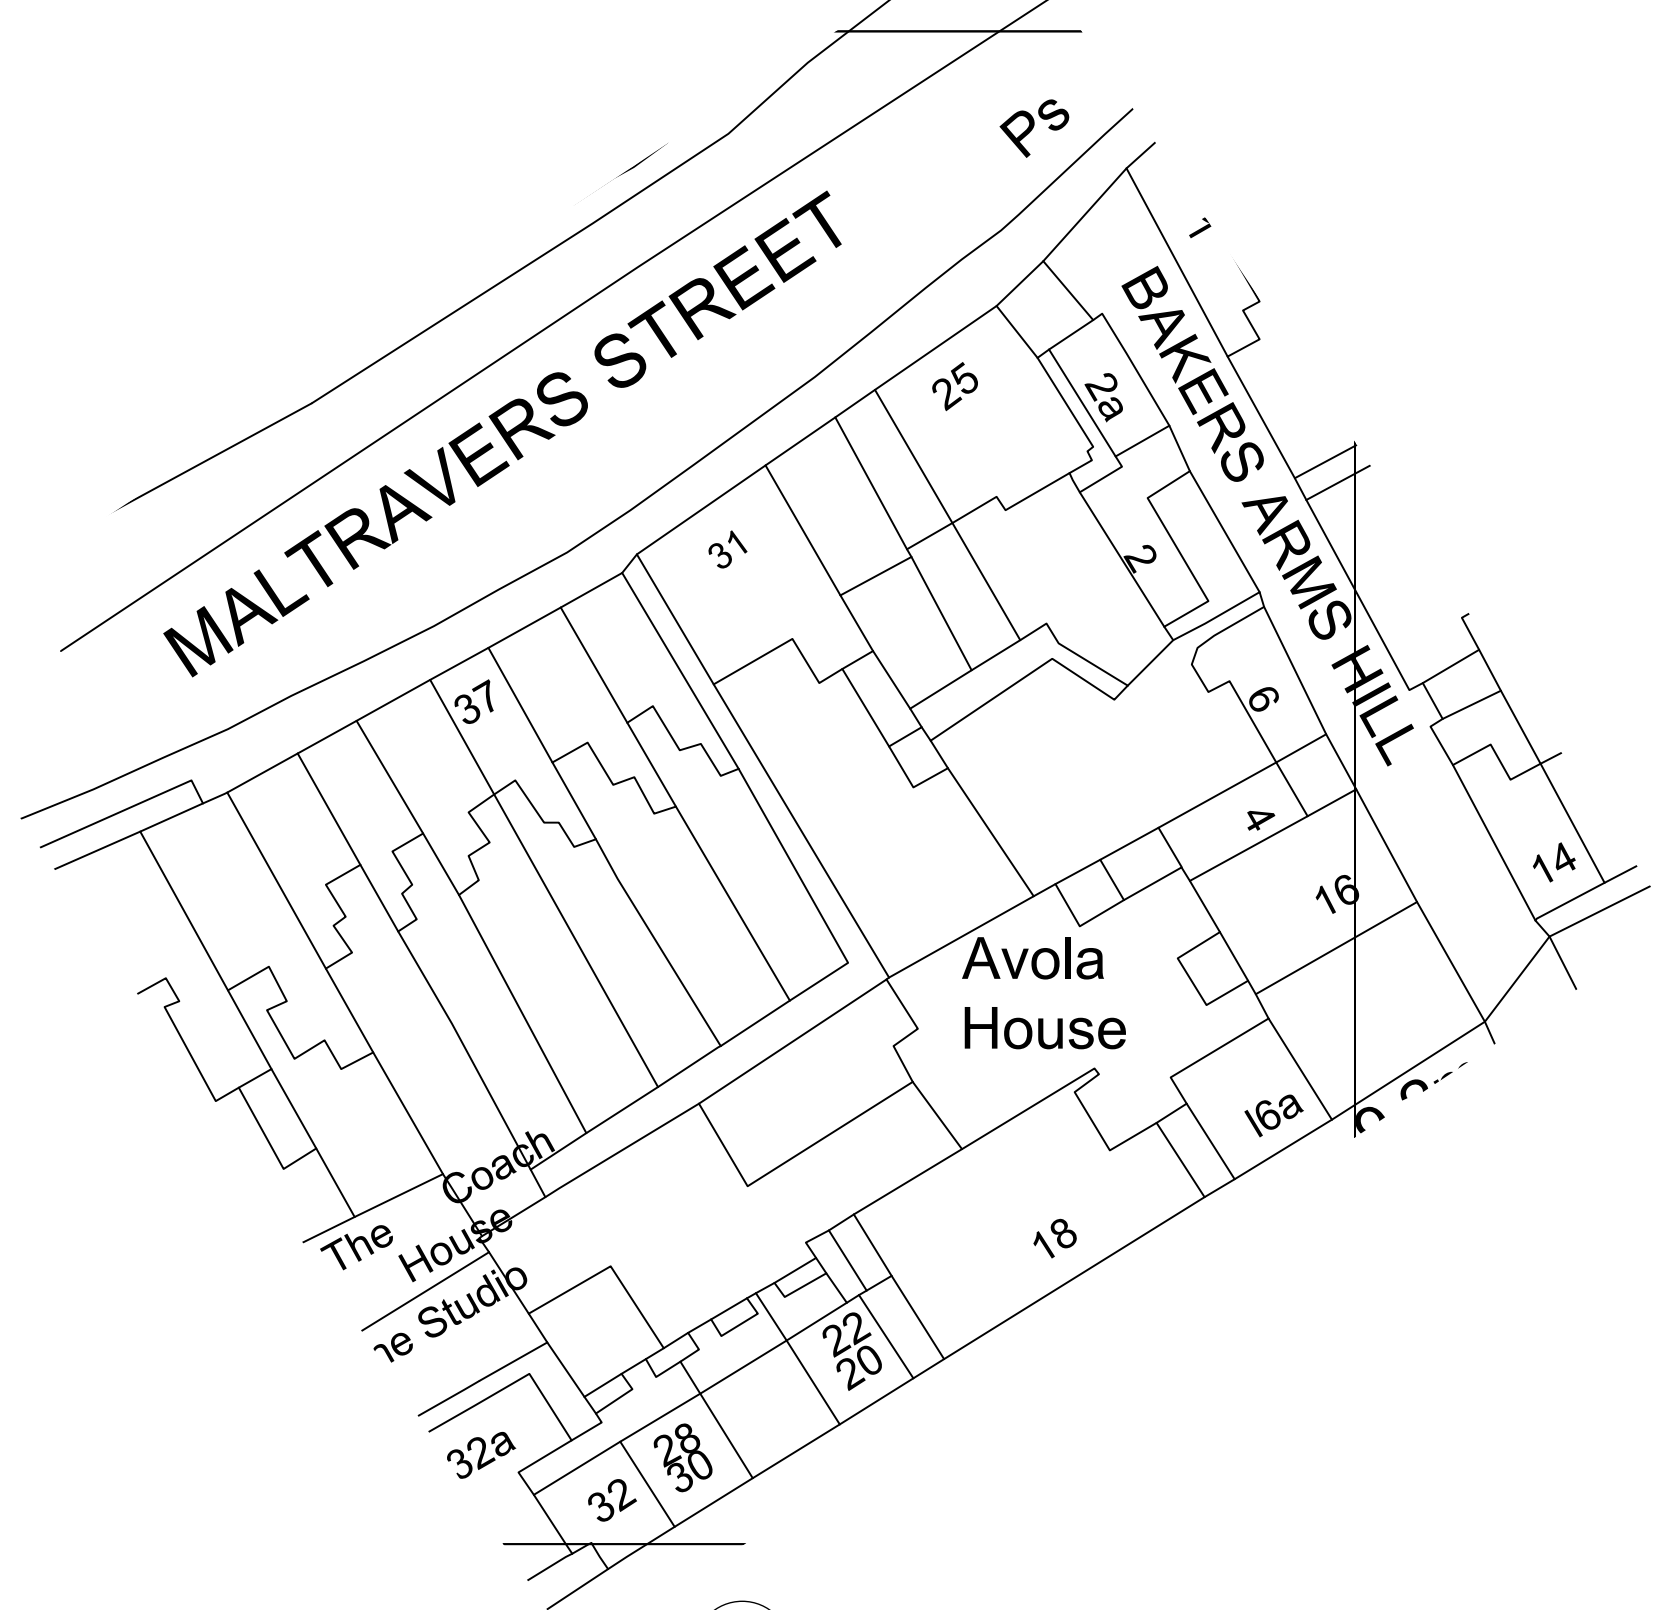

2 Site Block Plan
Scale: 1:500

GENERAL NOTES			DRAWING ISSUE STATUS		REVISIONS			JOB TITLE												
1. This drawing is the copyright of Haines Phillips Architects. 2. Do not scale from this drawing. Use figured dimensions only. 3. This drawing must not be used for land transfer purposes, or for construction purposes unless accompanied by an Architect's Instruction.			ISSUE	STATUS	COMMENT	REV		DATE	NOTES	31 Maltravers Street Arundel DRAWING TITLE Site Location and Site Block Plan										
			P PL	PRELIMINARY PLANNING	For comment and review Planning/Listed Building Application															
			BR T C	BUILDING REGS TENDER CONSTRUCTION	Building Regs Application For pricing purposes only For procurement & construction															
			FC L	FINAL CONSTRUCTION LEGAL	Record drawings on completion Conveyancing or other legal purposes															
									Tankerton Works 12 Argyle Walk London WC1H 8HA 020 7833 9324 020 7837 2864 office@hainesphillips.co.uk						4120 GA001 PL					
												DRAWN MaP JOB NR DATE 09.2019 SCALE 1:1250 and 1:500 DRAWING - ISSUE - REVISION								