


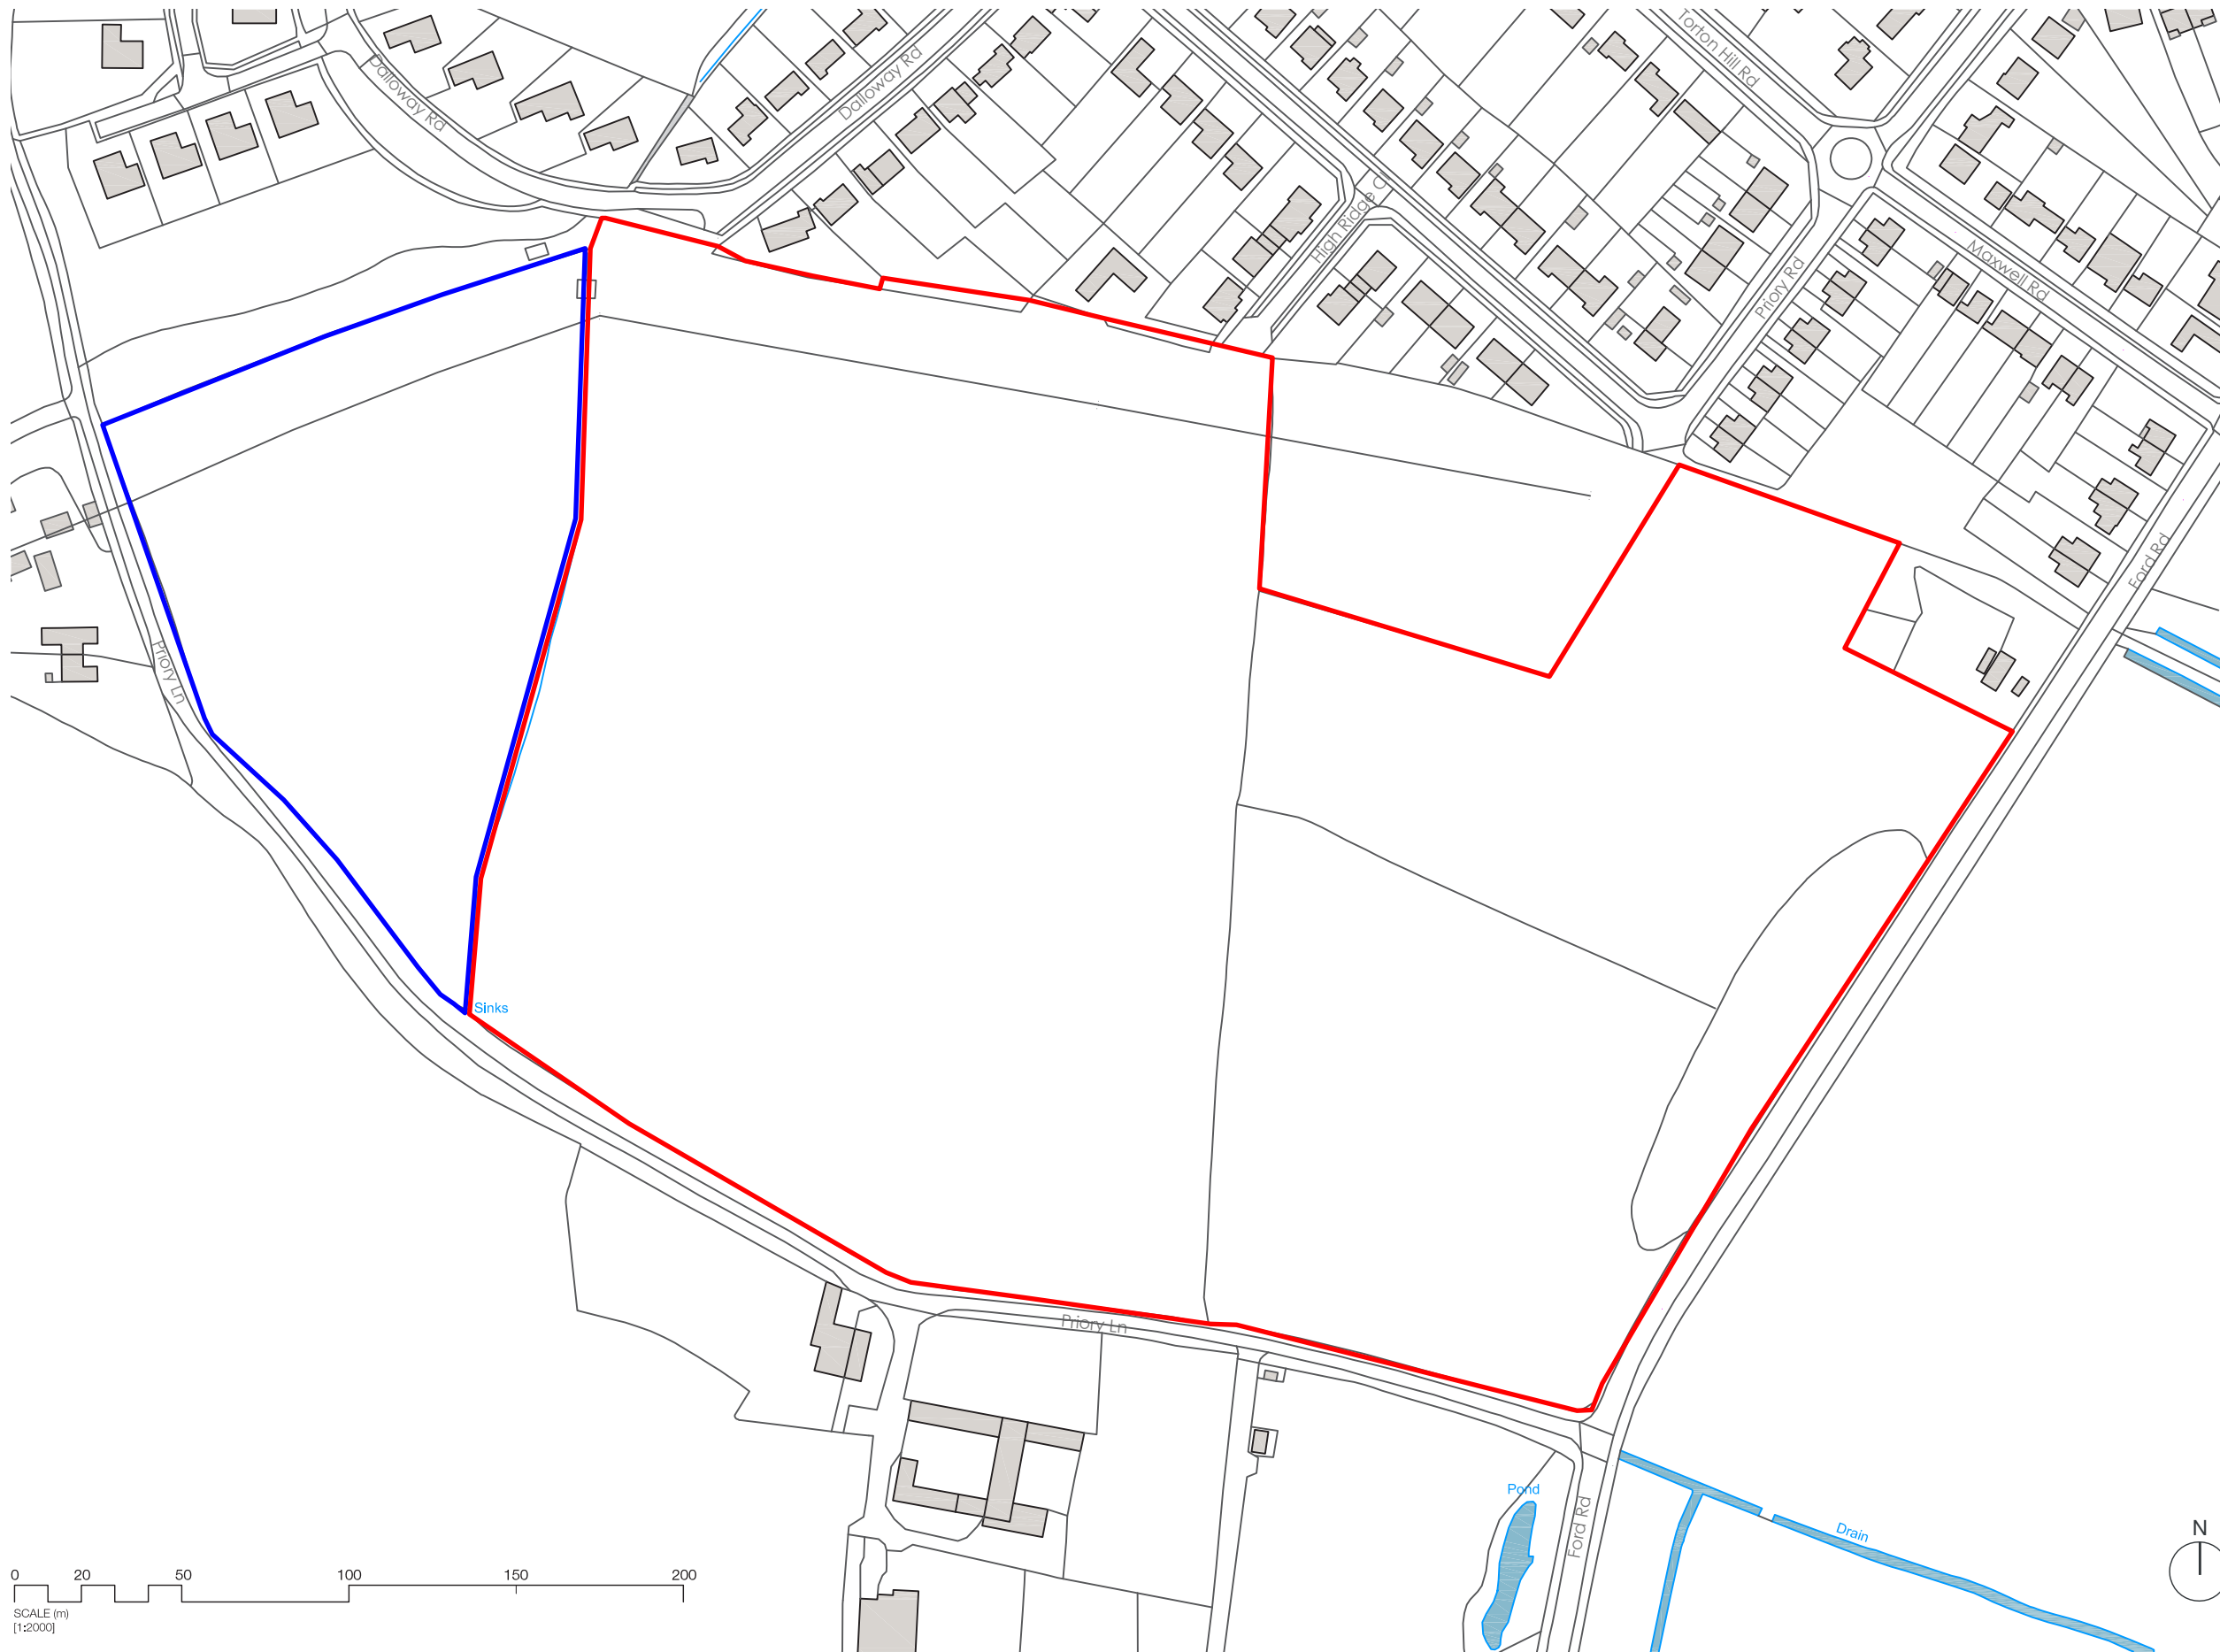

- Site Boundary - 10.18 Ha
- Land within applicants control - 1.88 Ha

Site Location Plan

Land at Ford Road, Arundel

Reproduced from the Ordnance Survey Map with the permission of the Controller of H.M. Stationery Office Crown copyright licence number 100024244 Savills (UK) Ltd. Published for the purposes of identification only and although believed to be correct accuracy is not guaranteed.
C:\Users\Victoria.tucker\Box\UK Urban Design Projects\Norfolk Estate\SNUD400657-Land at Ford Road\B\Drawings\NDD\RL001 Site Location Plan\Site Location Plan_2000@A3 20/11/20
© Copyright Savills (UK) Ltd.

drawing no.	RI001	drawing	Site Location Plan
revision	1	scale	2000@A3
drawn by	VT	checked by	CO
date	20.11.2020	job no.	SNUD 400657

Urban
Design
Studio

