

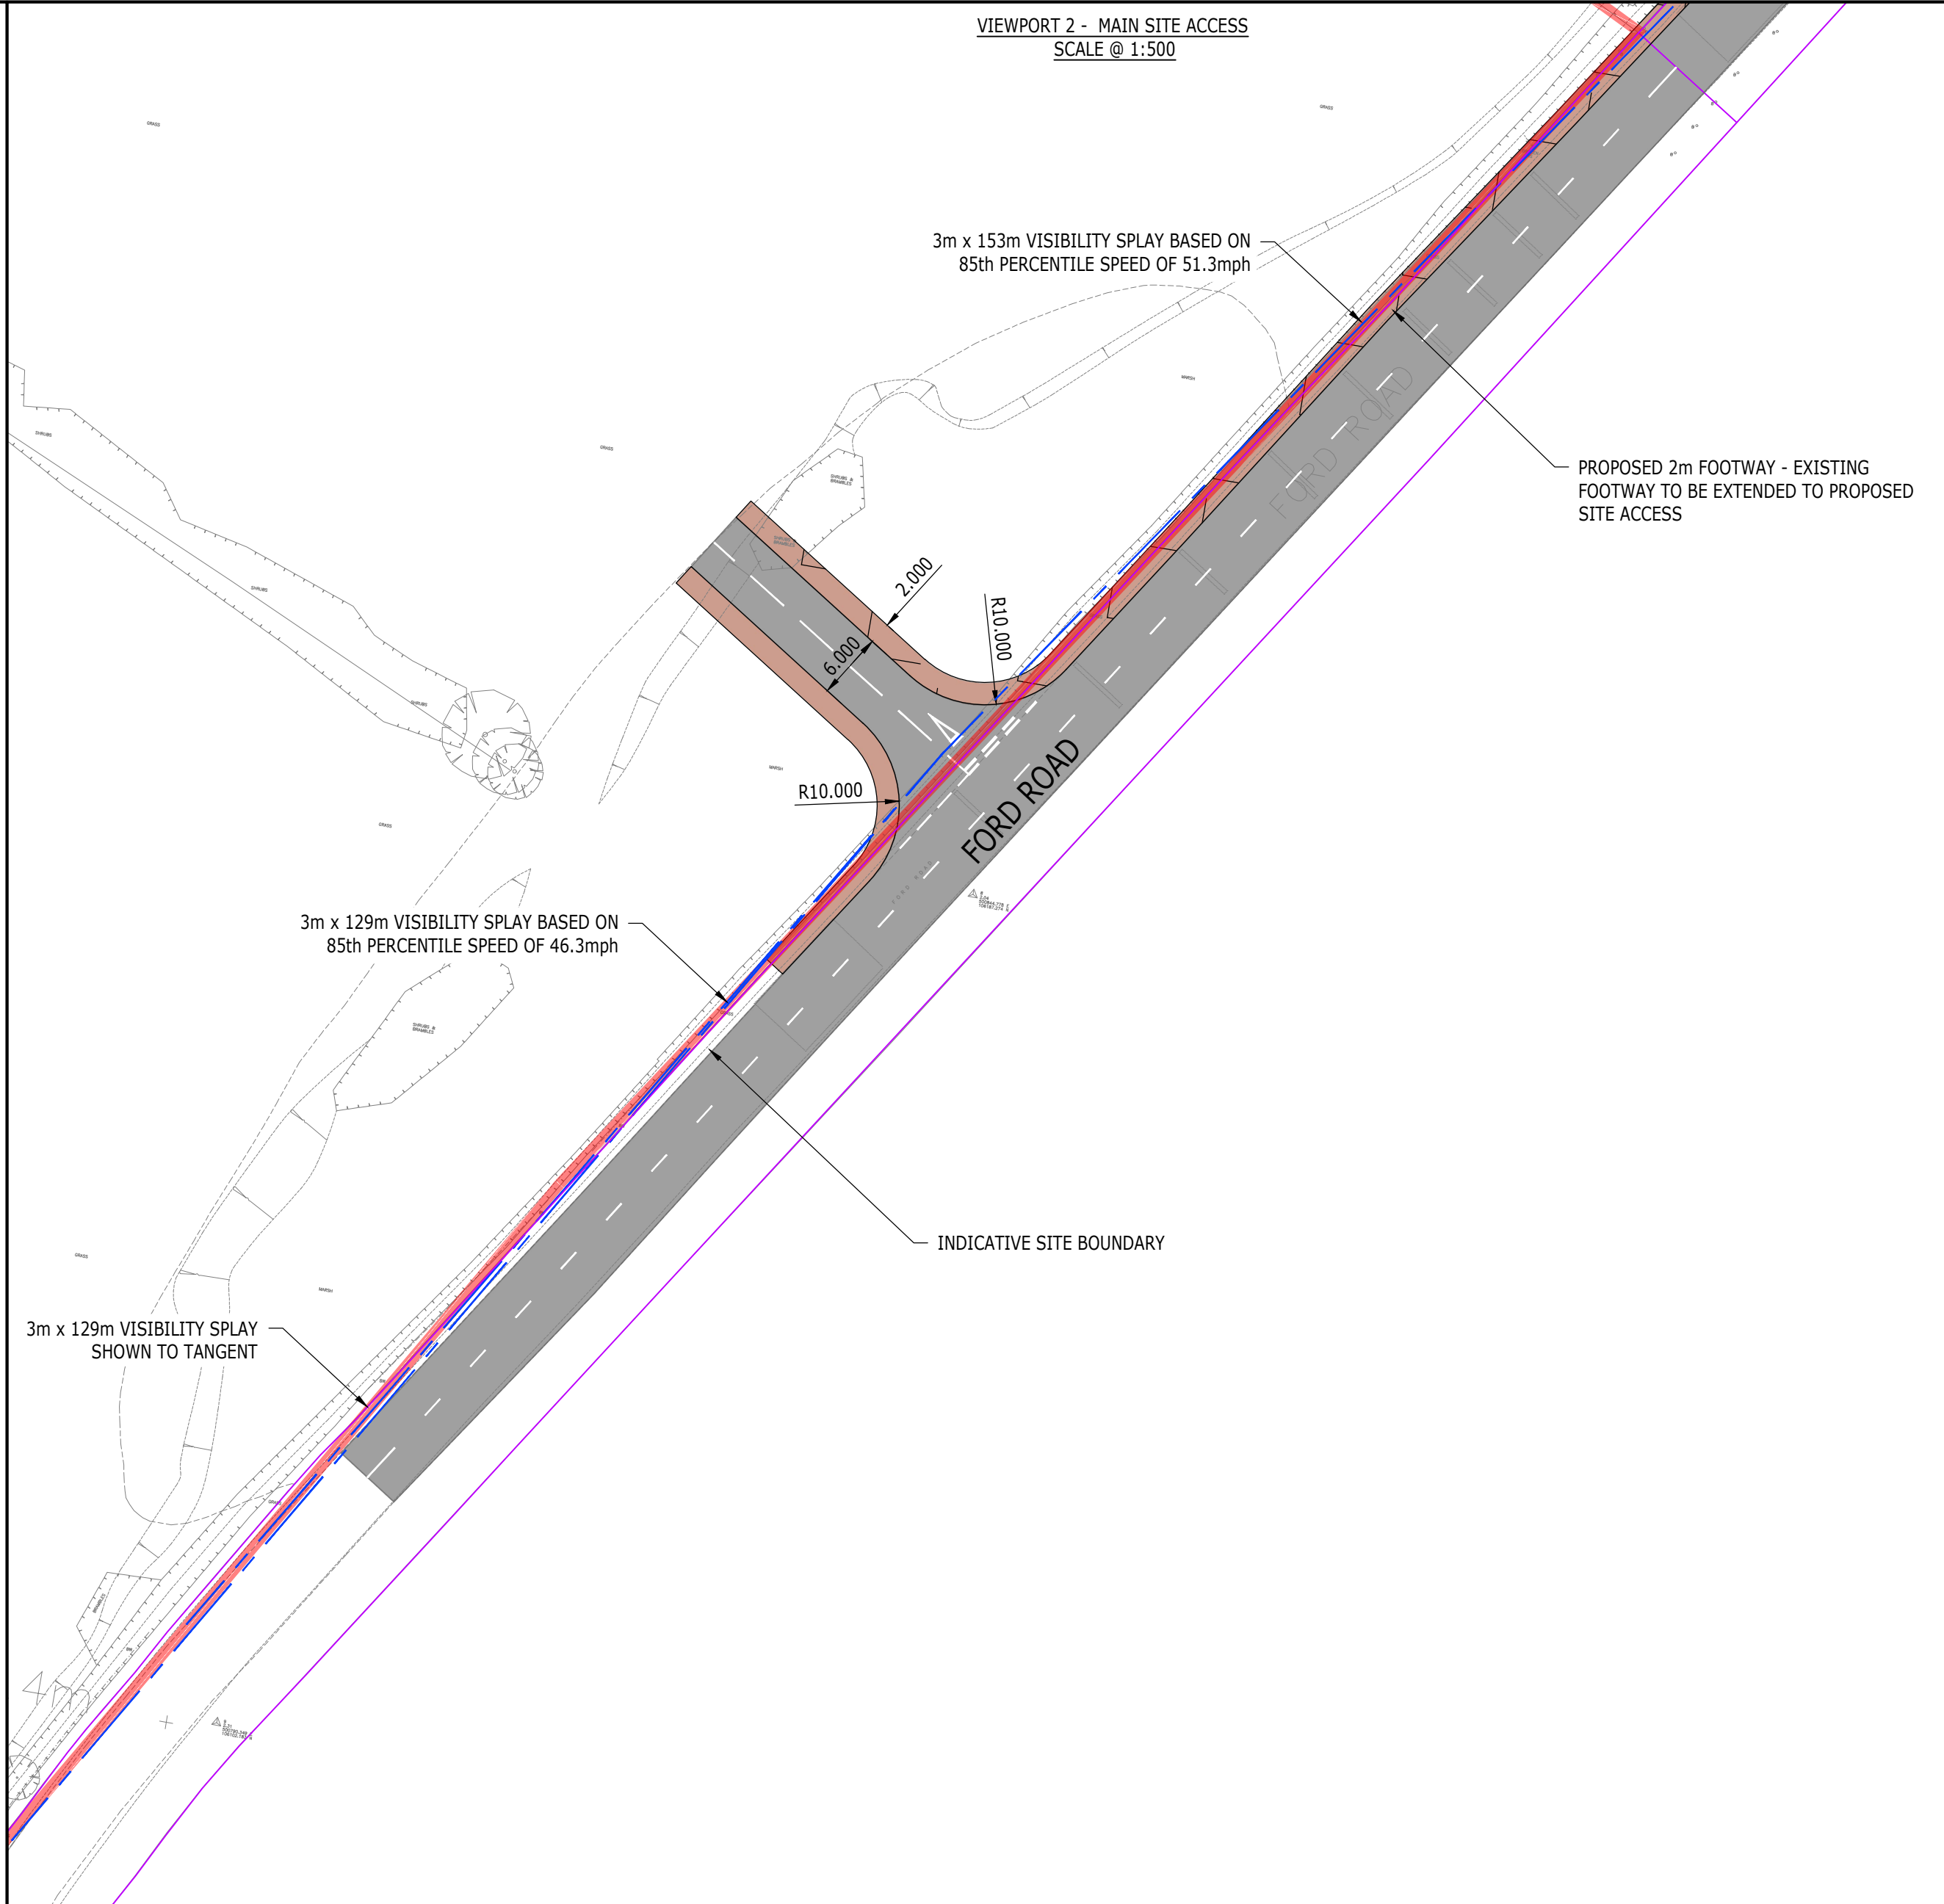


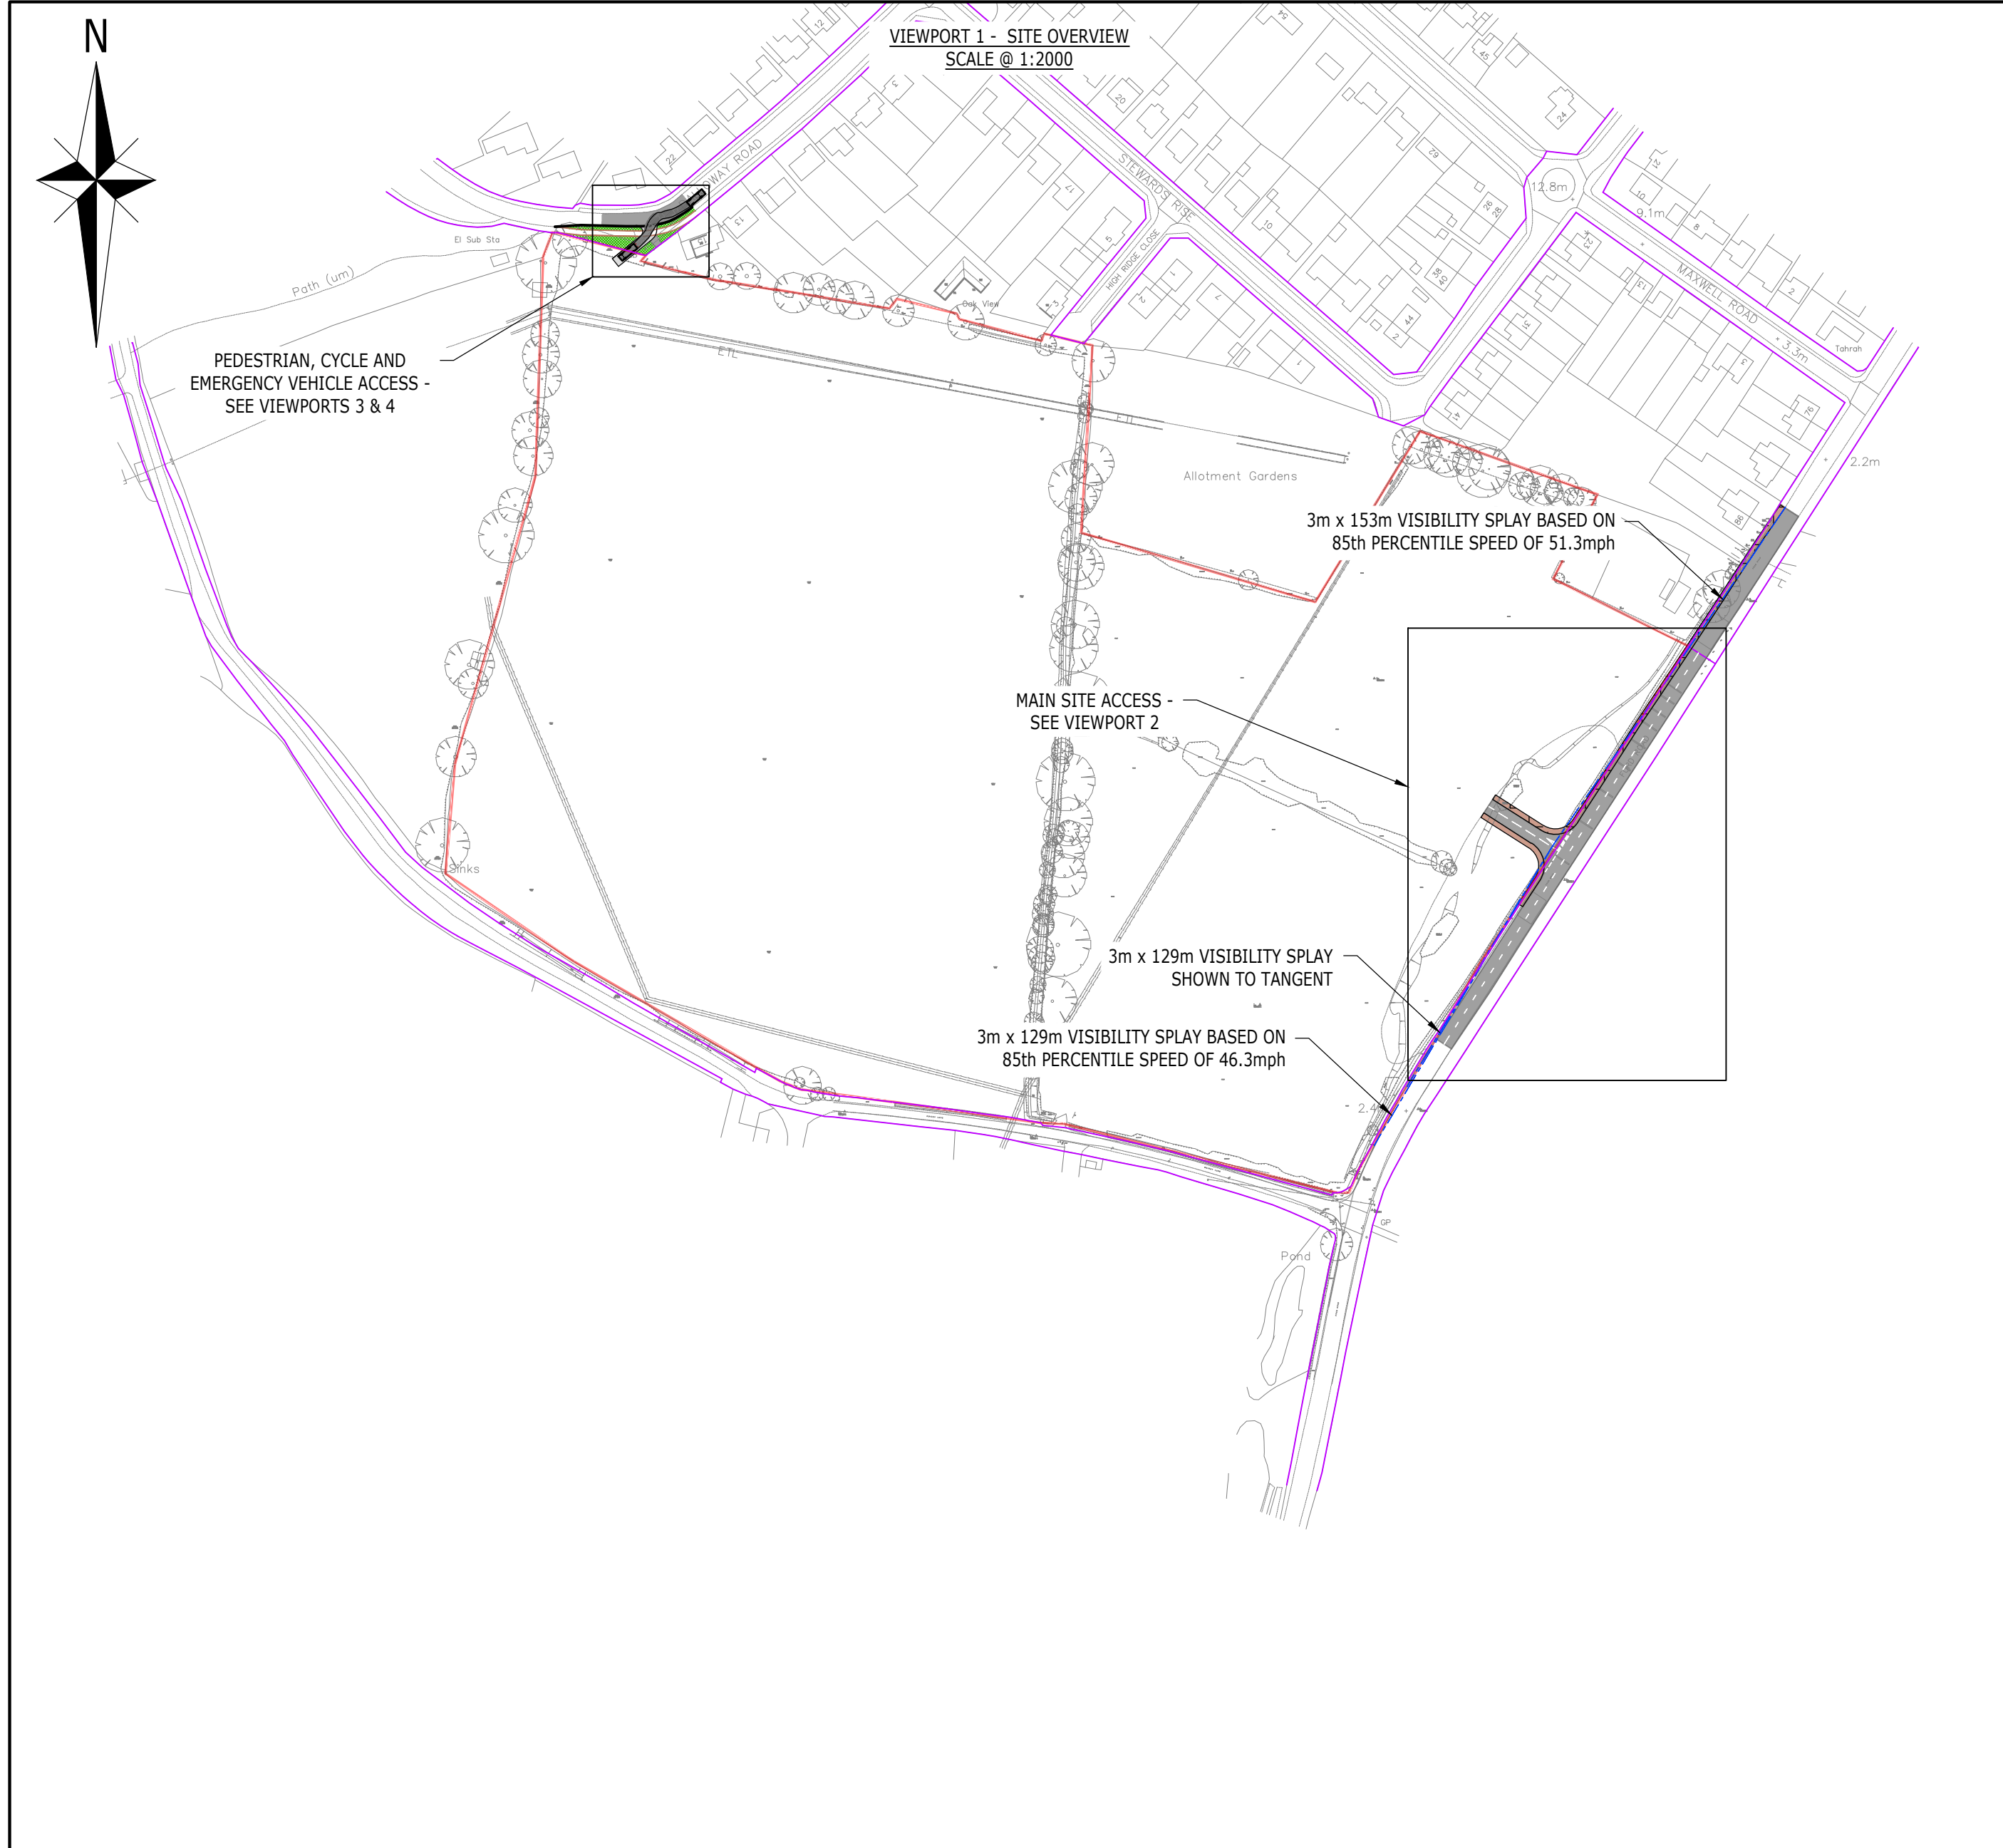

1. THIS DRAWING IS TO BE READ IN CONJUNCTION WITH THE RELEVANT SPECIFICATION AND ALL OTHER RELATED DRAWINGS ISSUED BY THE ENGINEER.
2. DO NOT SCALE FROM THIS DRAWING. WORK FROM FIGURED DIMENSIONS ONLY.
3. ALL DIMENSIONS SHOWN ON THIS DRAWING ARE IN METRES UNLESS OTHERWISE STATED.
4. ALL DIMENSIONS, LEVELS AND SURVEY GRID CO-ORDINATES ARE TO BE CHECKED ON SITE AND THE ENGINEER NOTIFIED IMMEDIATELY OF ANY DISCREPANCIES PRIOR TO THE COMMENCEMENT OF WORKS.
5. HIGHWAY BOUNDARY INTERPRETED FROM DATA PROVIDED BY SAVILLS.
6. SITE BOUNDARY FROM PLAN PROVIDED BY SAVILLS 04/03/2021.
7. LAYOUT SUBJECT TO TOPOGRAPHICAL SURVEY, HIGHWAY AUTHORITY APPROVAL, SWEEP PATH AND JUNCTION CAPACITY ANALYSIS WHERE APPROPRIATE.

- KEY:
- INDICATIVE SITE BOUNDARY
 - HIGHWAY BOUNDARY (SEE NOTE 5)
 - VISIBILITY SPLAY
 - ACE PROPOSED
 - ACE PROPOSED FOOTWAY



VEHICLE SPECIFICATION:

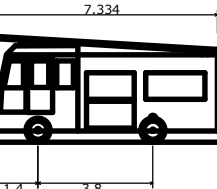

Fire Tender
Overall Length 7.334m
Overall Width 2.286m
Overall Body Height 3.495m
Min Body Ground Clearance 0.381m
Track Width 2.286m
Lock to lock time 5.209m
Kerb to Kerb Turning Radius 8.000m

FOR INFORMATION ONLY

PRELIMINARY

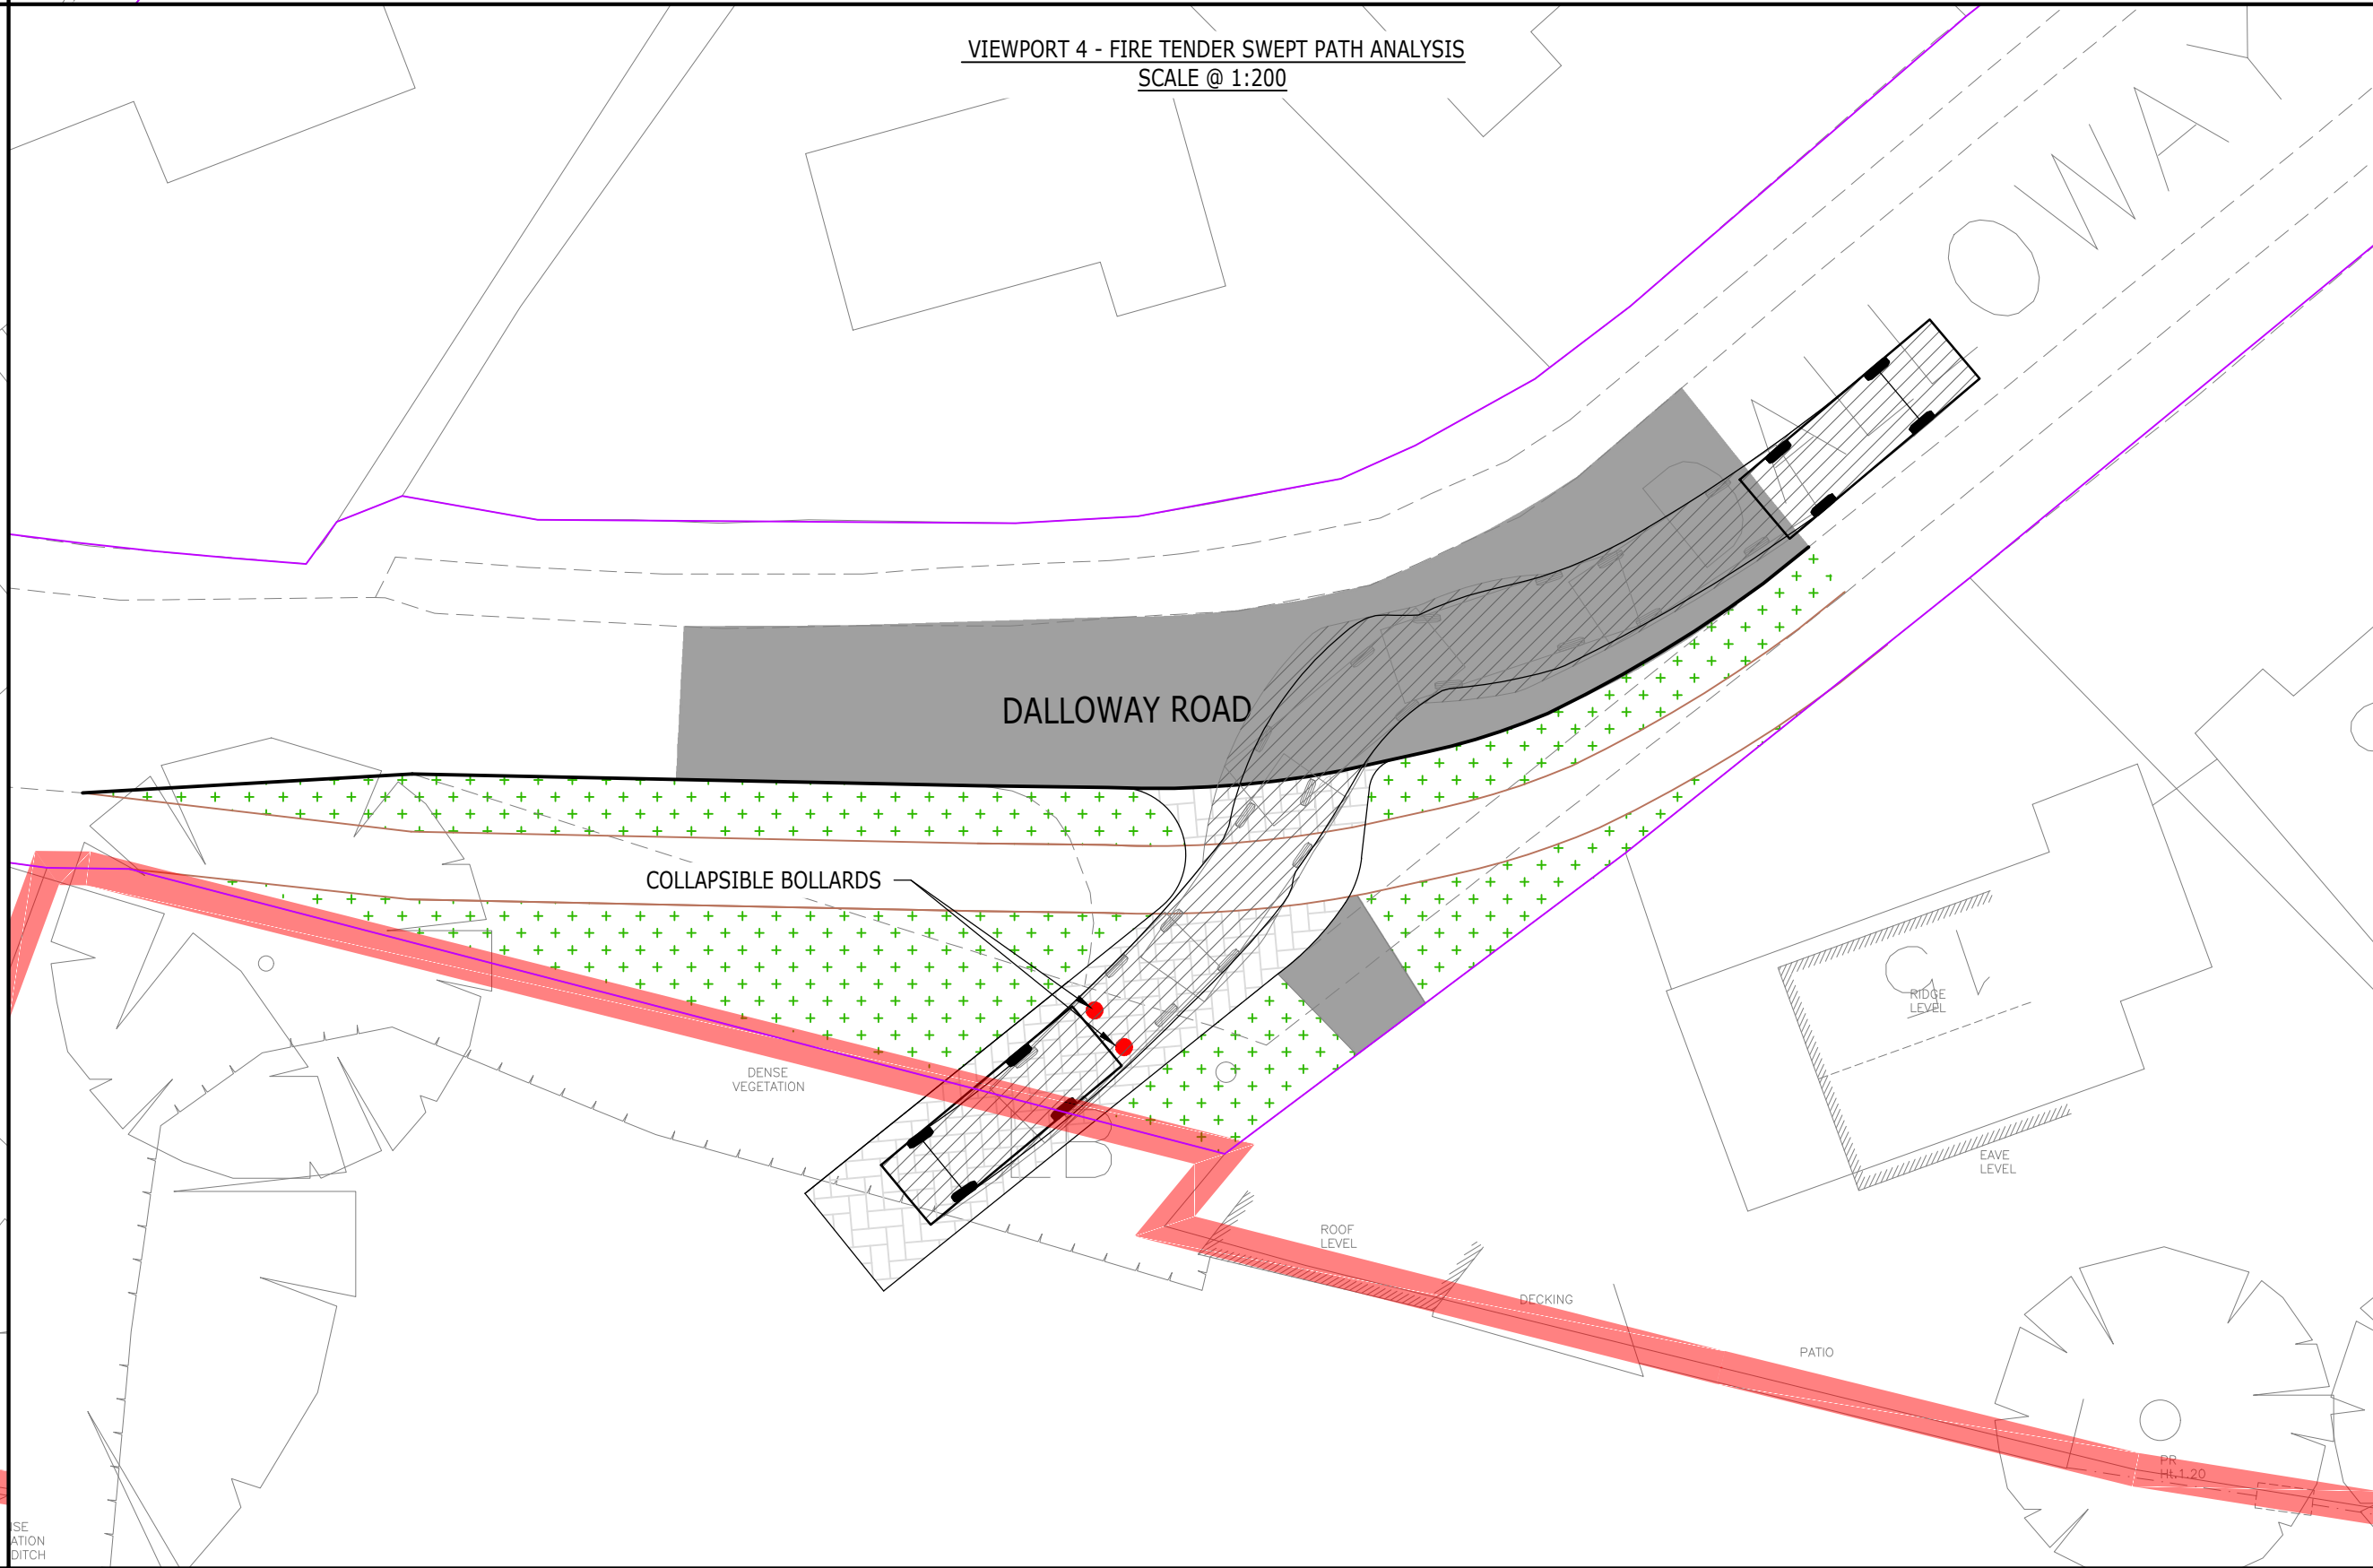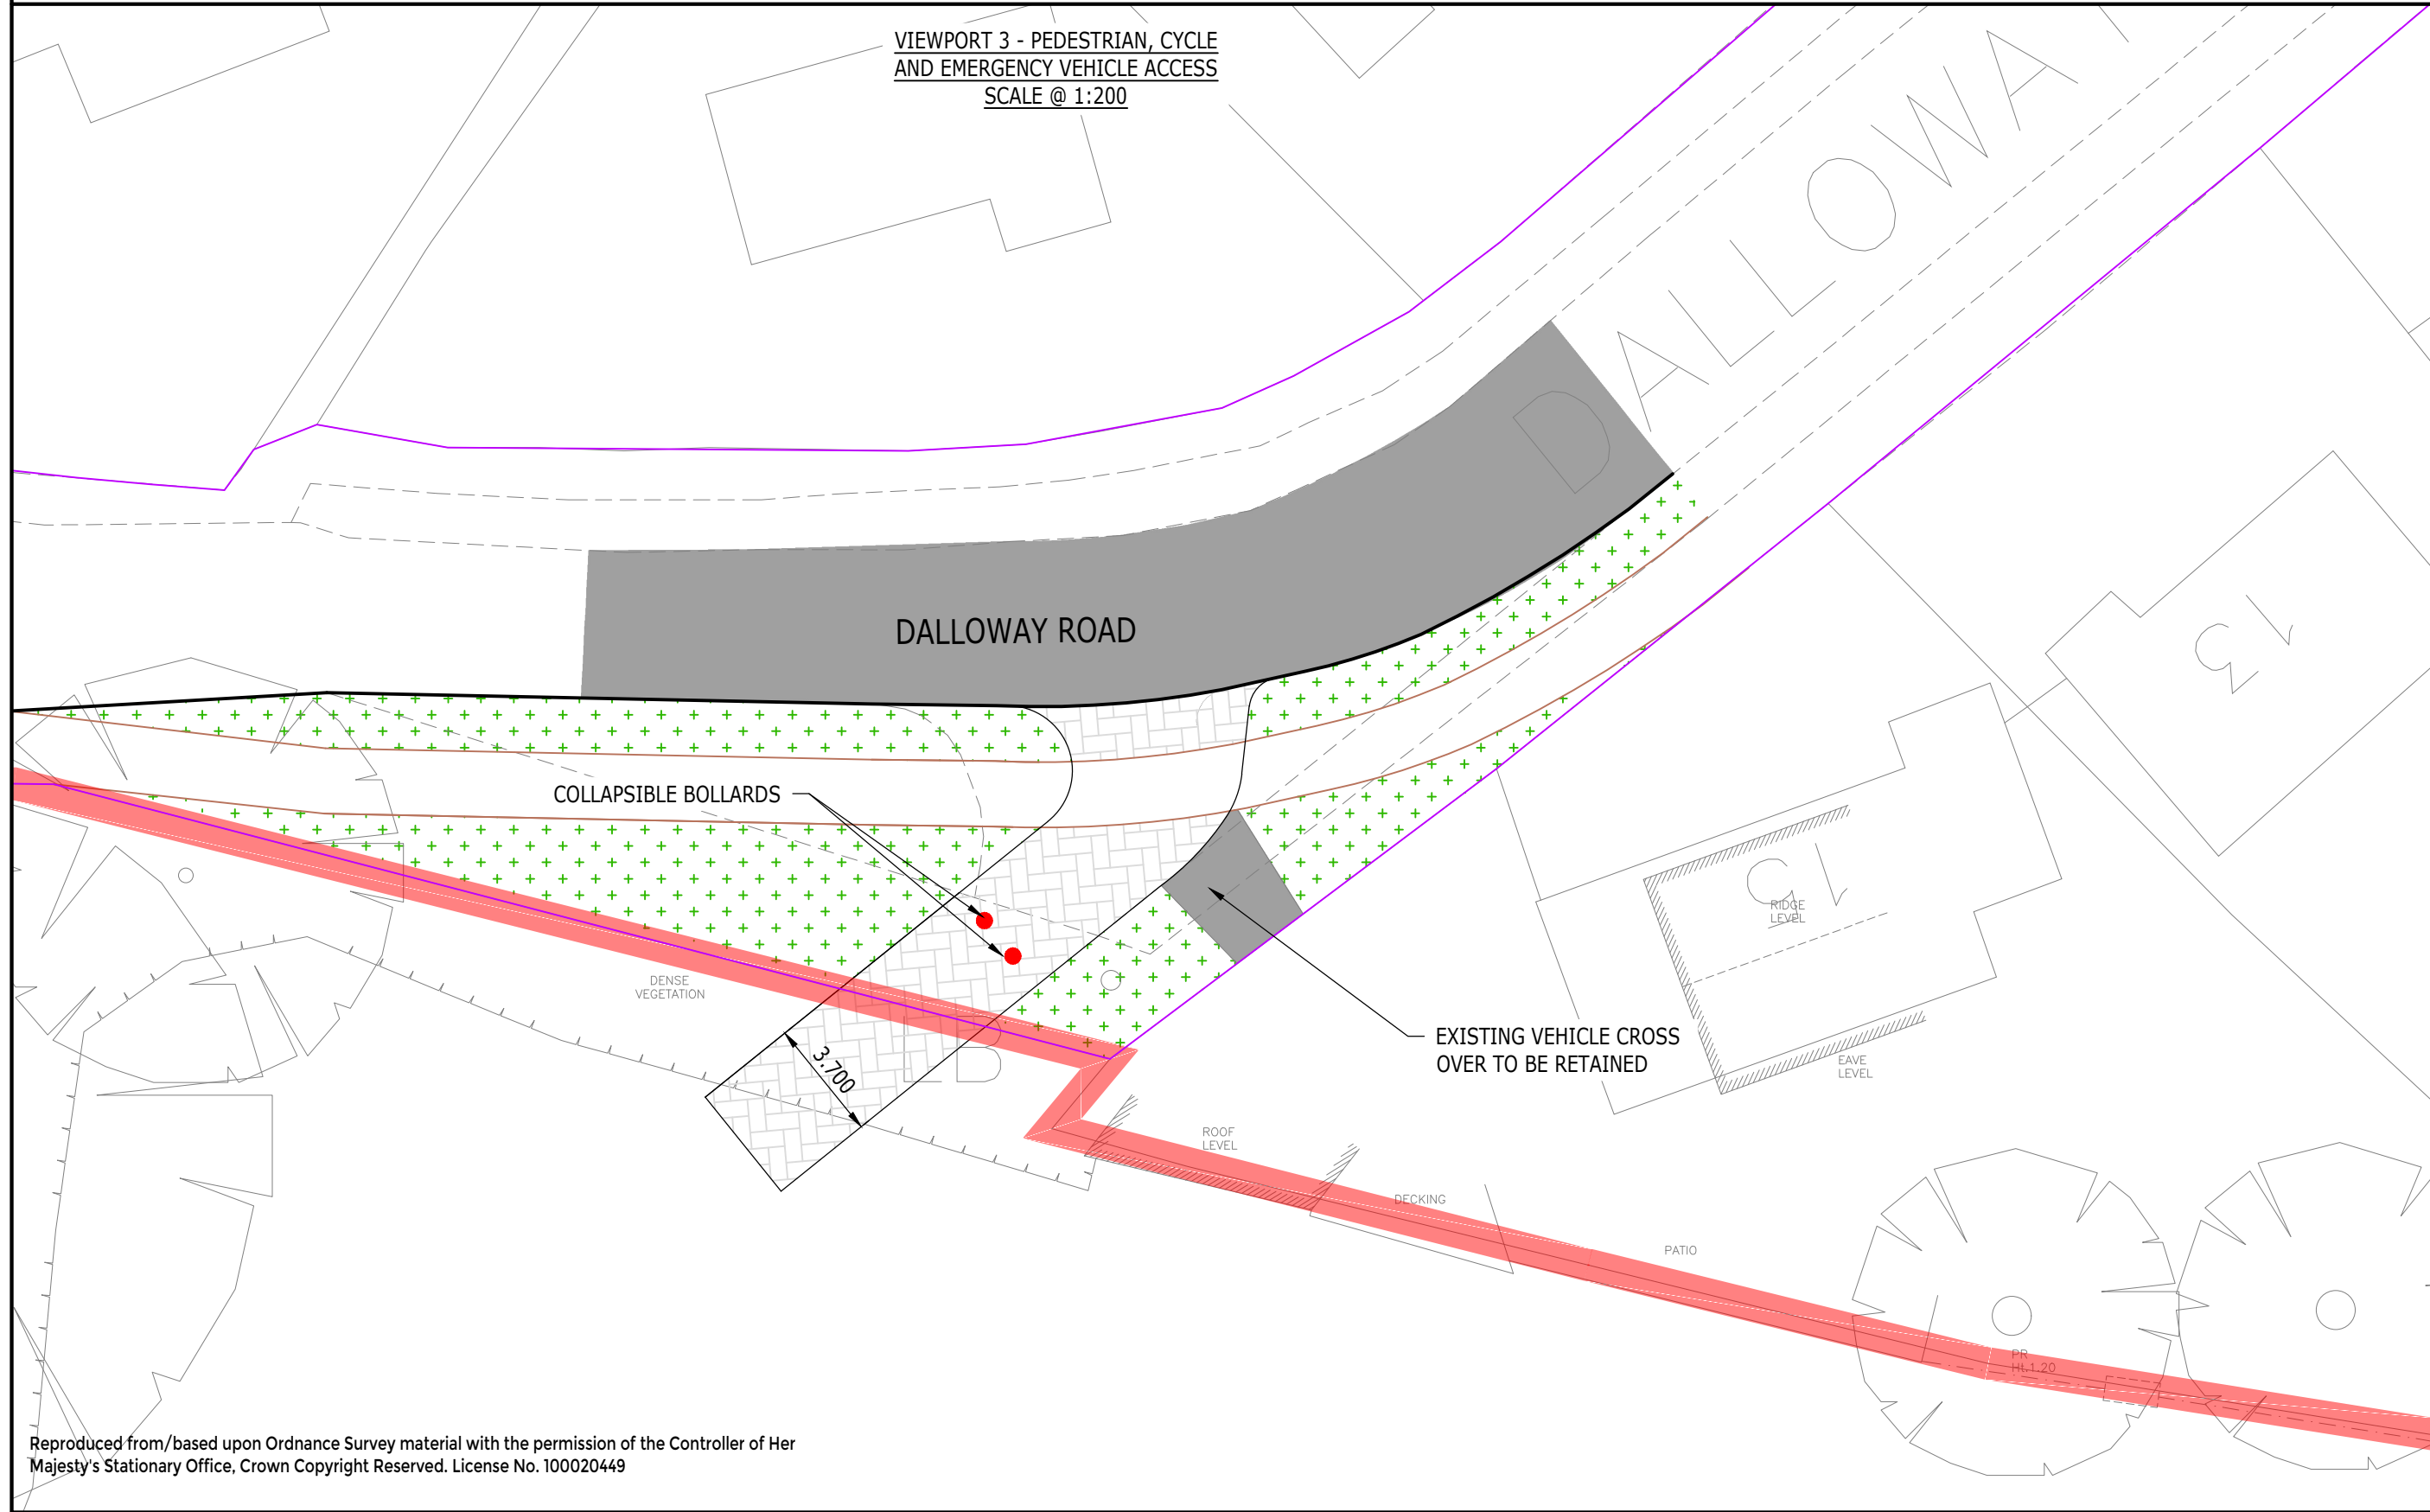

E	AMMENDED RED LINE	MRH	DV	KM	05.03.21
D	AMMENDED RED LINE	MRH	DH	KM	26.11.20
C	REMOVED TRAFFIC CALMING	MRH	DH	KM	23.10.20
B	FORD ROAD 40MPH / EMERGENCY ACCESS UPDATE	MRH	MRH	KM	08.10.20
A	VISIBILITY UPDATED, 30mph / BUS STOPS REMOVED	DV	DV	KM	08.06.20
Rev	Description	Drm	Chk	App	Date

ARDENT CONSULTING ENGINEERS

Third Floor
The Hallmark Building
52-56 Leadenhall Street
London
EC3A 2DX

Tel: 020 7680 4088
Web: www.ardent-ce.co.uk
E-mail: enquiries@ardent-ce.co.uk

worksafe
consultant
www.smasitd.com

SSIP
SAFETY
IMPROVEMENT
SCHEME



Client

NORFOLK ESTATE

Project Title:
LAND AT TORTINGTON, ARUNDEL

Drawing Title:
SITE ACCESS ARRANGEMENT

A1 Scale	Date	Designed by
AS SHOWN	APRIL 2020	ADS
Drawn by	Checked by	Approved by
MRH	DH	KM

Drawing Number
173483-002

Rev
E